

R.O.W.  
to Rosell Cres

57.317 m

4067 m

23000 m

4500


4500

40.725 m

8000


32113 m

6800

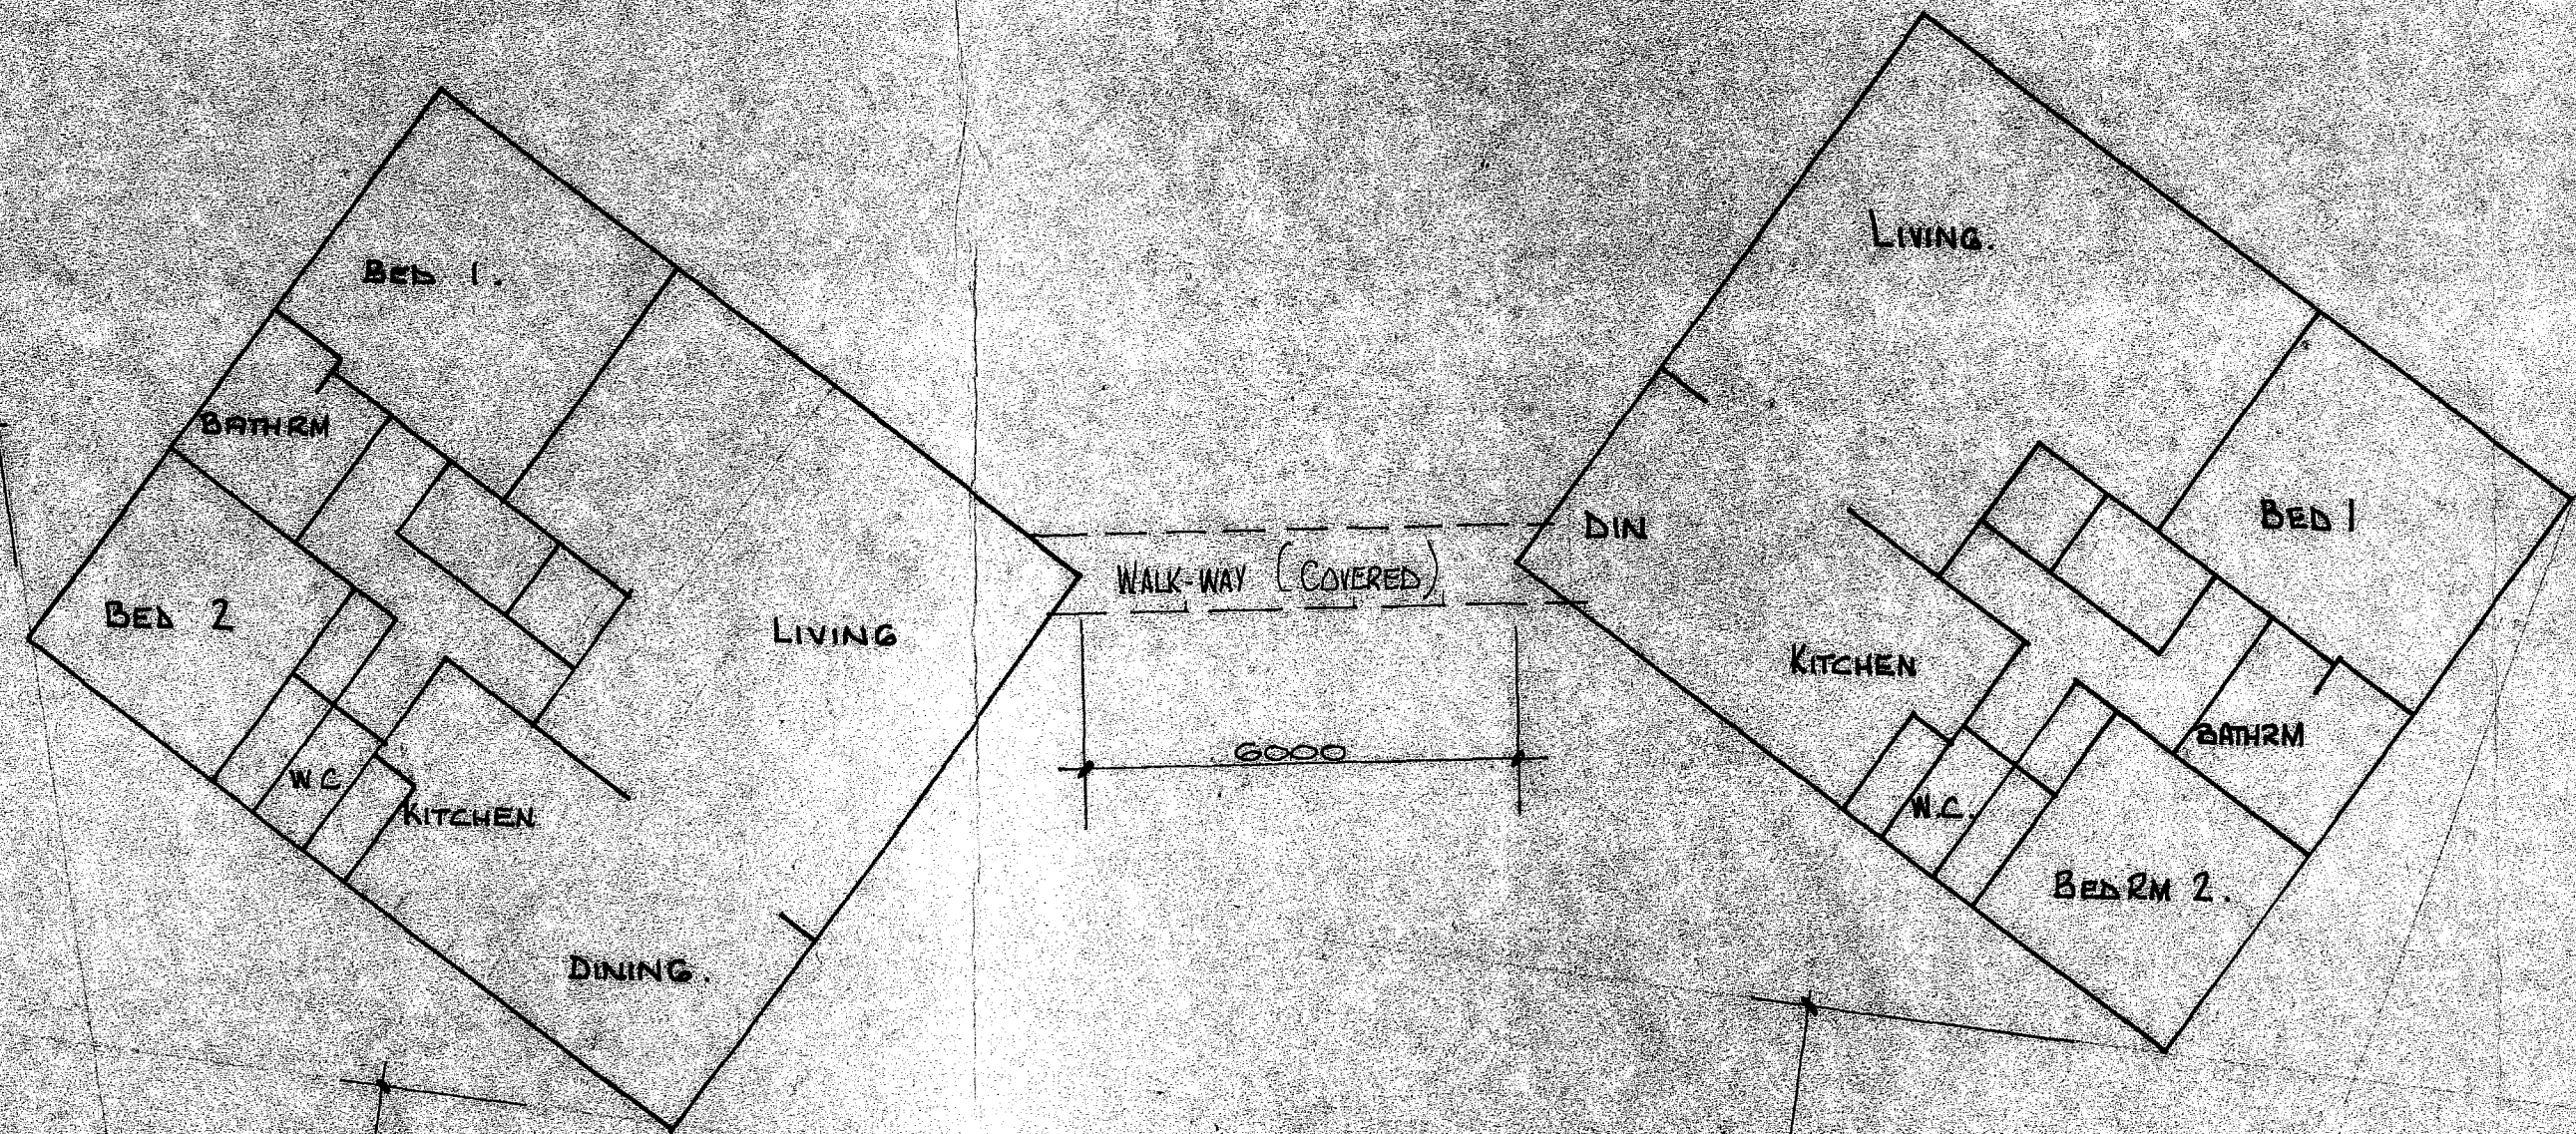


LABOUR DEPT. STAMP PERMITS  
DO NOT RELIEVE YOU OF  
OBLIGATIONS UNDER SHOPS & OFFICES ACT,  
FACTORY ACT AND CONSTRUCTION ACT.

CITY OF ROTORUA  
PLANS APPROVED SUBJECT TO ALL RE-  
QUIREMENTS OF BUILDING BY LAWS, AND  
HEALTH DEPT. LAWS FULLY COMPLIED  
Date: 21.11.76 Permit Number: S11970  
Inspector: [Signature]


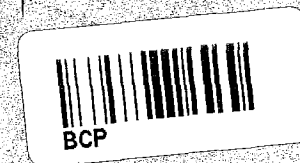


LOT 2.  
DPS 15428  
AREA 1527 m<sup>2</sup>.


800.

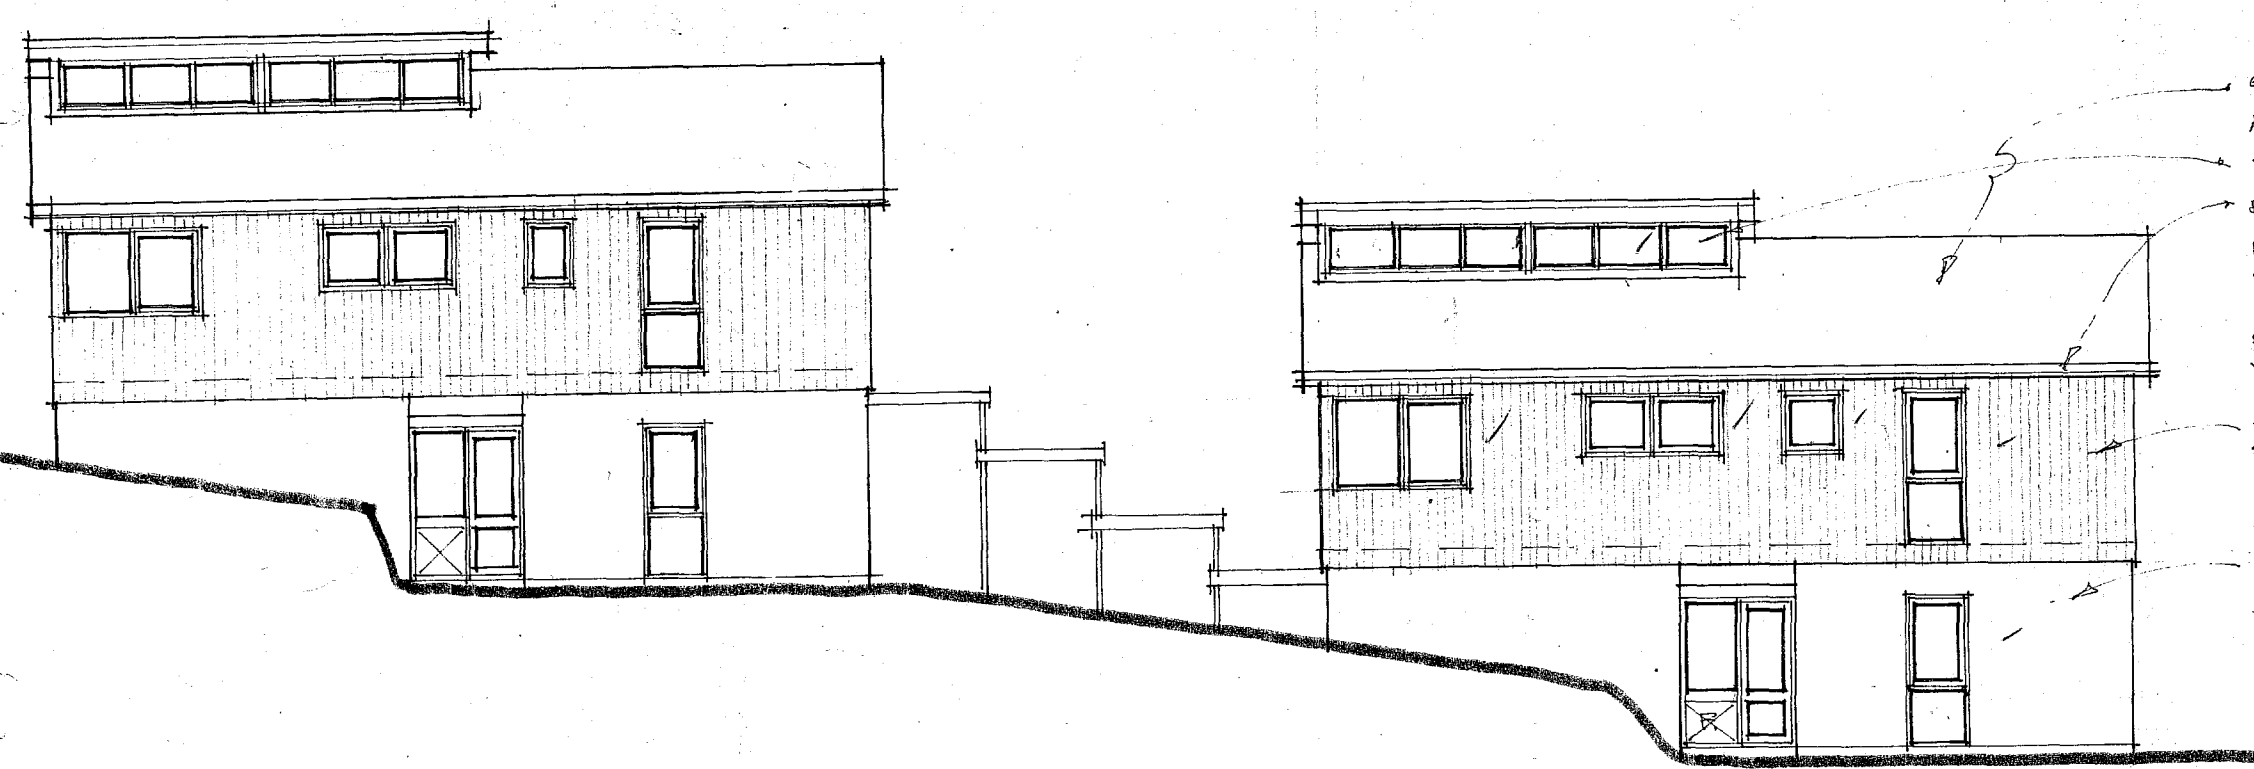


ELEVATION A (1-100)

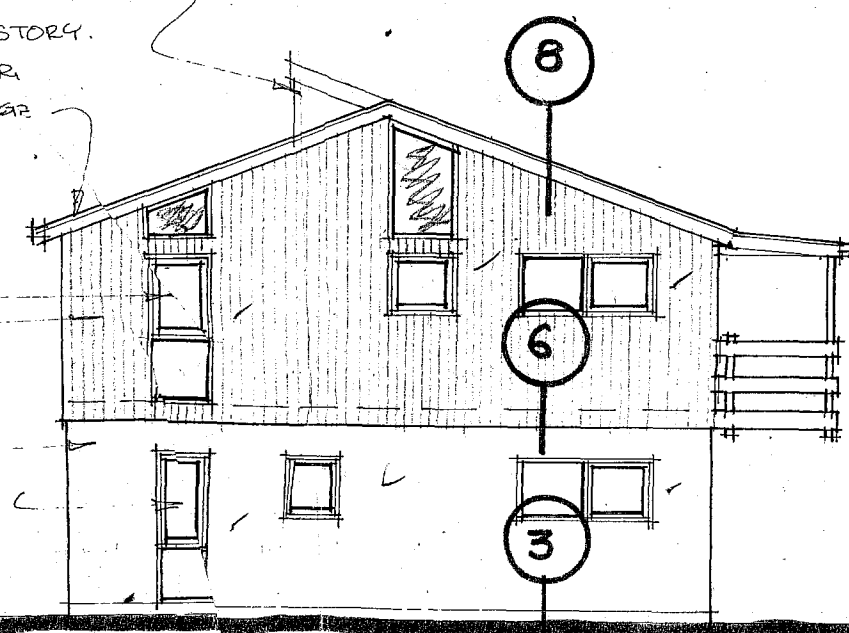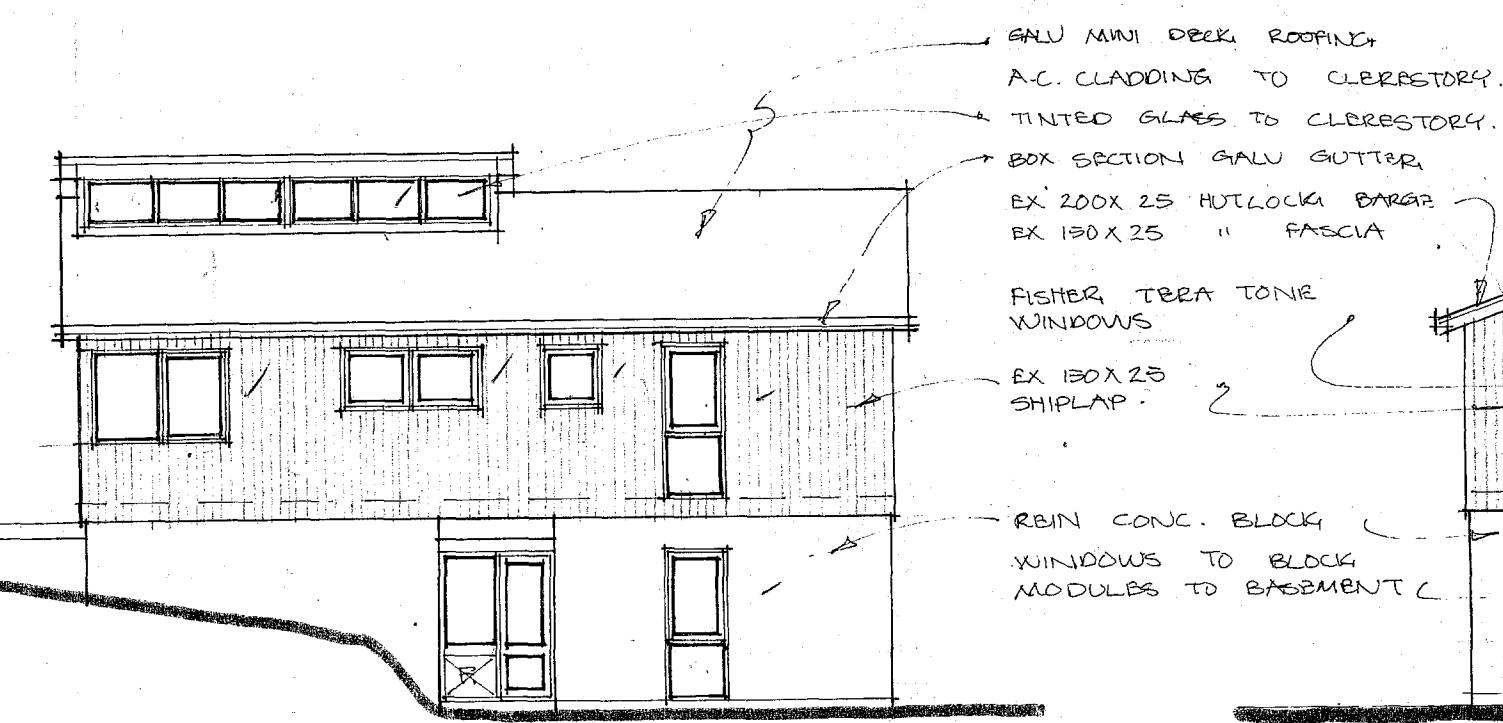


ELEVATION B

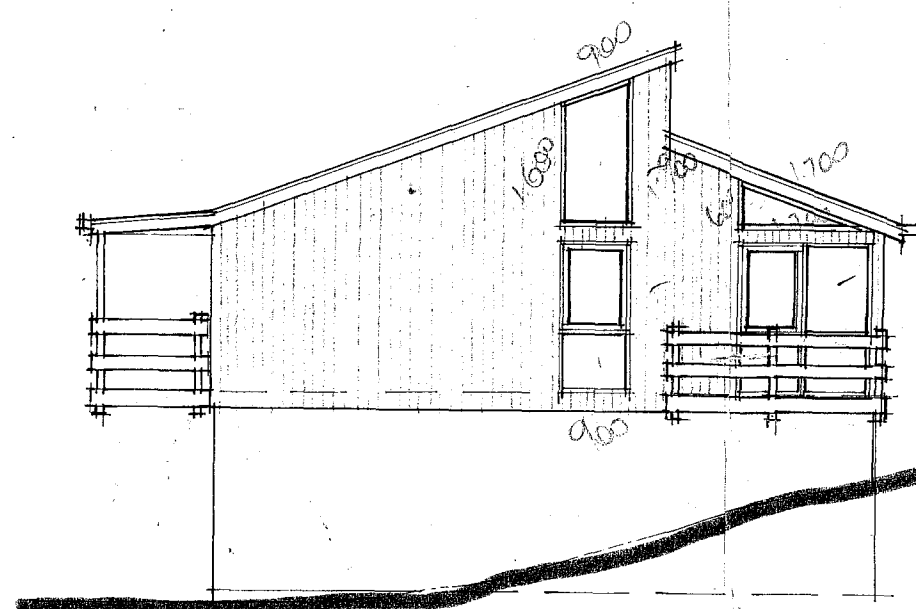


ELEVATION D

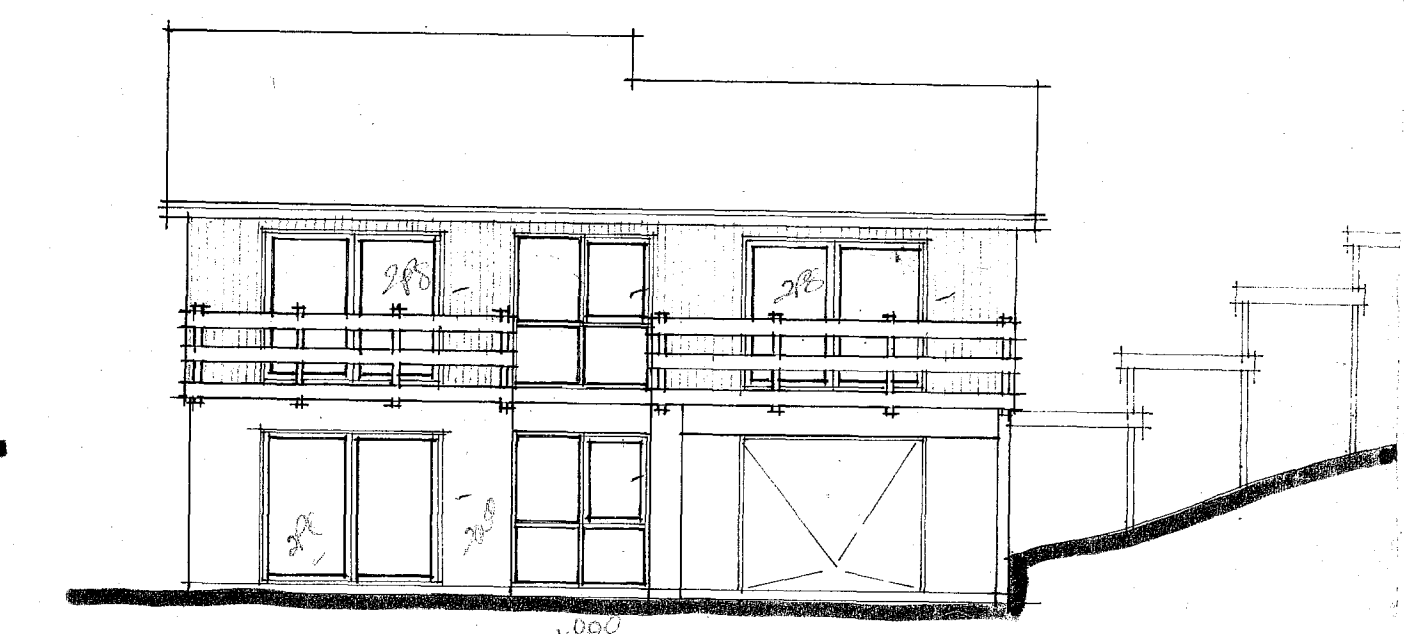

ELEVATION C (Part)

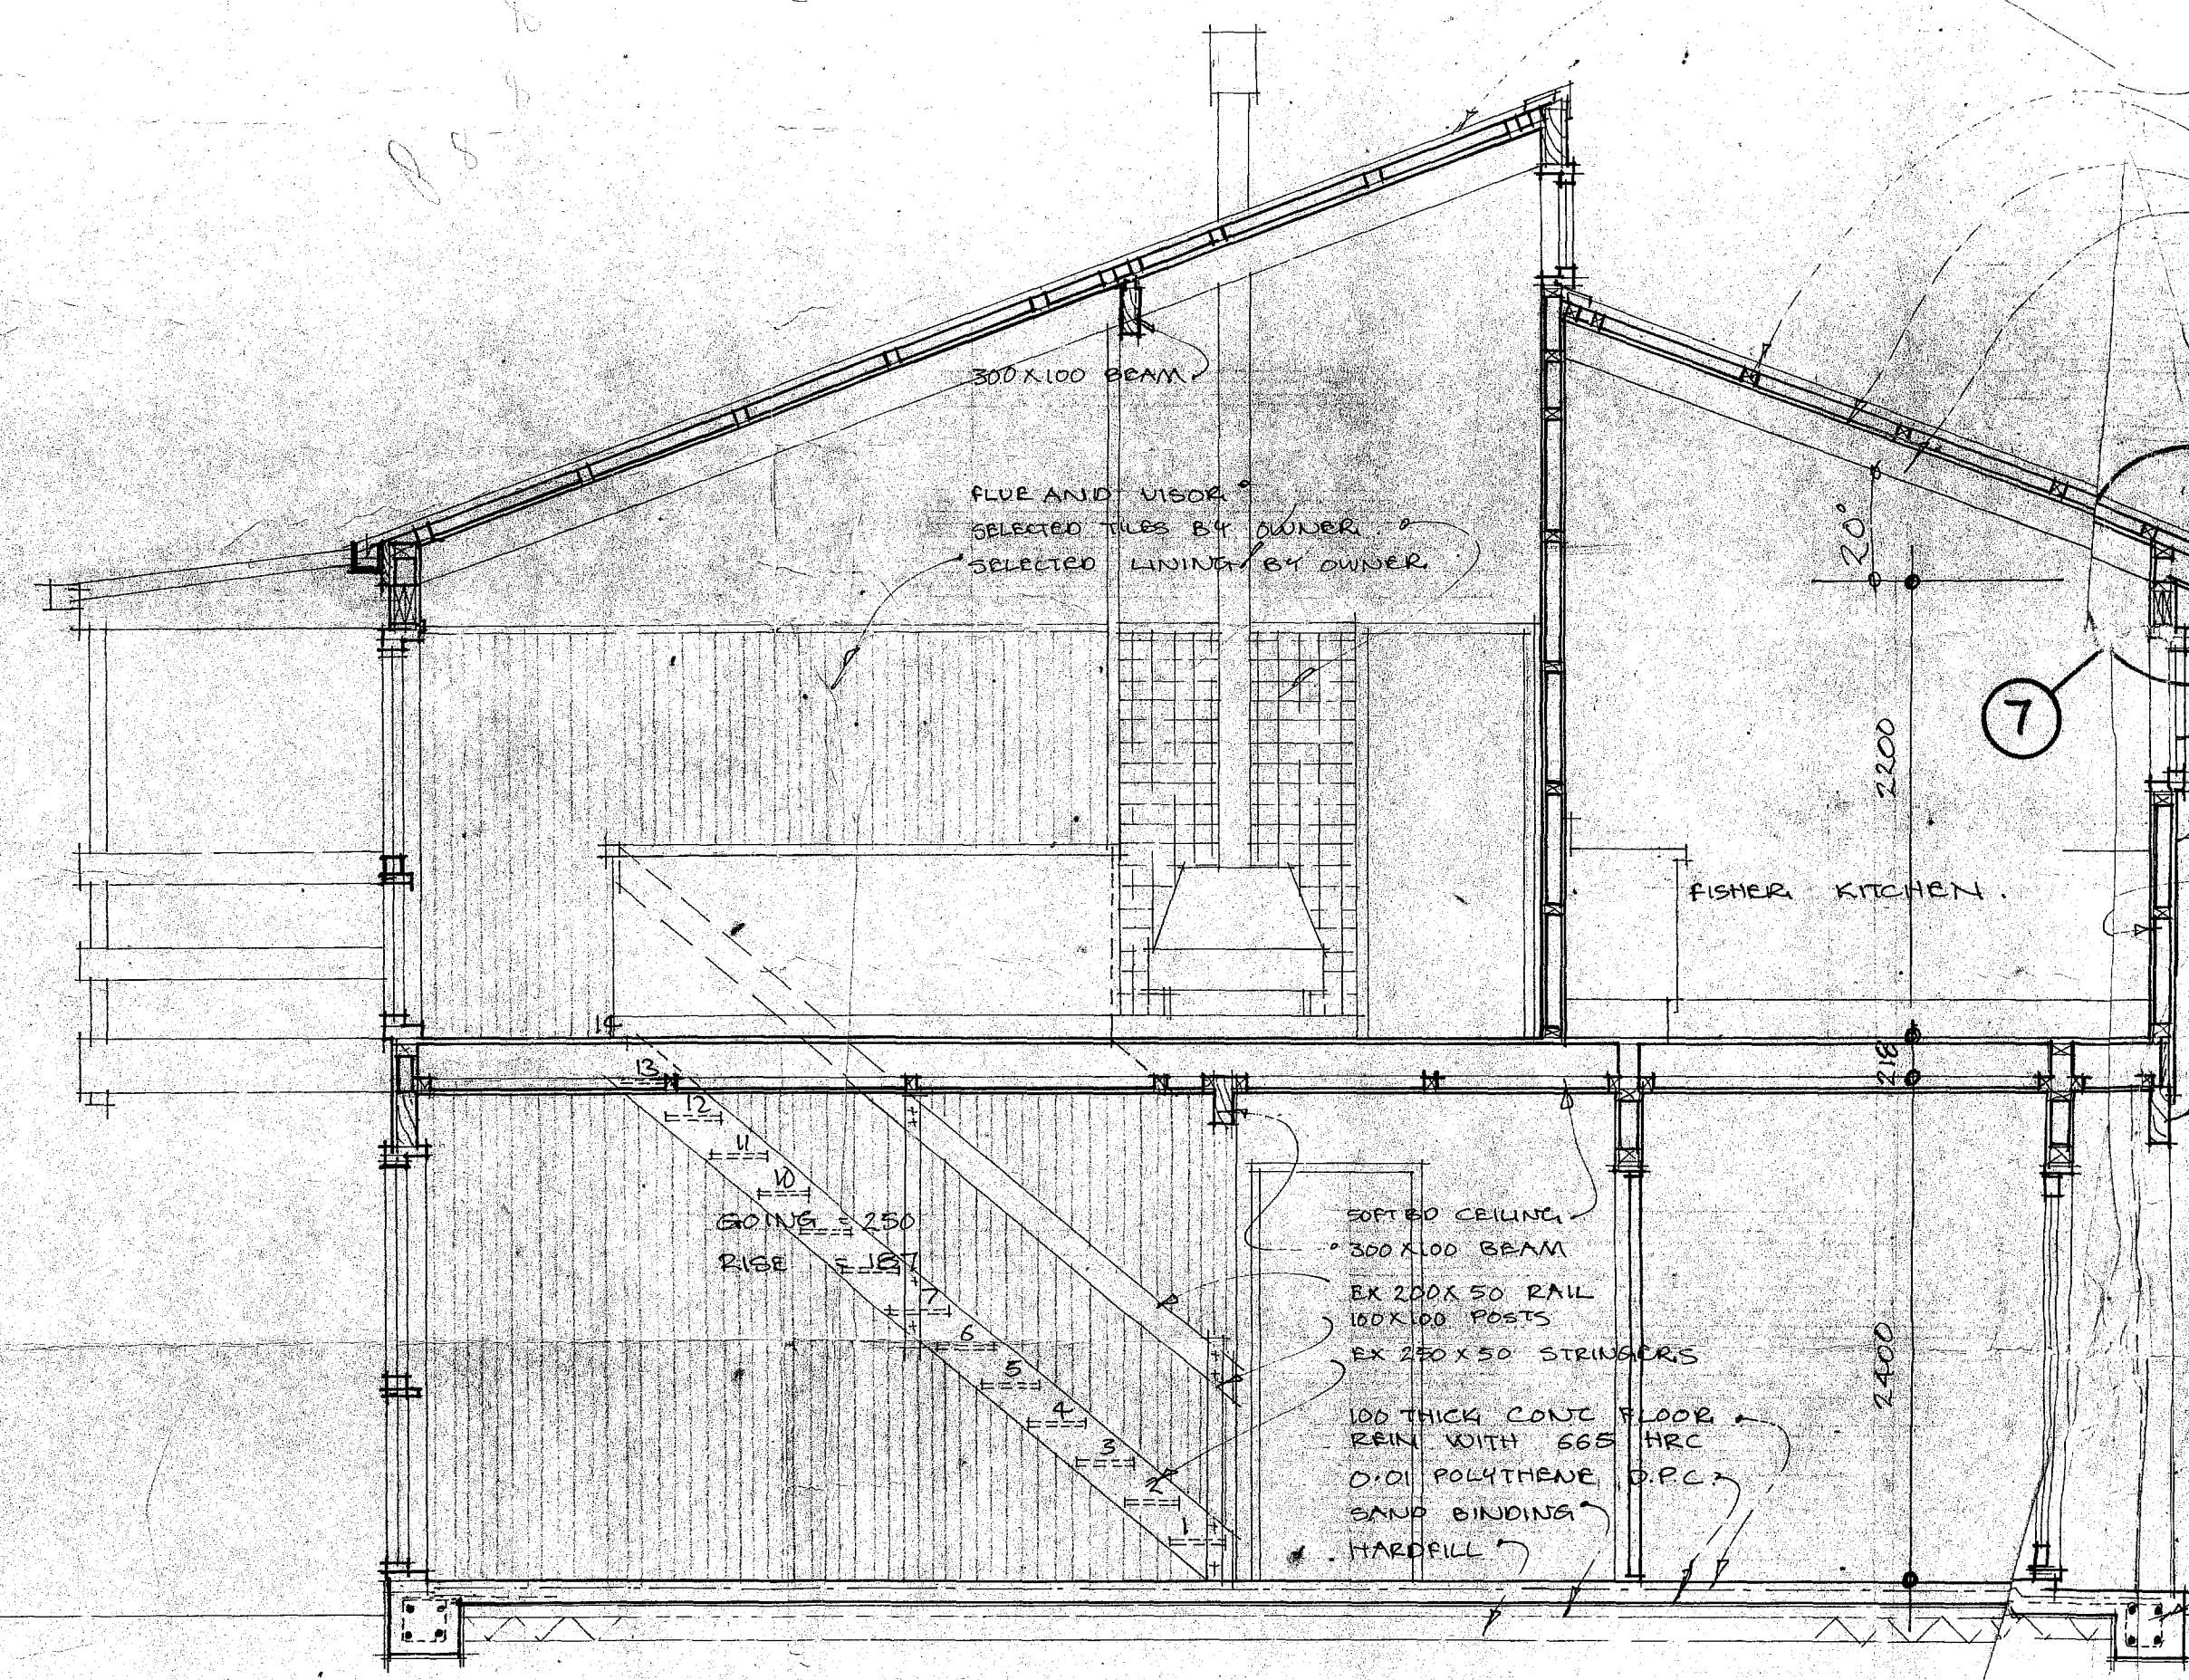



SECTION A-A (1-33 1/3)

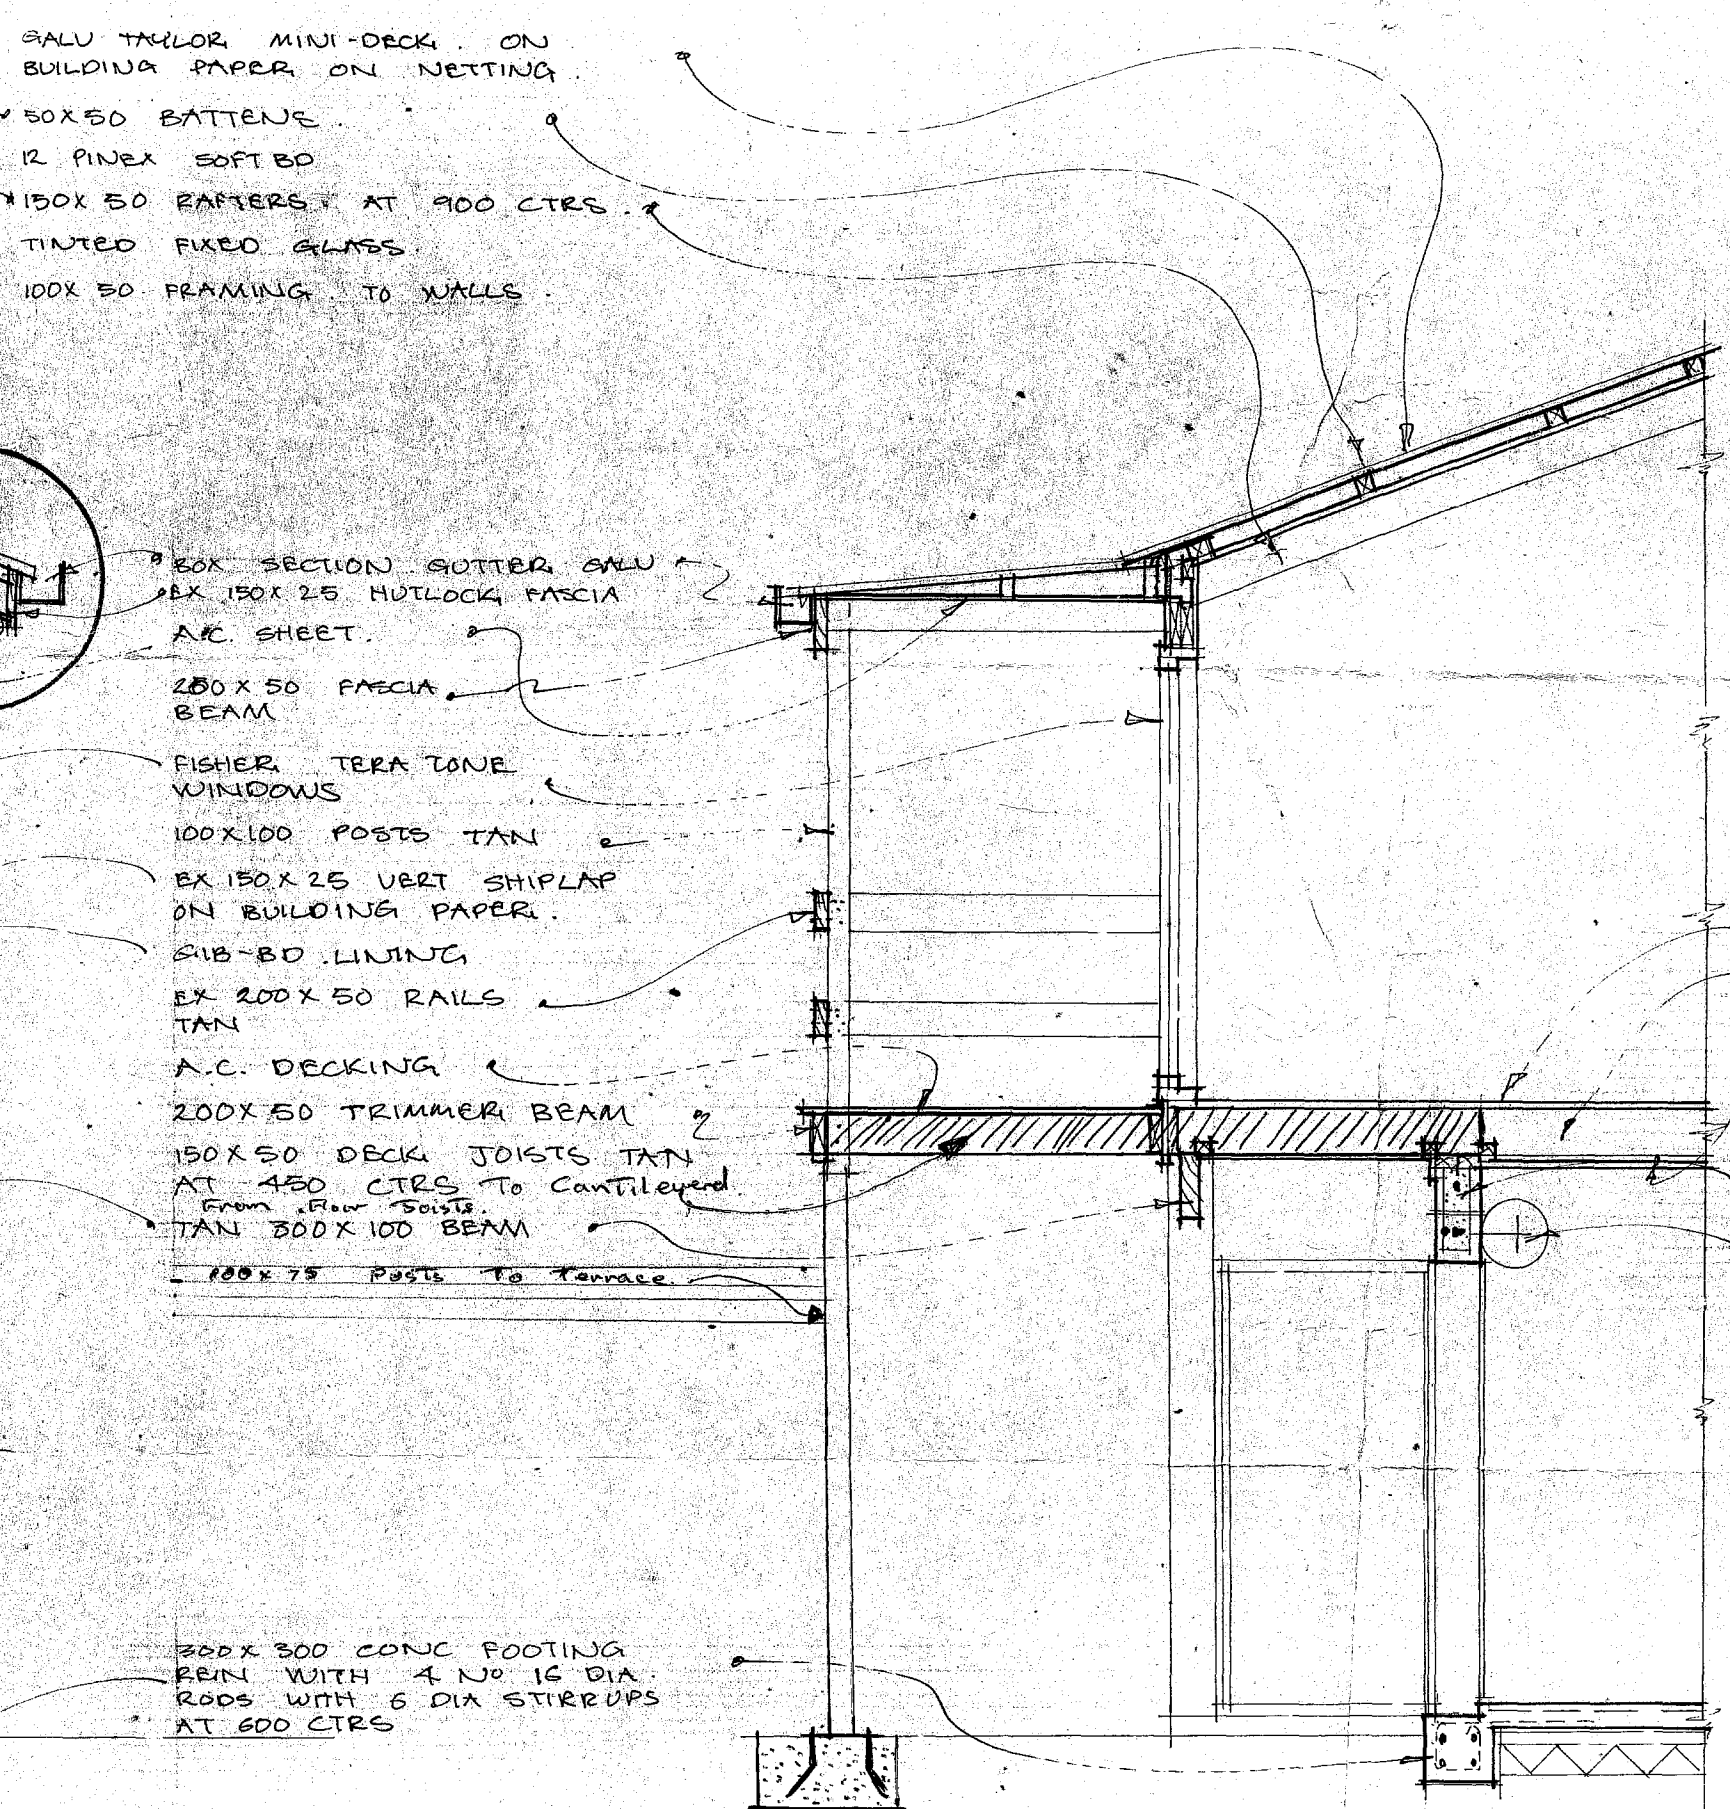

SECTION B-B

PATTERSON UNITS



DRAWN: DR. MALCOLM N.Z.C.D. (Arch)  
 DATE: 6/2 TE NGAE RD. ROTORUA  
 JUNE 75 SCALE: AS SHOWN

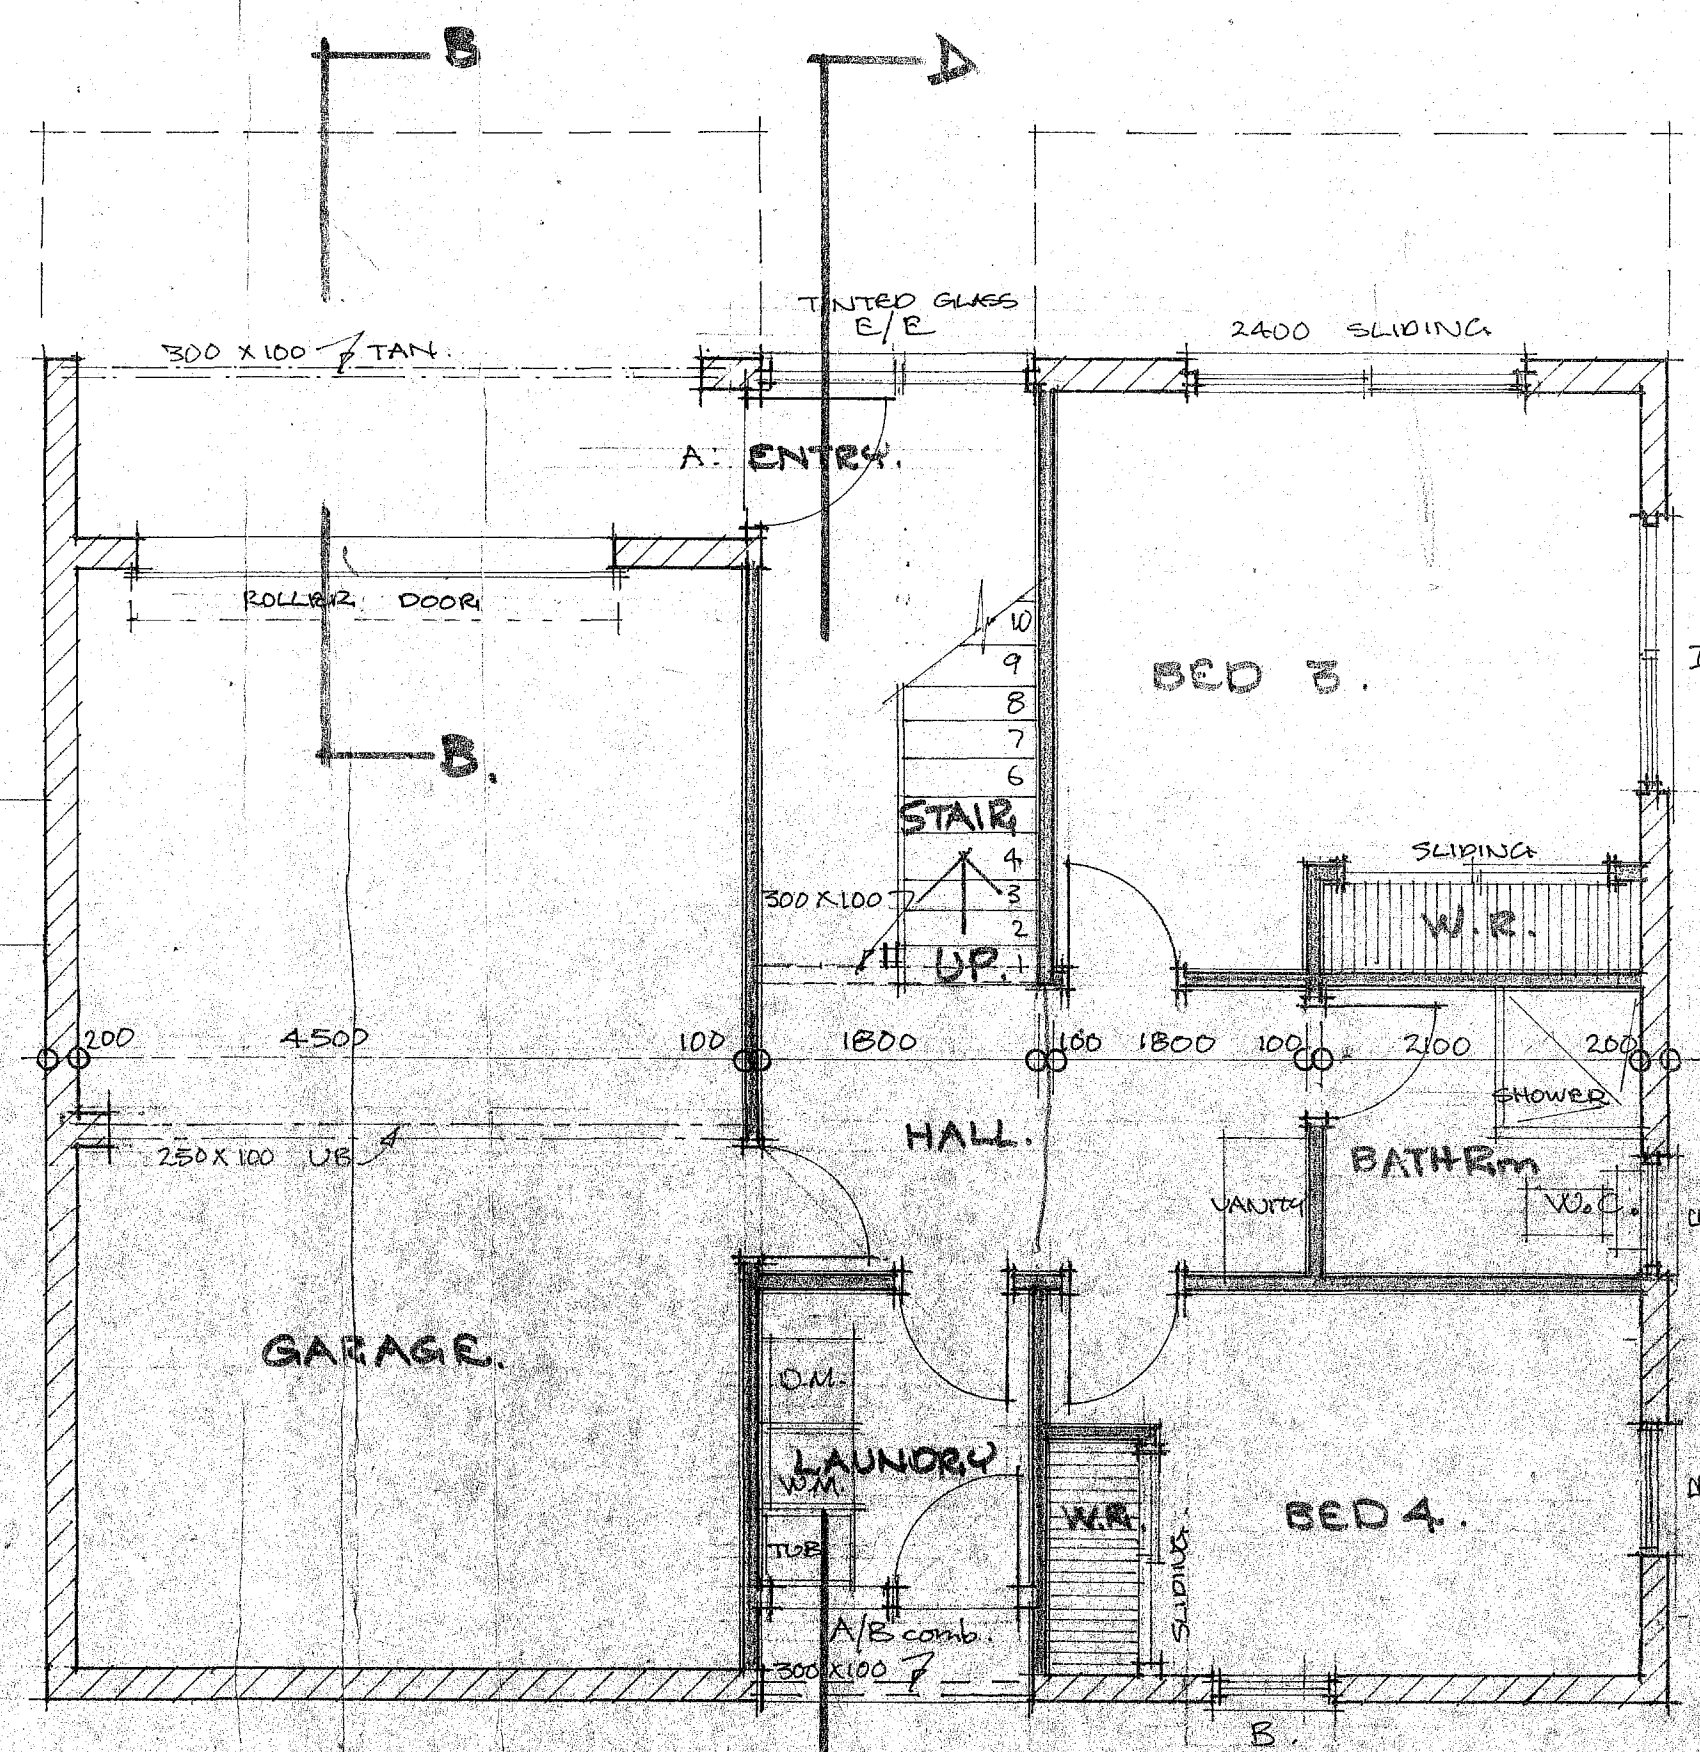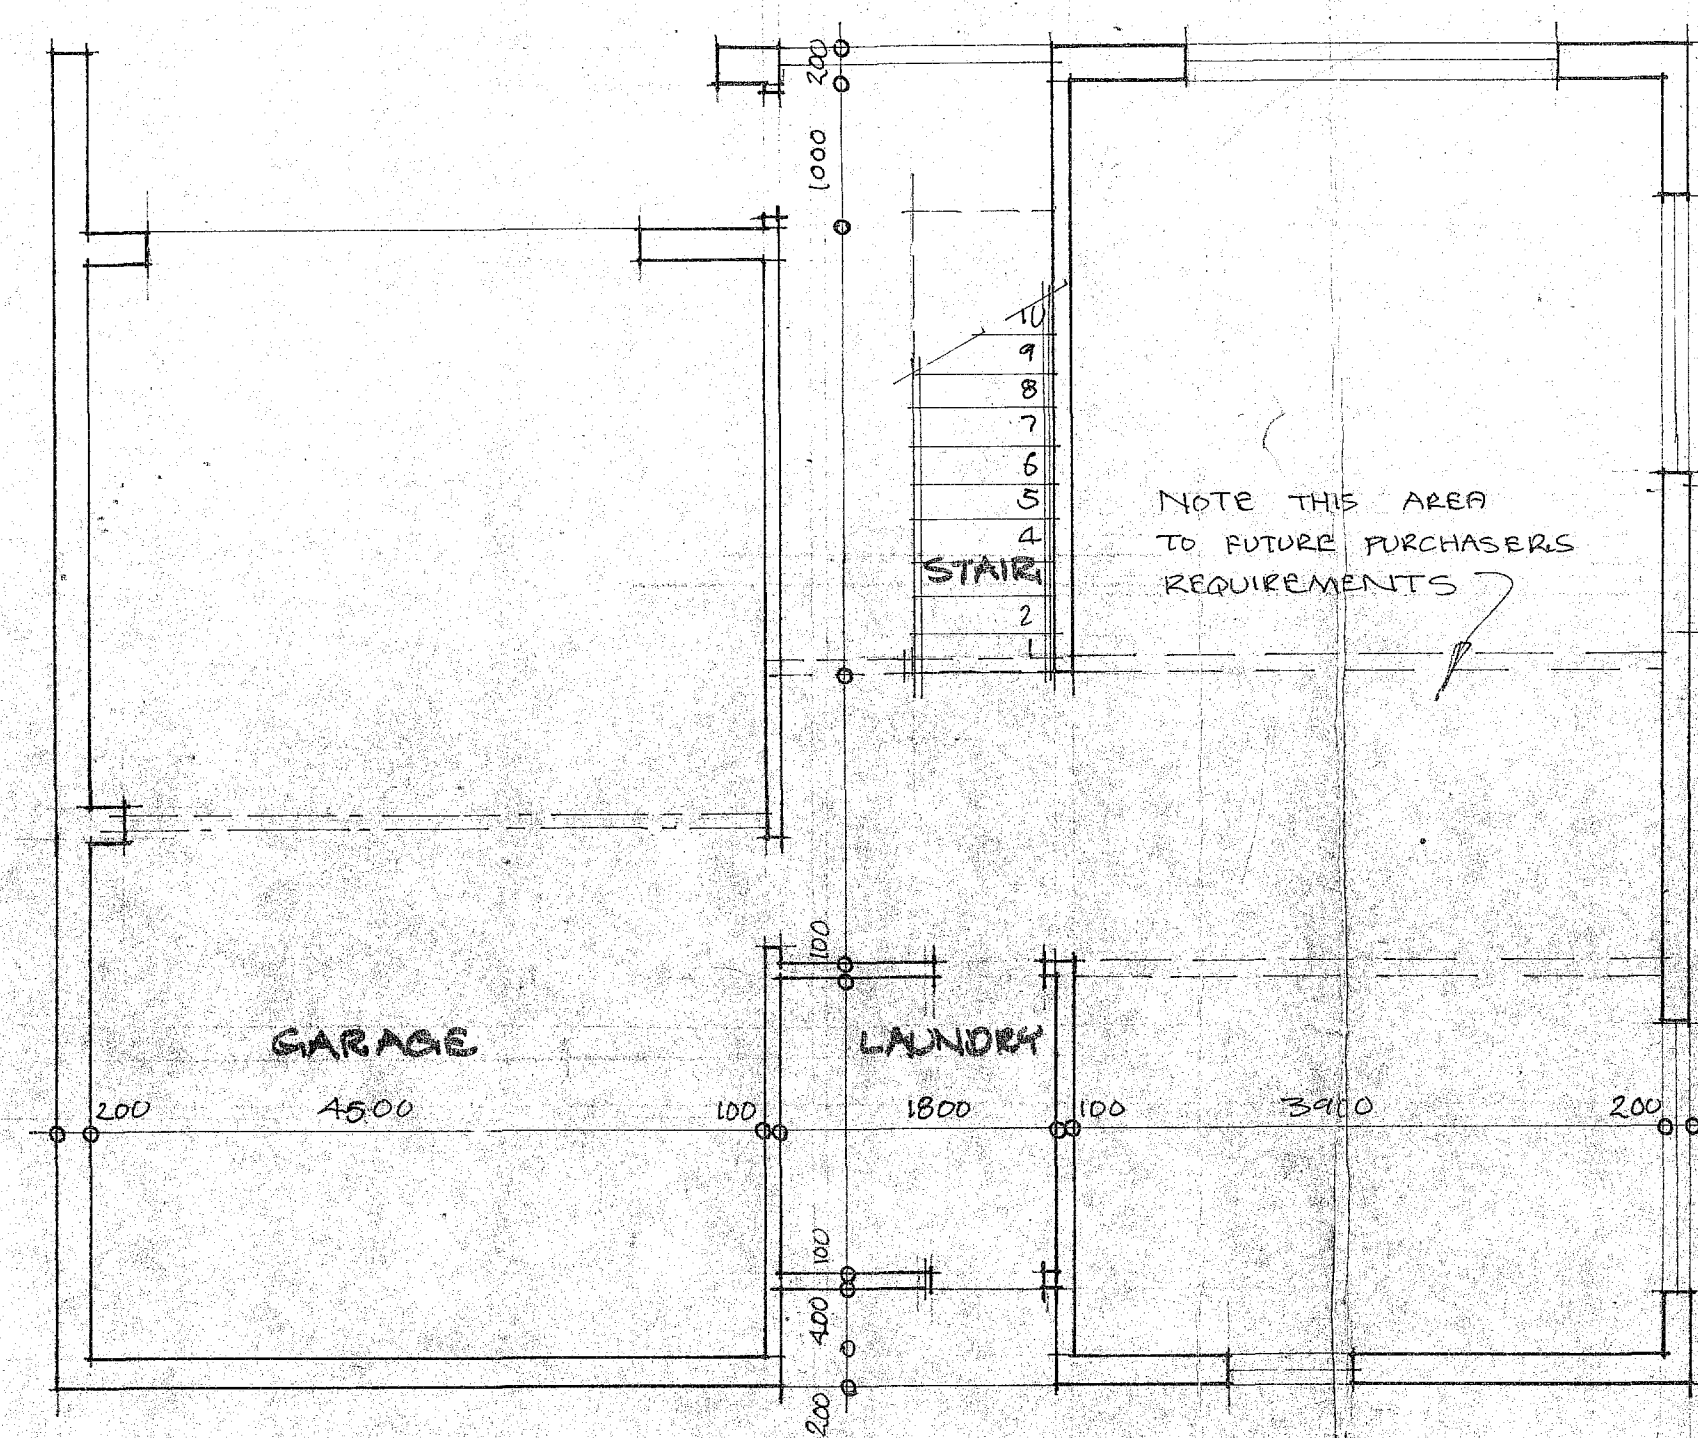

BASEMENT PLAN.

BASEMENT WINDOW ARE  
ADDITIONS FROM SCHEDULE  
TO IT NEAREST CONC.  
BLOCK MODULE.

UNIT No 2.

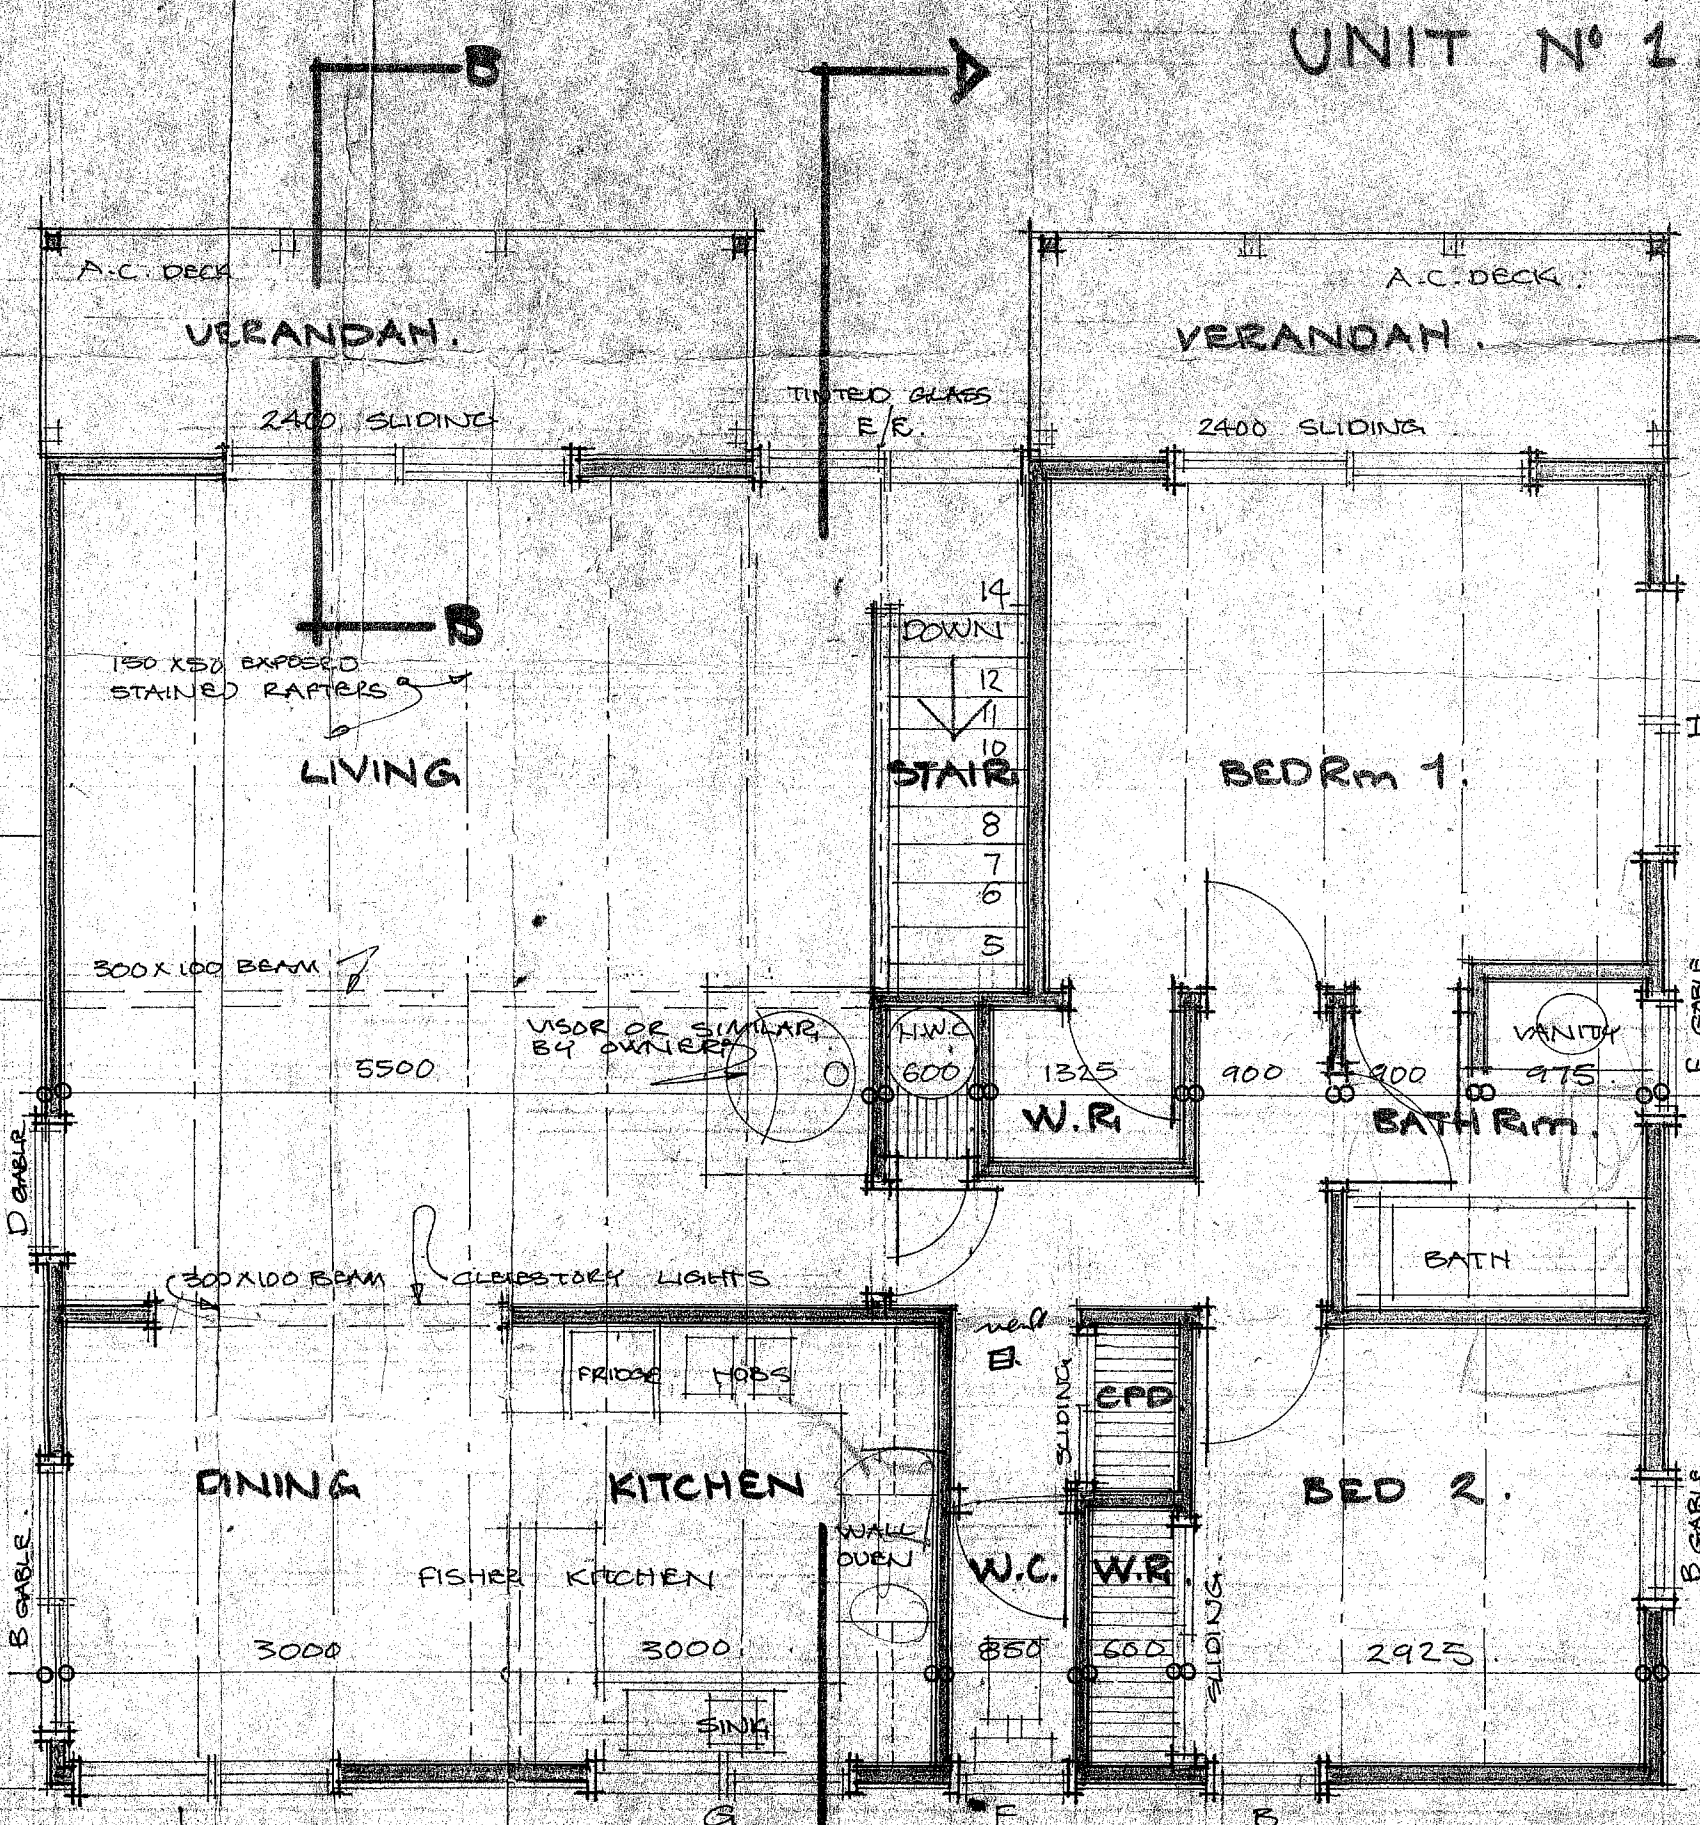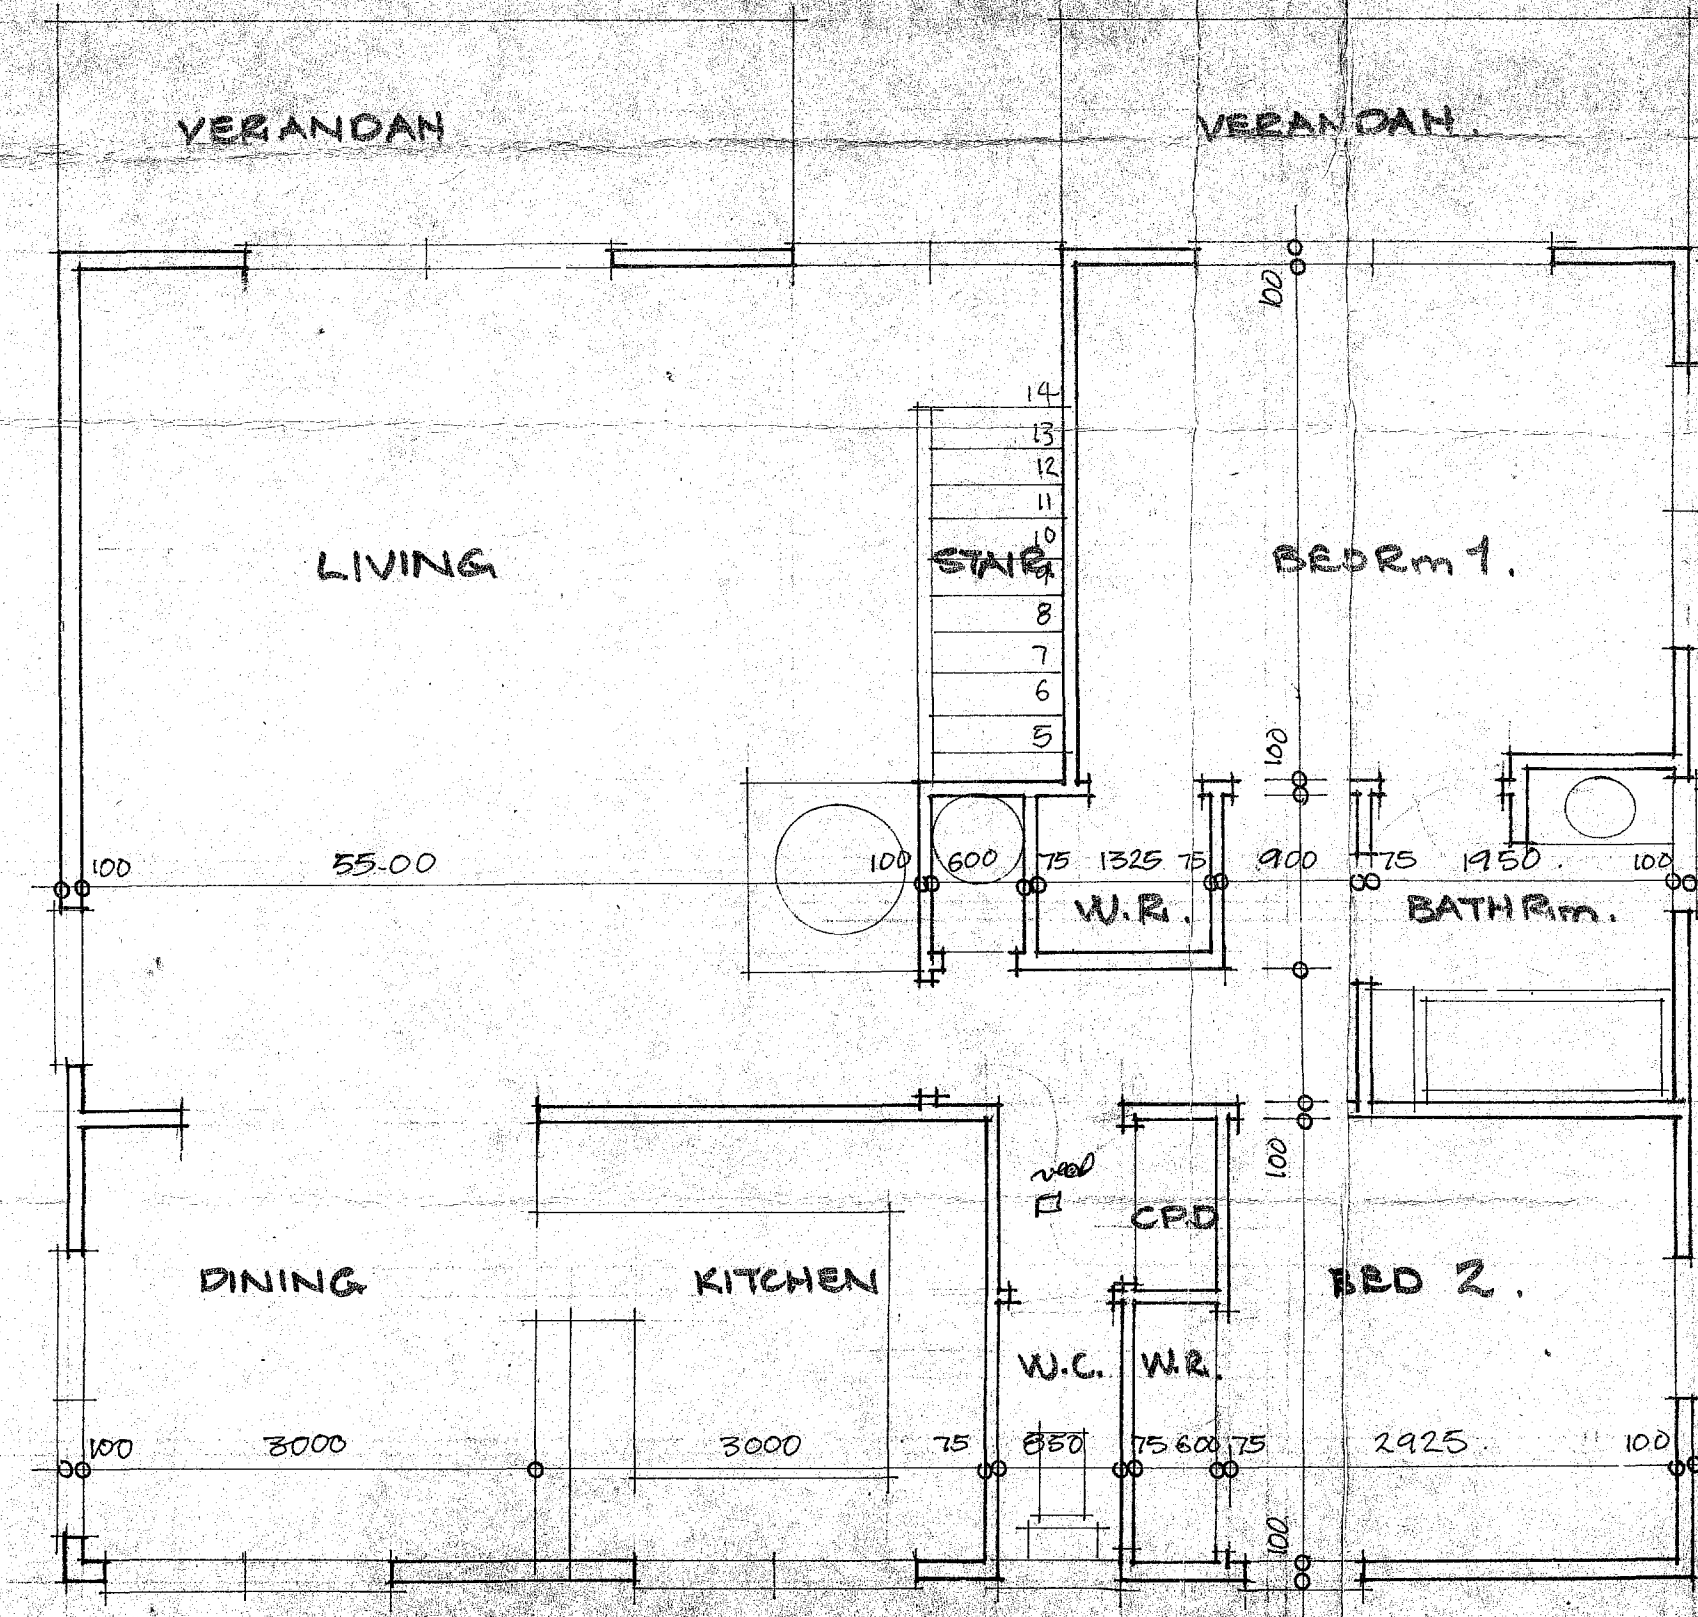

FIRST FLOOR PLAN.

# PATTERSON UNITS

DRAWN: D.R. MALCOLM. N.Z.C.D. (Arch)  
618/2 TE NGAE RD. ROTORUA.  
DATE: JUNE 73. SCALE: 1-50.

