

PROPOSED HOUSE, UNIT 13 AT 36 BORMAN ROAD, HAMILTON



SITE PLANS

SHEET No.	SHEET NAME:
1.1	SITE DEVELOPMENT PLAN
1.2	SITE DRAINAGE PLAN

FLOOR PLANS

SHEET No.	SHEET NAME:
2.1	GROUND FLOOR PLAN
2.2	DIMENSIONED GROUND FLOOR PLAN
2.3	UPPER FLOOR PLAN
2.4	DIMENSIONED UPPER FLOOR PLAN
2.5	FOUNDATION & PLUMBING PLAN
2.6	DIMENSIONED FOUNDATION PLAN
2.7	MID-FLOOR JOIST & PLUMBING PLAN
2.8	ROOF PLAN
2.9	GROUND FLOOR BRACING PLAN
2.10	UPPER FLOOR BRACING PLAN
2.11	GROUND FLOOR ELECTRICAL PLAN
2.12	UPPER FLOOR ELECTRICAL PLAN

ELEVATIONS

SHEET No.	SHEET NAME:
3.1	NORTH & SOUTH ELEVATIONS
3.2	EAST & WEST ELEVATIONS

SECTIONS

SHEET No.	SHEET NAME:
4.1	CROSS SECTION AA
4.2	CROSS SECTION BB
4.3	CROSS SECTION CC
4.4	CROSS SECTION DD

DETAILS

SHEET No.	SHEET NAME:
5.1	CONSTRUCTION DETAILS 1
5.2	CONSTRUCTION DETAILS 2
5.3	CONSTRUCTION DETAILS 3


DETAILS

SHEET No.	SHEET NAME:
5.4	CONSTRUCTION DETAILS 4
5.5	CONSTRUCTION DETAILS 5
5.6	CONSTRUCTION DETAILS 6
5.7	TYPICAL CLADDING DETAILS
5.8	TYPICAL METERBOX & WINDOW DETAILS
5.9	TYPICAL WINDOW DETAILS
5.10	TYPICAL WET AREA DETAILS
5.11	TYPICAL FIXING DETAILS 1
5.12	TYPICAL FIXING DETAILS 2
5.13	TYPICAL DRAINAGE DETAILS



ARTISTS IMPRESSION

WDI	27/07/17	WORKING DRAWINGS FOR BUILDING CONSENT
DD	12/06/17	DEVELOPED DESIGN
DRAFT RC	25/11/16	DRAFT RESOURCE CONSENT APPLICATION
Issue:	Date:	Description:

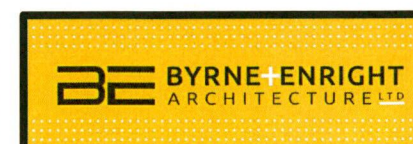

PO BOX 28162 ROTOTUNA, HAMILTON.
PH (07) 839 5774
LICENSED ARCHITECTURAL DESIGNERS
E-MAIL admin@designers.net.nz
WEB www.designers.net.nz



SW LATERAL UNIT 13
LINE 3-1
I.L 50.34m
100mm DIA. UPVC SNI6

APPROXIMATE LOCATION OF
STORMWATER SOAKAGE
TRENCHES

PROPOSED 63mmDIA. MDPE PN12
RIDER MAIN IN UTILITY TRENCH

WATER TOBY

REFER TO RETAINING WALL
CONSENT FOR DRAINAGE
DETAILS

WW LATERAL UNIT 13
LINE 3-3
I.L 50.05m
100mm DIA. UPVC SNI6

100mm DIA SNI6 UPVC WW LINE
150mm DIA. SNI6 UPVC SW LINE
WWMH LL-50.80
SWMH LL-50.90

UNIT 12

UNIT 13

SITE DRAINAGE PLAN

THIS PLAN IS TO BE READ IN CONJUNCTION WITH
ENGINEERING PLANS PREPARED BY CKL ENGINEERING
CONSULTANTS LTD.

LEGEND:

NEW 100mm DIA. uPVC SANITARY SEWER DRAIN (MIN. 1:60 FALL).	---
NEW 100mm DIA. uPVC STORMWATER DRAIN (MIN. 1:100 FALL).	----
20mm WATER CONNECTION	---
EXISTING 100mm DIA. NOVAFLOW PIPE IN FILTER FABRIC	-----
STRIP DRAIN TO JOIN TO STORM WATER SYSTEM VIA A SILT TRAP (CONFIRM LOCATION AND FALLS ON SITE)	-----
SELECTED OVERFLOW RELIEF GULLY, INSTALL IN ACCORDANCE WITH AS/NZS 3500.2.2 O.R.G 75mm MIN. ABOVE F.G.L.	ORG
PROVIDE INSPECTION POINTS AS PER AS/NZS 3500.2.2	IP
INDICATES 74mm DIA. uPVC DOWNPIPE (85m2 PER DP)	DP
HOSE TAPS (2 PER UNIT)	HT
WATER TOBY	WT

DRAINS INSTALLED UNDER BUILDINGS SHALL BE:
A) STRAIGHT AND OF EVEN GRADIENT.
B) SEPARATED FROM THE BUILDING FOUNDATION BY
AT LEAST 25mm, AND
C) WHEN PASSING THROUGH CONCRETE, SLEEVED OR
WRAPPED IN A DURABLE AND FLEXIBLE MATERIAL TO
ALLOW FOR EXPANSION AND CONTRACTION.

**DRAINS PASSING BENEATH BUILDINGS WITH A
CONCRETE SLAB ON THE GROUND SHALL HAVE
IN ADDITION TO ABOVE:**

A) 50mm CLEARANCE FROM THE TOP OF THE
PIPE TO THE UNDERSIDE OF THE SLAB, AND
B) JUNCTIONS BENEATH THE BUILDING JOINING
AT AN ANGLE OF NOT MORE THAN 45.
C) CLEANING ACCESS EITHER SIDE OF SLAB.

THIS DRAINAGE PLAN IS TO BE READ IN CONJUNCTION
WITH THE ENGINEERING DEVELOPMENT PLAN PREPARED
CKL CONSULTING ENGINEERS. WHERE THE ENGINEERING
PLANS DIFFER FROM THIS PLAN, THE ENGINEERING PLANS
ARE TO TAKE PRECEDENCE. ADVISE BYRNE + ENRIGHT
ARCHITECTURE LTD. OF ANY DIFFERENCES BETWEEN
THE PLANS PRIOR TO COMMENCING ANY WORK.

REFER TO SHEET 2.5 FOR UNIT PLUMBING LAYOUTS

**STORMWATER & WASTEWATER CONNECTION
LATERALS AS PER ENGINEERING PLANS, CONFIRM
LOCATION & INVERT LEVELS ON SITE PRIOR TO
COMMENCING CONSTRUCTION**

**DRAINAGE PLAN IS SCHEMATIC ONLY IN
LAYOUT, VERIFY ALL DIMENSIONS AND
LEVELS ON SITE.**

DRAINAGE NOTES:

SUPPLY A 1:100 SCALE AS-BUILT DRAWING OF
DRAINS AND FITTINGS TO THE TERRITORIAL
AUTHORITY AND TO THE OWNER ON COMPLETION.

ALL PLUMBING AND DRAINAGE TO COMPLY
WITH AS/NZS 3500.2.2, AND LOCAL T.A
REQUIREMENTS.

UPVC PIPES, BENDS, JUNCTIONS, FITTINGS AND
JOINTS TO AS/NZS 1254 AND AS/NZS 1260.

ALL PIPES IN CONCRETE TO HAVE DENSO TAPE
(SYNTHETIC FABRIC BASED TAPE IMPREGNATED
AND COATED WITH ORGANIC PETROLEUM BASED
COMPOUNDS) APPLIED.

PIPES SHALL INCORPORATE EXPANSION JOINTS
IN ACCORDANCE WITH CHAPTER 8 OF NZS 7643.

JUNCTIONS BETWEEN DISCHARGE PIPES
MUST BE AT 45 DEG. OR SWEEP.

REFER TO AS/NZS 3500.2.2 FOR ALL PIPE
SIZING.

CHECK AND CONFIRM LOCATION & INVERT
LEVELS OF ALL EXISTING DRAINS PRIOR
TO COMMENCING ANY WORK.

SETOUT TO ENSURE MIN. DEPTH AND FALL REQUIREMENTS.
CONTRACTOR TO CO-ORDINATE ALL DRAINS LAID
UNDER BUILDINGS WITH FOUNDATION CONSTRUCTION

HAMILTON CITY COUNCIL
**BUILDING UNIT
APPROVED**
SUBJECT TO CONDITIONS
TO BE KEPT ON SITE

BE BYRNE+ENRIGHT
ARCHITECTURE LTD

PO BOX 28162, ROTOTUNA, HAMILTON.
PH (07) 839 5774, Email: admin@designers.net.nz
LICENSED ARCHITECTURAL DESIGNERS
www.designers.net.nz



WDI	27/07/17	WORKING DRAWINGS FOR BUILDING CONSENT
DD	12/06/17	DEVELOPED DESIGN
DRAFT RC	25/11/16	DRAFT RESOURCE CONSENT APPLICATION
Issue:	Date:	Description:

Job: PROPOSED HOUSE, UNIT 13 AT
36 BORMAN ROAD, HUNTINGTON, HAMILTON.

sheet: SITE DRAINAGE PLAN

date: 08/08/17

COPYRIGHT

scale: 1:200

design: P.E

drawn: P.B

Contractor to check and verify all levels and
dimensions on site prior to commencing work.
Do not scale off drawings.
All drawings and documentation remain the property
of BYRNE + ENRIGHT ARCHITECTURE LTD. No duplication
is permitted without prior written consent.
Drawings to be read in conjunction with specification.
Tradesmen are required to contact local T.A 24hrs
prior to site inspections to inform of licence number.

Job no: 16/1824

sheet no:


1.2 of 33

WALL LEGEND:

90 x 45 TIMBER FRAME WITH STUDS AT 400 CTRS. & 2 ROWS OF NOGS

90 x 45 TIMBER FRAME WITH STUDS AT 600 CTRS. & 2 ROWS OF NOGS

WALL FRAMING FOR CEDAR WEATHERBOARDS TO HAVE NOGS AT 480mm CTRS. AS REQUIRED FOR CAVITY BATTENS

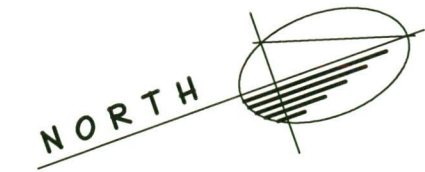

BRICK VENEER LINTELS		
LINTEL	SIZE	TYPE
BV1	80 x 80 x 6	GALV STEEL ANGLE
BV2	125 x 75 x 10	GALV STEEL ANGLE

NOTE:

1. WHERE OPENINGS ARE LESS THAN 2000mm WIDE, THE LINTEL BAR IS REQUIRED TO HAVE A SEATING OF 100mm EACH SIDE. IF THE OPENING EXCEEDS 2000mm, SEATING REQUIREMENT IS 200mm EACH SIDE.

2. PROP ALL LINTELS FOR MIN. 7 DAYS.

LINTELS SIZED AS PER (TABLE 5.0 - LINTEL BARS SUPPORTING VENEER) IN BRANZ APPRAISED THINK BRICK NZ 2 STORY CLAY BRICK VENEER CONSTRUCTION - MADE EASY

LOWER WALLS OF 2 STOREY SG8 STUDS TO LOAD BEARING WALLS

-Light roof
-Medium Wind Zone
Note: Nogs at 800 crs.

LOADED DIMENSION OF WALL	STUD HEIGHT FOR MAX. HEIGHT OF:		
	2.4m at 600 CRS.	2.7m at 400 CRS.	3.0m at 400 CRS.
2.0	90 x 45	90 x 45	90 x 45
4.0	90 x 45	90 x 45	90 x 45
6.0	90 x 45	90 x 45	90 x 45

SINGLE OR TOP STOREY SG8 STUDS TO LOAD BEARING WALLS

-Light roof
-Medium Wind Zone
Note: Nogs @ 800 crs.

LOADED DIMENSION OF WALL	STUD HEIGHT FOR MAX. HEIGHT OF:		
	2.4m @ 600 CRS.	2.7m @ 600 CRS.	3.0m @ 400 CRS.
2.0	90 x 45	90 x 45	90 x 45
4.0	90 x 45	90 x 45	90 x 45
6.0	90 x 45	90 x 45	90 x 45

LINTEL SCHEDULE


LINTEL	TIMBER SIZE	TIMBER TYPE
L1	2/90 x 45	SG8
L2	2/140 x 45	SG8
L3	2/190 x 45	SG8
L4	2/240 x 90	SG8
ENG 1	380 PFC	ENG
ENG 2	300 PFC	ENG

UNIT 13

GROUND FLOOR AREA = 146.63m²
UPPER FLOOR AREA = 84.27m²
TOTAL FLOOR AREA = 230.90m²

2.605m STUD HEIGHT THROUGHOUT GROUND FLOOR

GROUND FLOOR PLAN

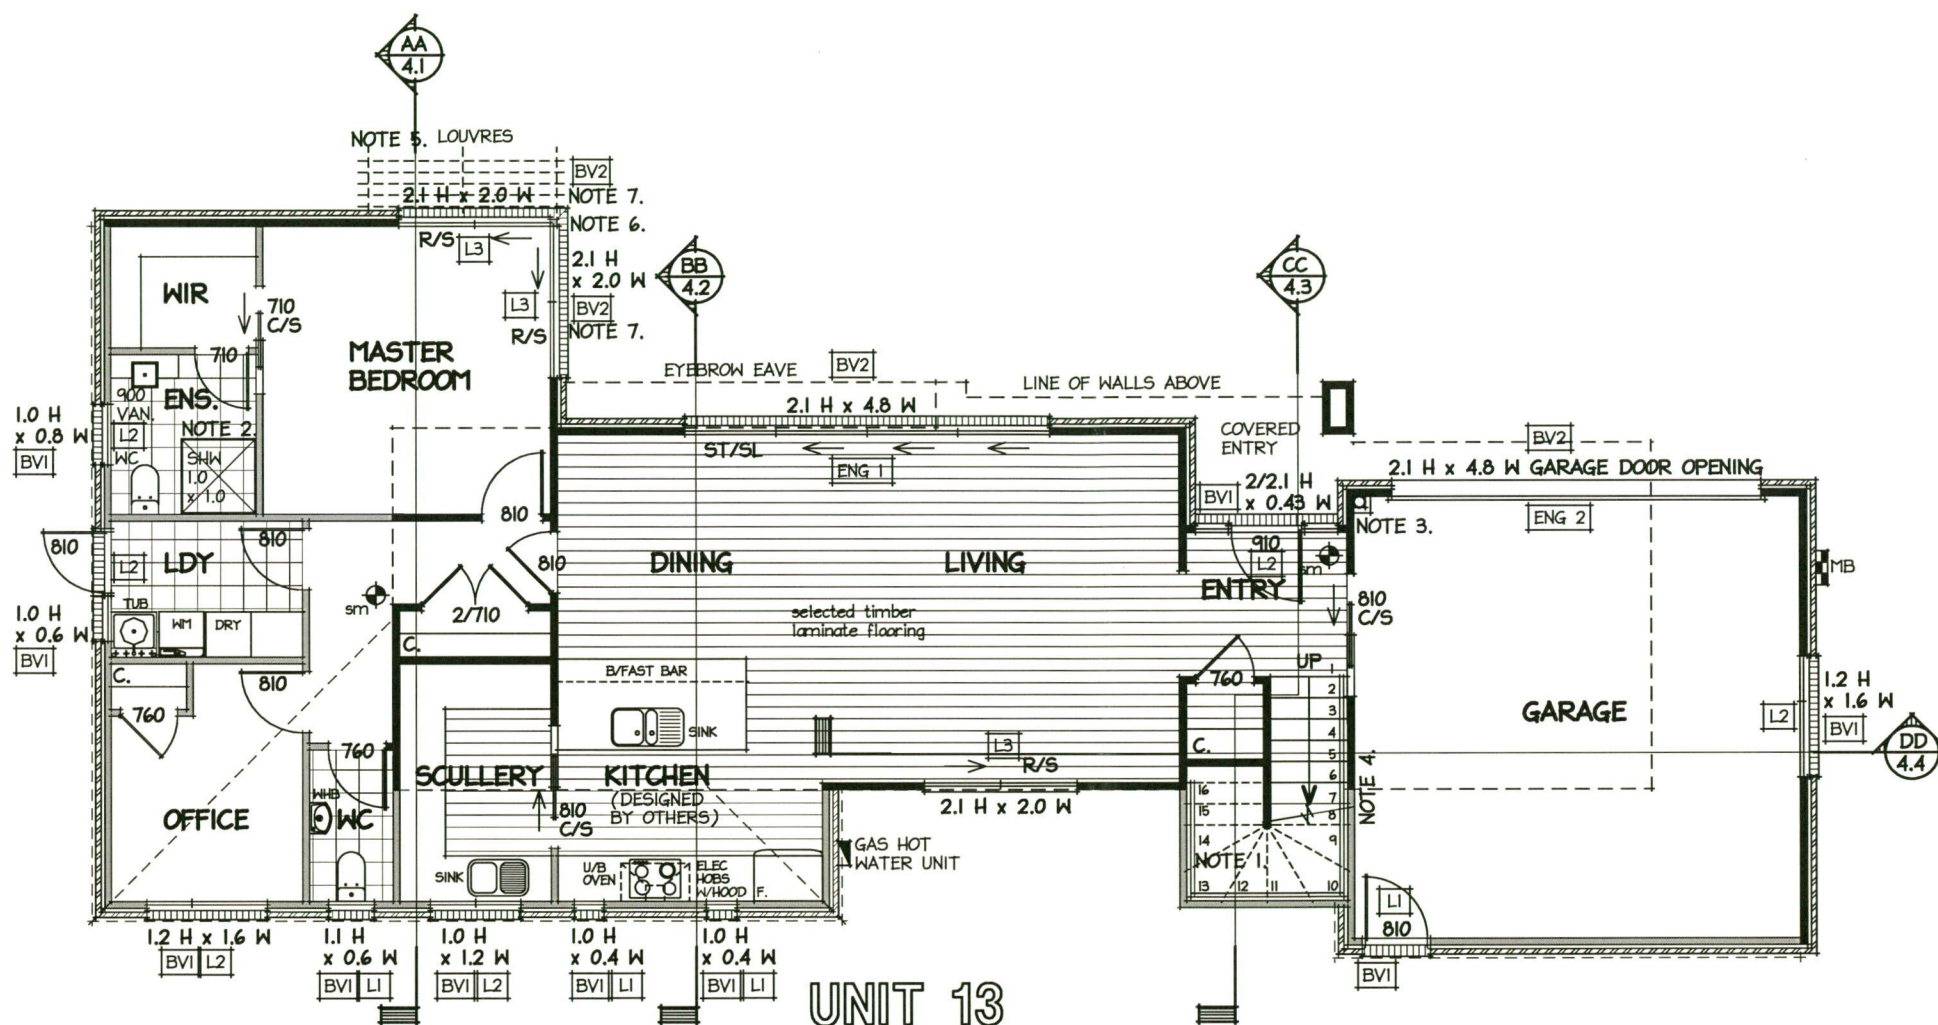

GENERAL NOTES:

ALL WORK TO COMPLY WITH NZS3604:2011 & NZ BUILDING CODE.

JOINER TO CHECK ALL WINDOW OPENING SIZES ON SITE PRIOR TO FABRICATION.

TRUSS DESIGNER TO INFORM BYRNE & ENRIGHT ARCHITECTURE LTD. IF ANY GIRDER TRUSS OR POINT LOAD IS SUPPORTED OVER A WINDOW OR DOOR OPENING

ALL WINDOW AND DOOR DIMENSIONS SHOWN ARE ROUGH OPENING, SITE VERIFY PRIOR TO FABRICATION.

SAFETY GLASS TO BE USED FOR ALL BATHROOMS TO COMPLY WITH NZS 4223 (DENOTED ON ELEVATIONS BY "SG").

ALL GLAZING TO COMPLY WITH NZS 4223.

ENSURE MIN. DOUBLE STUDS BETWEEN ALL DOOR & WINDOW TO WALL CORNER JUNCTIONS. (WHERE POSSIBLE)

ALL INTERIOR DOORS TO BE PAINT FINISHED MDF HOLLOW CORE DOORS WITH SELECTED HARDWARE BY CLIENT. (1980mm HEIGHT FOR UPPER FLOOR DOORS & 2100mm HT FOR GROUND FLOOR DOORS).

GIB AQUALINE TO ALL WET AREAS WITH 2 COATS OF ENAMEL PAINT FINISH TO UNTILED WALLS

HOT WATER PIPES TO BE SIZED ACCORDING TO NZBC G12 & NZS 4305:1996. MAINS PRESSURE. 15mm DIA. ALLOW 12m MAX. PIPE LENGTH, PIPE LENGTH BEYOND THIS MUST BE LAGGED.

WET AREA FINISHES:

TILE FLOORING:

SELECTED TILES OVER WATER PROOF MEMBRANE: (WHERE REQUIRED): ALL TILES AT ENTRY WAYS TO BE CERAMIC FINISH TO COMPLY WITH NZBC D1/AS1 CLAUSE 2.1.3 (TABLE 2 : WET SLIP RESISTANCE)

- WALL AND CEILING FINISHES ARE ACRYLIC SEMI-GLOSS PAINT OVER GIB AQUALINE LININGS.
- BENCH TOPS ARE FORMICA.
- ALL TO COMPLY WITH NZBC E3/AS1 CLAUSE 3.

TIMBER FRAMING NOTES:

CONFIRM ALL LINTEL SIZES WITH PRE-CUT MANUFACTURERS PLAN.

ALL TIMBER TO BE H1.2 TREATED EXCEPT WHERE NOTED OTHERWISE OR AS REQUIRED BY NZBC:B2/AS1

ALL TIMBER TO BE SG8 UNLESS NOTED OTHERWISE

SPECIFIC NOTES:

NOTE 1.

40mm MIN. DIA. HANDRAIL TO ONE SIDE OF STAIRWAY TO COMPLY WITH NZBC D1/AS1, 900mm HIGH FROM STAIRWAY NOSING. MDF TREADS AND RISERS TO MANUFACTURER'S DESIGN & DETAILS WITH 16 RISERS AT 179mm AND 280mm TREADS, WITH A 25mm NOSING PROJECTION. (305mm OVERALL TREAD) (OVERALL FLOOR TO FLOOR HEIGHT = 2865mm C.O.S) STAIRS DESIGNED AS A 'COMMON & MAIN PRIVATE' STAIRWAY AS PER TABLE 6 NZBC D1.

NOTE 2.

1.0m x 1.0m PROPRIETARY SHOWER BASE 'ATLANTIS EASY-TILE' OR SIMILAR APPROVED WITH TOUGHENED SAFETY GLASS DOOR AND RETURNS, TILED SHOWER WALLS TO CEILING TO BE LINED WITH 10mm GIB AQUALINE, COATED WITH 'WET SEAL' FLEXIBLE WATERPROOFING MEMBRANE SYSTEM, WITH SELECTED CERAMIC TILES OVER. ALL INSTALLED STRICTLY TO MANUFACTURERS INSTRUCTIONS.

NOTE 3.

100mm DIA. DRAINAGE STACK WITH 70 x 35 FRAME SURROUND & 10mm STANDARD GIB PLASTERBOARD.

NOTE 4.

R2.2 INSULATION TO INTERNAL GARAGE WALLS

NOTE 5.

LOUVERTEC (OR SIMILAR APPROVED) LOUVRE SYSTEM INSTALLED STRICTLY TO MANUFACTURERS SPECIFICATIONS

NOTE 6.

LVL POST TO CORNER WITH ALUMINIUM FACING

NOTE 7.

BRICK VENEER LINTELS ON CORNER TO HAVE WELDED CORNER JOINT AND FIXED TO TIMBER FRAME WITH 75 x 10 COACH SCREWS @ 400mm CRS.

SMOKE ALARMS:

- SMOKE DETECTORS TO BE INSTALLED THROUGHOUT DWELLING IN COMPLIANCE WITH F7/AS1 OF THE NZBC.
- THERE MUST BE A SMOKE DETECTOR WITHIN 3.0m OF EACH BEDROOM DOOR AND TO ALL ESCAPE PATHS. SMOKE DETECTORS TO BE MOUNTED ON CEILING NOT MORE THAN 300mm BELOW HIGHEST PART OF ROOM.

sm DENOTES SMOKE DETECTOR WITH HUSH BUTTON

BE BYRNE ENRIGHT ARCHITECTURE LTD.

PO BOX 28162, ROTOTUNA, HAMILTON.
PH (07) 839 5774, Email: admin@designers.net.nz
LICENSED ARCHITECTURAL DESIGNERS
www.designers.net.nz



WDI	27/07/17	WORKING DRAWINGS FOR BUILDING CONSENT
DD	12/06/17	DEVELOPED DESIGN
DRAFT RC	25/11/16	DRAFT RESOURCE CONSENT APPLICATION
Issue:	Date:	Description:

Job: PROPOSED HOUSE, UNIT 13 AT 36 BORMAN ROAD, HUNTINGTON, HAMILTON.

sheet: GROUND FLOOR PLAN

date:	08/08/17	COPYRIGHT
scale:	1:100	
design:	P.E	drawn: P.B

Contractor to check and verify all levels and dimensions on site prior to commencing work. Do not scale off drawings. All drawings and documentation remain the property of BYRNE & ENRIGHT ARCHITECTURE LTD. No duplication is permitted without prior written consent. Drawings to be read in conjunction with specification. Tradesmen are required to contact local T.A 24hrs prior to site inspections to inform of licence number.


Job no: 16/1824

sheet no:

2.1 of 33

SPECIFIC NOTES:

NOTE 1.
CONFIRM KITCHEN DIMENSIONS WITH KITCHEN
DESIGNER PRIOR TO CONSTRUCTION

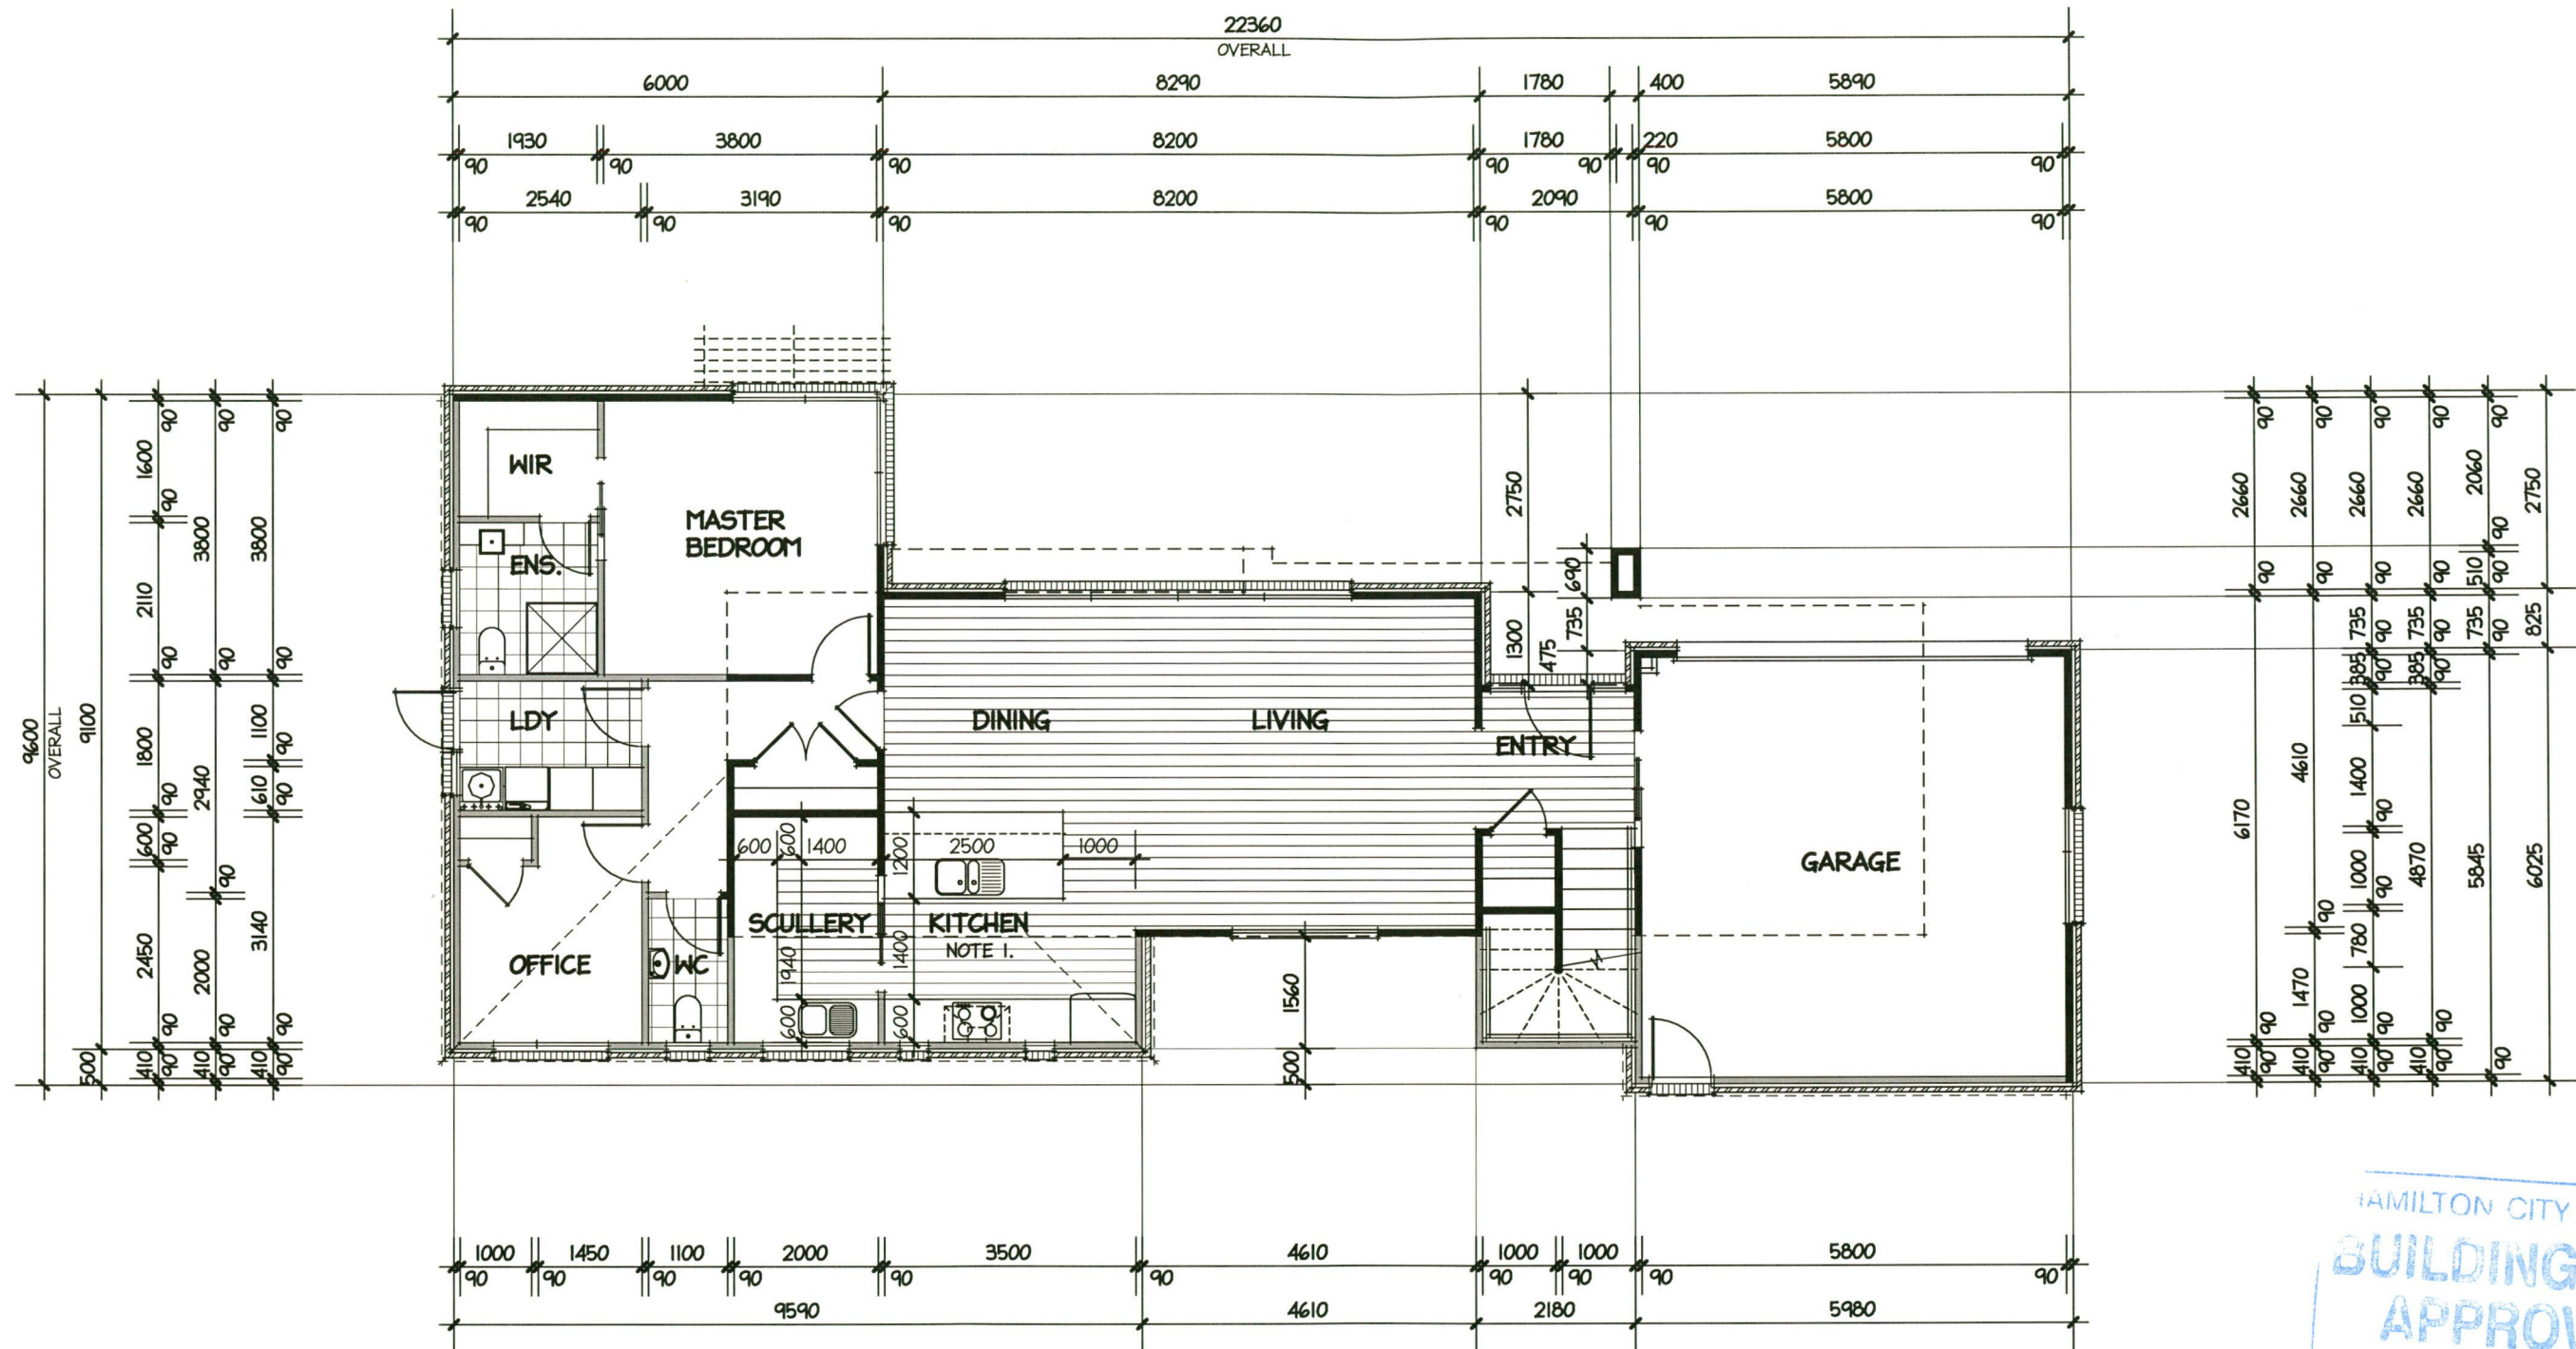

DIMENSIONED GROUND FLOOR PLAN

BE BYRNE+ENRIGHT
ARCHITECTURE LTD.

PO BOX 28162, ROTOTUNA, HAMILTON.
PH (07) 839 5774, Email: admin@designers.net.nz
LICENSED ARCHITECTURAL DESIGNERS
www.designers.net.nz



WDI	27/07/17	WORKING DRAWINGS FOR BUILDING CONSENT
DD	12/06/17	DEVELOPED DESIGN
DRAFT RC	25/11/16	DRAFT RESOURCE CONSENT APPLICATION
Issue:	Date:	Description:

Job: PROPOSED HOUSE, UNIT 13 AT
36 BORMAN ROAD, HUNTINGTON, HAMILTON.

sheet: **DIMENSIONED GROUND FLOOR PLAN**

date:	08/08/17	COPYRIGHT
scale:	1:100	
design:	P.E	drawn: P.B

Contractor to check and verify all levels and dimensions on site prior to commencing work. Do not scale off drawings. All drawings and documentation remain the property of BYRNE & ENRIGHT ARCHITECTURE LTD. No duplication is permitted without prior written consent. Drawings to be read in conjunction with specification. Tradesmen are required to contact local T.A 24hrs prior to site inspections to inform of licence number.



job no: 16/1824

sheet no:
2.2 of 33

WALL LEGEND:

90 x 45 TIMBER FRAME WITH STUDS AT 600 CTRS. & 2 ROWS OF NOGS

WALL FRAMING FOR CEDAR WEATHERBOARDS TO HAVE NOGS AT 480mm CTRS. AS REQUIRED FOR CAVITY BATTENS

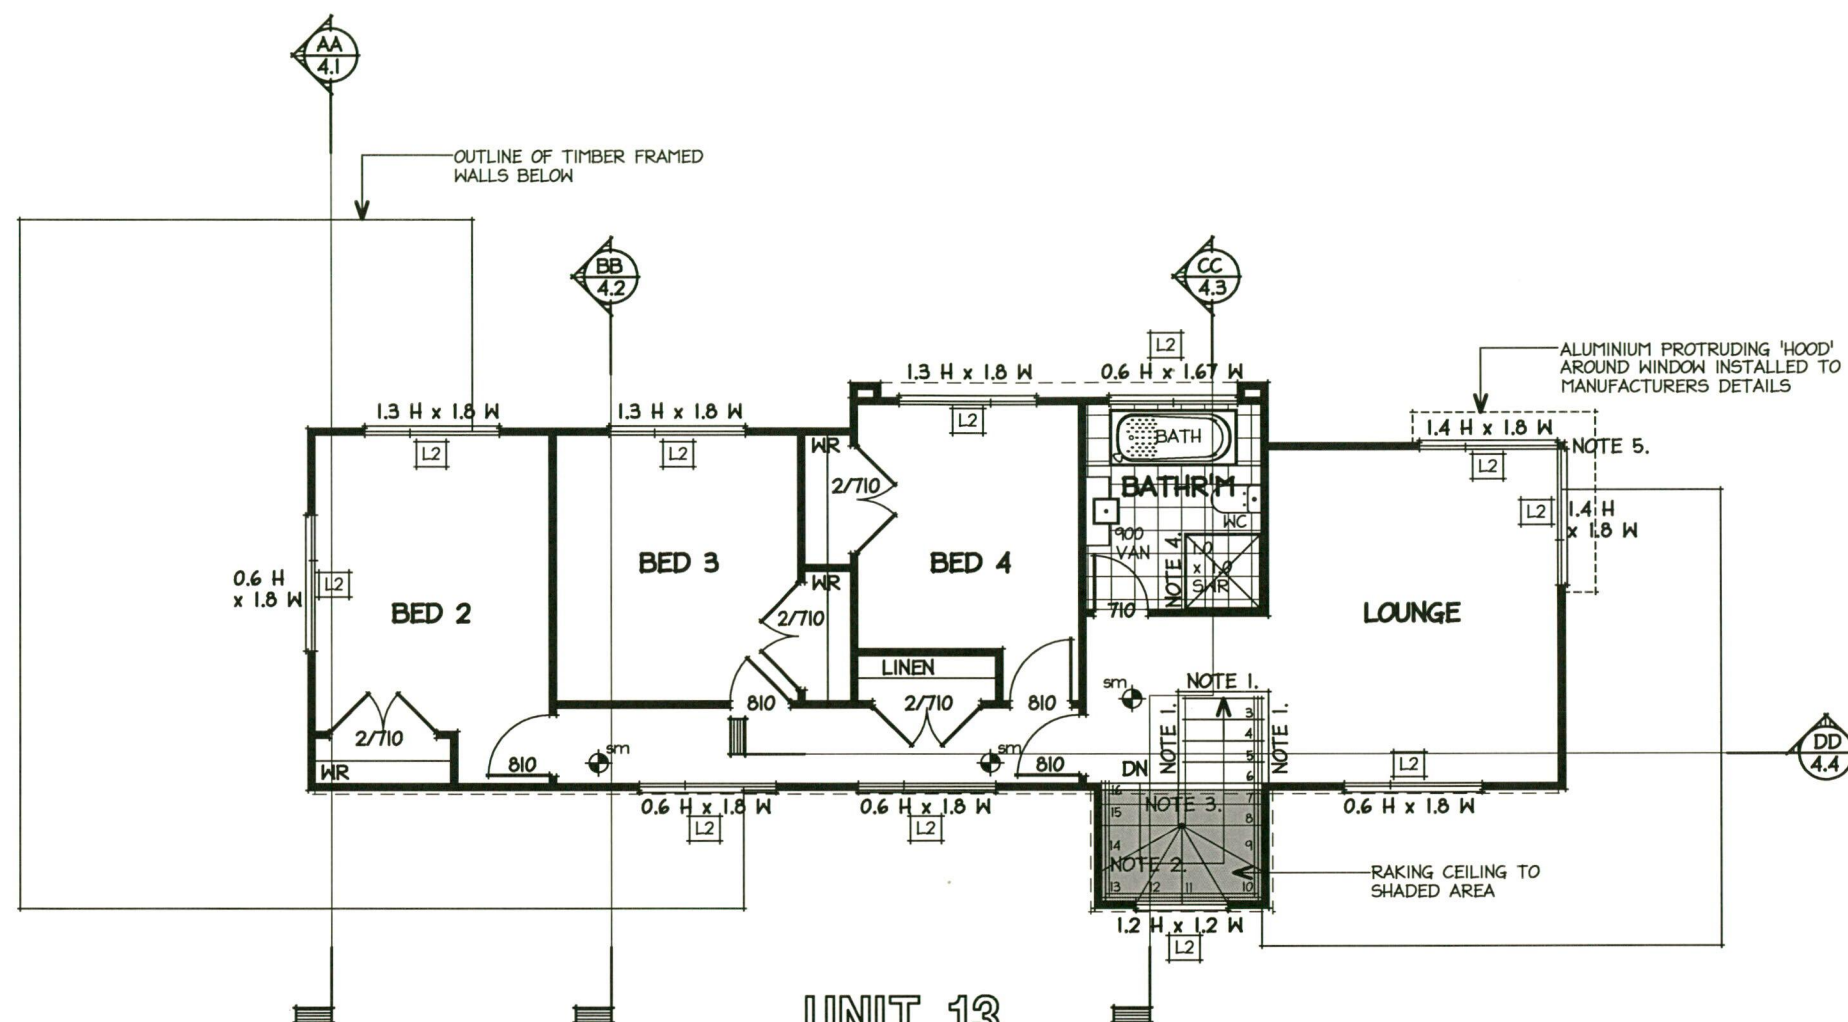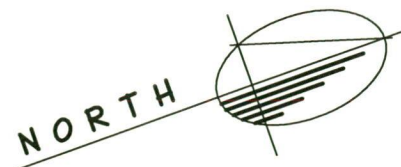

UNIT 13

UPPER FLOOR AREA = 84.27m²
2.455m STUD HEIGHT THROUGHOUT
UPPER FLOOR

UPPER FLOOR PLAN

HAMILTON CITY COUNCIL
**BUILDING UNIT
APPROVED**
SUBJECT TO CONDITIONS
TO BE KEPT ON SITE



SINGLE OR TOP STOREY SG8 STUDS TO LOAD BEARING WALLS
-Light roof
-Medium Wind Zone
Note: Nogs @ 800 crs.

LOADED DIMENSION OF WALL	STUD HEIGHT FOR MAX. HEIGHT OF:		
	2.4m @ 600 CRS.	2.7m @ 600 CRS.	3.0m @ 400 CRS.
2.0	90 x 45	90 x 45	90 x 45
4.0	90 x 45	90 x 45	90 x 45
6.0	90 x 45	90 x 45	90 x 45

LINTEL SCHEDULE

LINTEL	TIMBER SIZE	TIMBER TYPE
L1	2/90 x 45	SG8
L2	2/140 x 45	SG8
L3	2/190 x 45	SG8

GENERAL NOTES:

- ALL WORK TO COMPLY WITH NZS3604:2011 & NZ BUILDING CODE.
- JOINER TO CHECK ALL WINDOW OPENING SIZES ON SITE PRIOR TO FABRICATION.
- ALL WINDOW AND DOOR DIMENSIONS SHOWN ARE ROUGH OPENING, SITE VERIFY PRIOR TO FABRICATION.
- SAFETY GLASS TO BE USED FOR ALL BATHROOMS TO COMPLY WITH NZS 4223 (DENOTED ON ELEVATIONS BY 'SG').
- ALL GLAZING TO COMPLY WITH NZS 4223.
- ENSURE MIN. DOUBLE STUDS BETWEEN ALL DOOR & WINDOW TO WALL CORNER JUNCTIONS. (WHERE POSSIBLE)
- ALL INTERIOR DOORS TO BE PAINT FINISHED MDF HOLLOW CORE DOORS WITH SELECTED HARDWARE BY CLIENT. (1980mm HEIGHT FOR UPPER FLOOR DOORS & 2100mm HT FOR GROUND FLOOR DOORS).
- GIB AQUALINE TO ALL WET AREAS WITH 2 COATS OF ENAMEL PAINT FINISH TO UNTILED WALLS
- HOT WATER PIPES TO BE SIZED ACCORDING TO NZBC G12 & NZS 4305:1996. MAINS PRESSURE. 15mm DIA. ALLOW 12m MAX. PIPE LENGTH, PIPE LENGTH BEYOND THIS MUST BE LAGGED.

WET AREA FINISHES:

- TILE FLOORING:**
- SELECTED TILES OVER WATERPROOFING MEMBRANE OVER 6mm JAMES HARDIE SLATE & TILE UNDERLAY. (WHERE REQUIRED) : ALL TILES AT ENTRY WAYS TO BE CERAMIC FINISH TO COMPLY WITH NZBC D1/AS1 CLAUSE 2.1.3 (TABLE 2 : WET SLIP RESISTANCE)
 - WALL AND CEILING FINISHES ARE ACRYLIC SEMI-GLOSS PAINT OVER GIB AQUALINE LININGS.
 - BENCH TOPS ARE FORMICA.
 - ALL TO COMPLY WITH NZBC E3/AS1 CLAUSE 3.

TIMBER FRAMING NOTES:

- CONFIRM ALL LINTEL SIZES WITH PRE-CUT MANUFACTURERS PLAN.
- ALL TIMBER TO BE H1.2 TREATED EXCEPT WHERE NOTED OTHERWISE OR AS REQUIRED BY NZBC-B2/AS1
- ALL TIMBER TO BE SG8 UNLESS NOTED OTHERWISE

SPECIFIC NOTES:

- NOTE 1.**
1.0m MIN. HT BARRIER WALL LINED IN STANDARD GIB.
- NOTE 2.**
40mm MIN. DIA. HANDRAIL TO ONE SIDE OF STAIRWAY TO COMPLY WITH NZBC D1/AS1, 900mm HIGH FROM STAIRWAY NOSING. MDF TREADS AND RISERS TO MANUFACTURER'S DESIGN & DETAILS WITH 16 RISERS AT 179mm AND 280mm TREADS, WITH A 25mm NOSING PROJECTION. (305mm OVERALL TREAD) (OVERALL FLOOR TO FLOOR HEIGHT = 2865mm C.O.S) STAIRS DESIGNED AS A 'COMMON & MAIN PRIVATE' STAIRWAY AS PER TABLE 6 NZBC D1.
- NOTE 3.**
BEAM ABOVE REFER TO ROOF PLAN
- NOTE 4.**
1.0m x 1.0m PROPRIETARY SHOWER BASE 'ATLANTIS EASY-TILE' OR SIMILAR APPROVED WITH TOUGHENED SAFETY GLASS DOOR AND RETURNS. TILED SHOWER WALLS TO CEILING TO BE LINED WITH 10mm GIB AQUALINE, COATED WITH 'WET SEAL' FLEXIBLE WATERPROOFING MEMBRANE SYSTEM, WITH SELECTED CERAMIC TILES OVER. ALL INSTALLED STRICTLY TO MANUFACTURERS INSTRUCTIONS.
- NOTE 5.**
LVL POST TO CORNER WITH ALUMINIUM FACING

SMOKE ALARMS:

- SMOKE DETECTORS TO BE INSTALLED THROUGHOUT DWELLING IN COMPLIANCE WITH F7/AS1 OF THE NZBC.
- THERE MUST BE A SMOKE DETECTOR WITHIN 3.0m OF EACH BEDROOM DOOR AND TO ALL ESCAPE PATHS. SMOKE DETECTORS TO BE MOUNTED ON CEILING NOT MORE THAN 300mm BELOW HIGHEST PART OF ROOM.

sm DENOTES SMOKE DETECTOR WITH HUSH BUTTON

BYRNE ENRIGHT
ARCHITECTURE LTD

PO BOX 28162, ROTOTUNA, HAMILTON.
PH (07) 839 5774, Email: admin@designers.net.nz
LICENSED ARCHITECTURAL DESIGNERS
www.designers.net.nz



WDI	27/07/17	WORKING DRAWINGS FOR BUILDING CONSENT
DD	12/06/17	DEVELOPED DESIGN
DRAFT RC	25/11/16	DRAFT RESOURCE CONSENT APPLICATION
Issue:	Date:	Description:


Job: PROPOSED HOUSE, UNIT 13 AT
36 BORMAN ROAD, HUNTINGTON, HAMILTON.

sheet: UPPER FLOOR PLAN

date: 08/08/17
scale: 1:100
design: P.E
drawn: P.B

Contractor to check and verify all levels and dimensions on site prior to commencing work. Do not scale off drawings. All drawings and documentation remain the property of BYRNE & ENRIGHT ARCHITECTURE LTD. No duplication is permitted without prior written consent. Drawings to be read in conjunction with specification. Tradesmen are required to contact local T.A 24hrs prior to site inspections to inform of licence number.

Job no: 16/1824
sheet no: 23 of 33

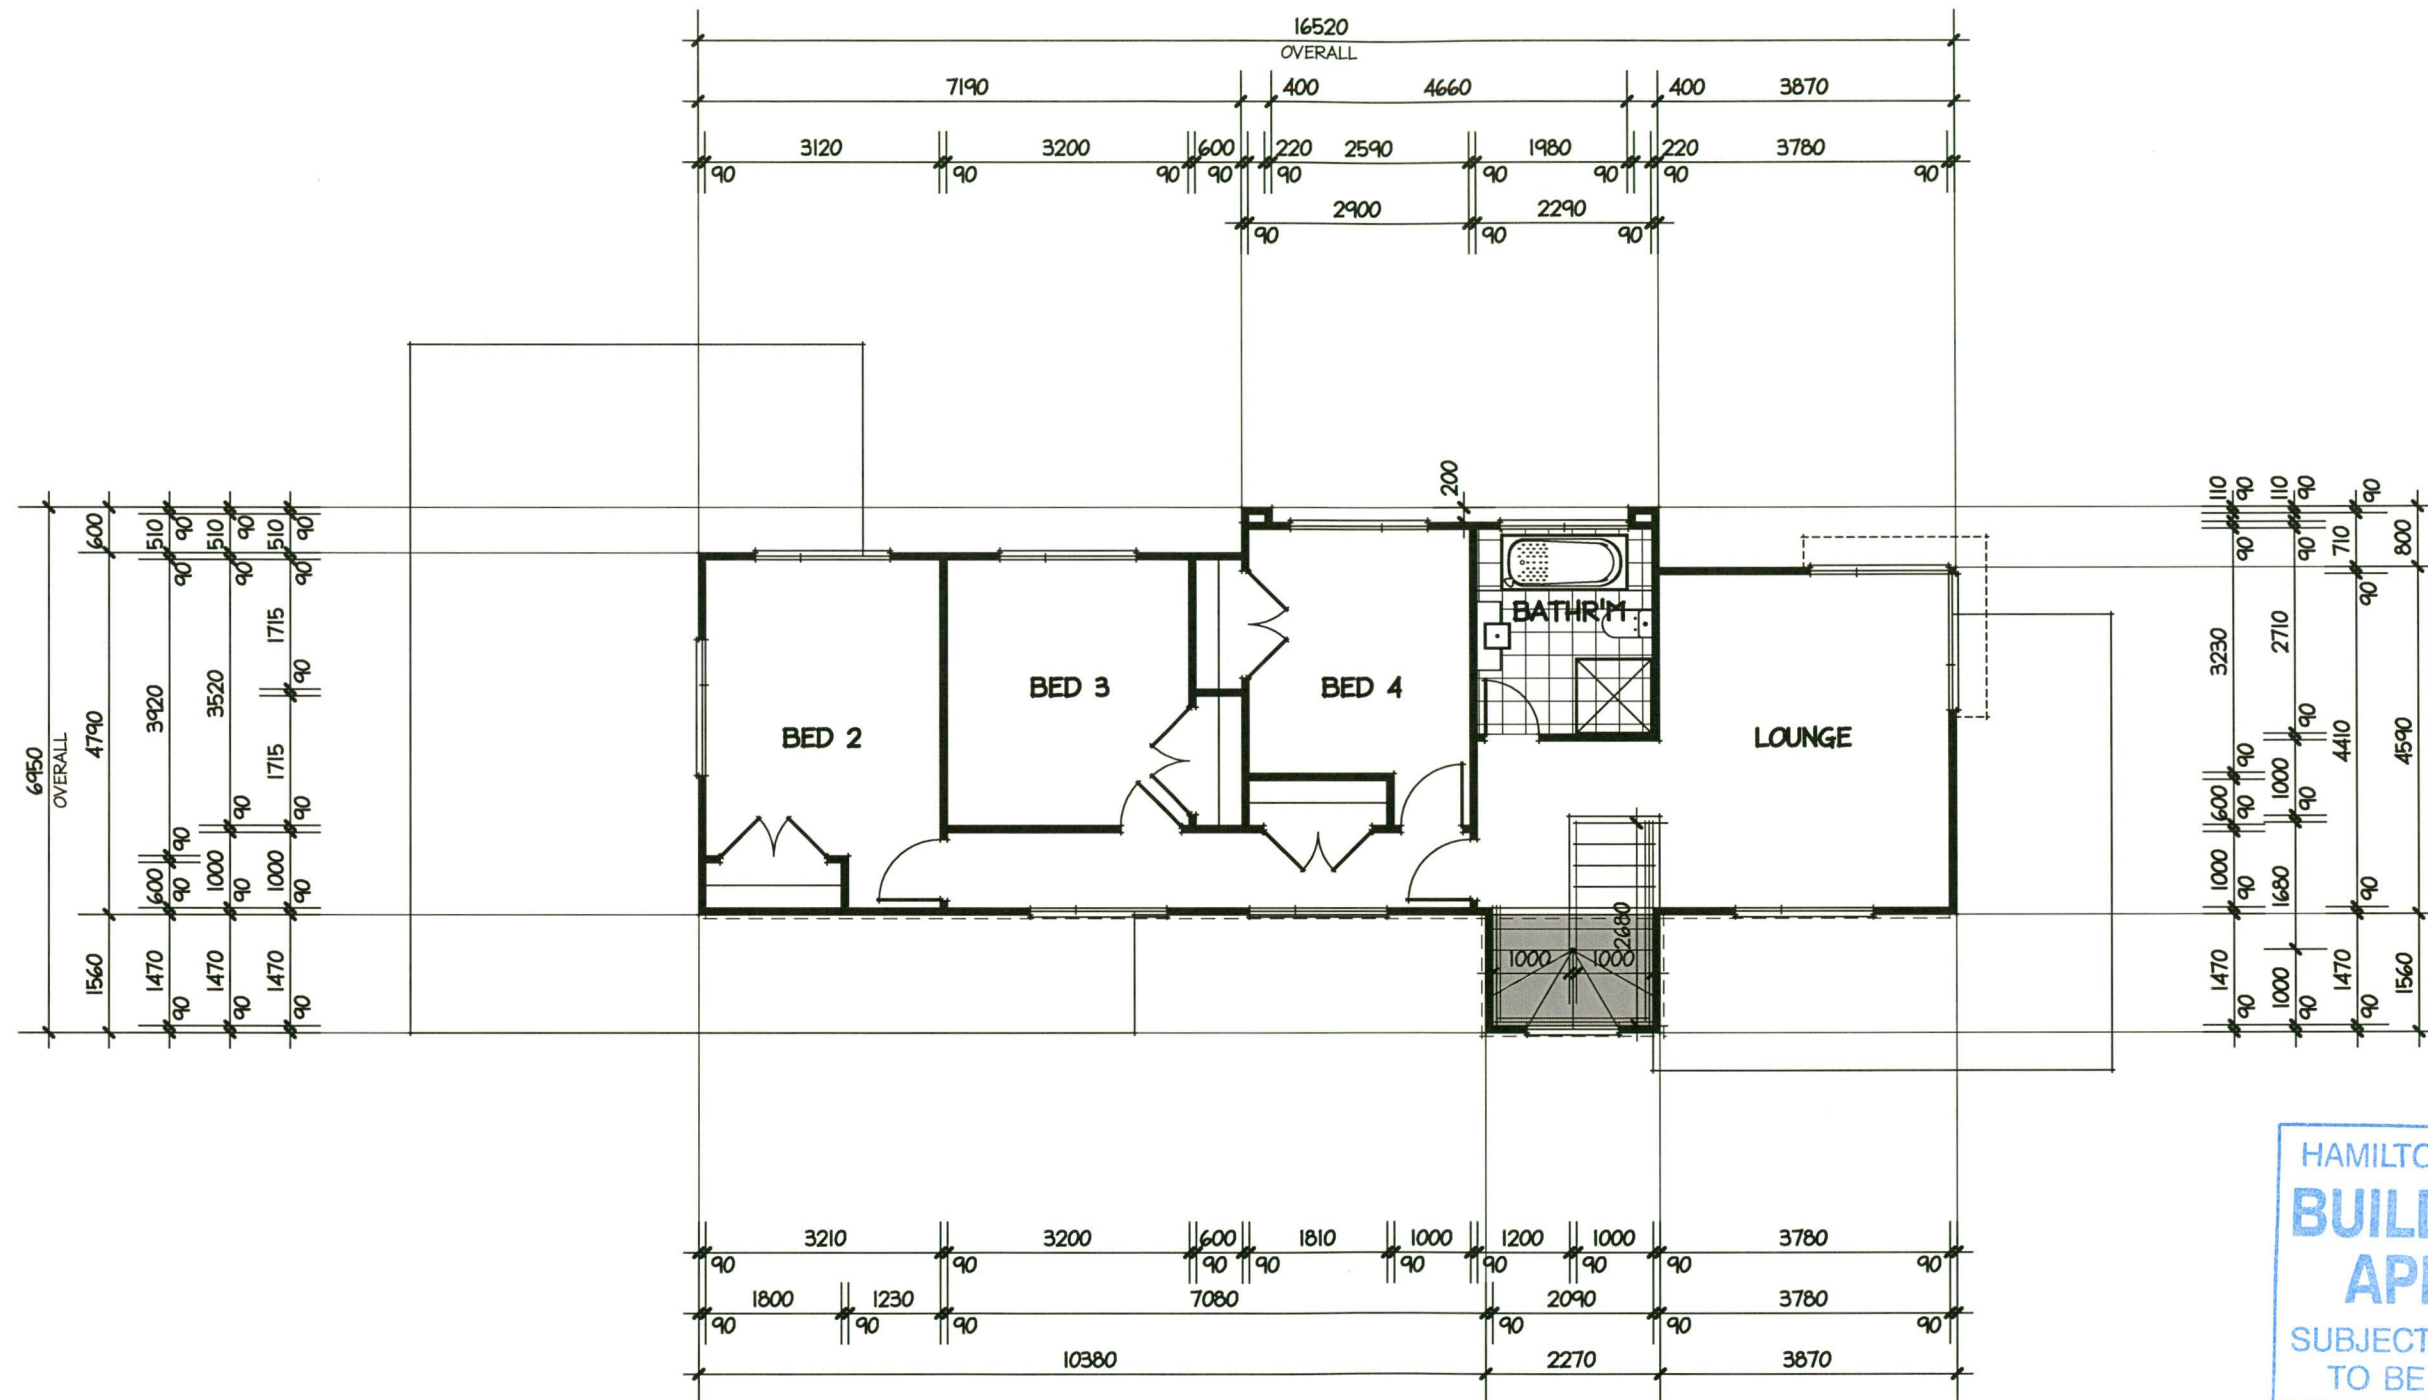


HAMILTON CITY COUNCIL
**BUILDING UNIT
 APPROVED**
 SUBJECT TO CONDITIONS
 TO BE KEPT ON SITE

DIMENSIONED UPPER FLOOR PLAN

THIS PLAN TO BE READ IN CONJUNCTION WITH ENGINEERS DRAWINGS PREPARED BY DBCON ENGINEERS JOB REF #162550.09

THIS PLAN TO BE READ IN CONJUNCTION WITH FIRTH RIBRAFT MANUFACTURERS TECHNICAL MANUAL & DETAILS

CONNECT TO DEVELOPMENT
SS SYSTEM, CONFIRM LOCATION
AND INVERT LEVEL ON SITE PRIOR
TO CONSTRUCTION

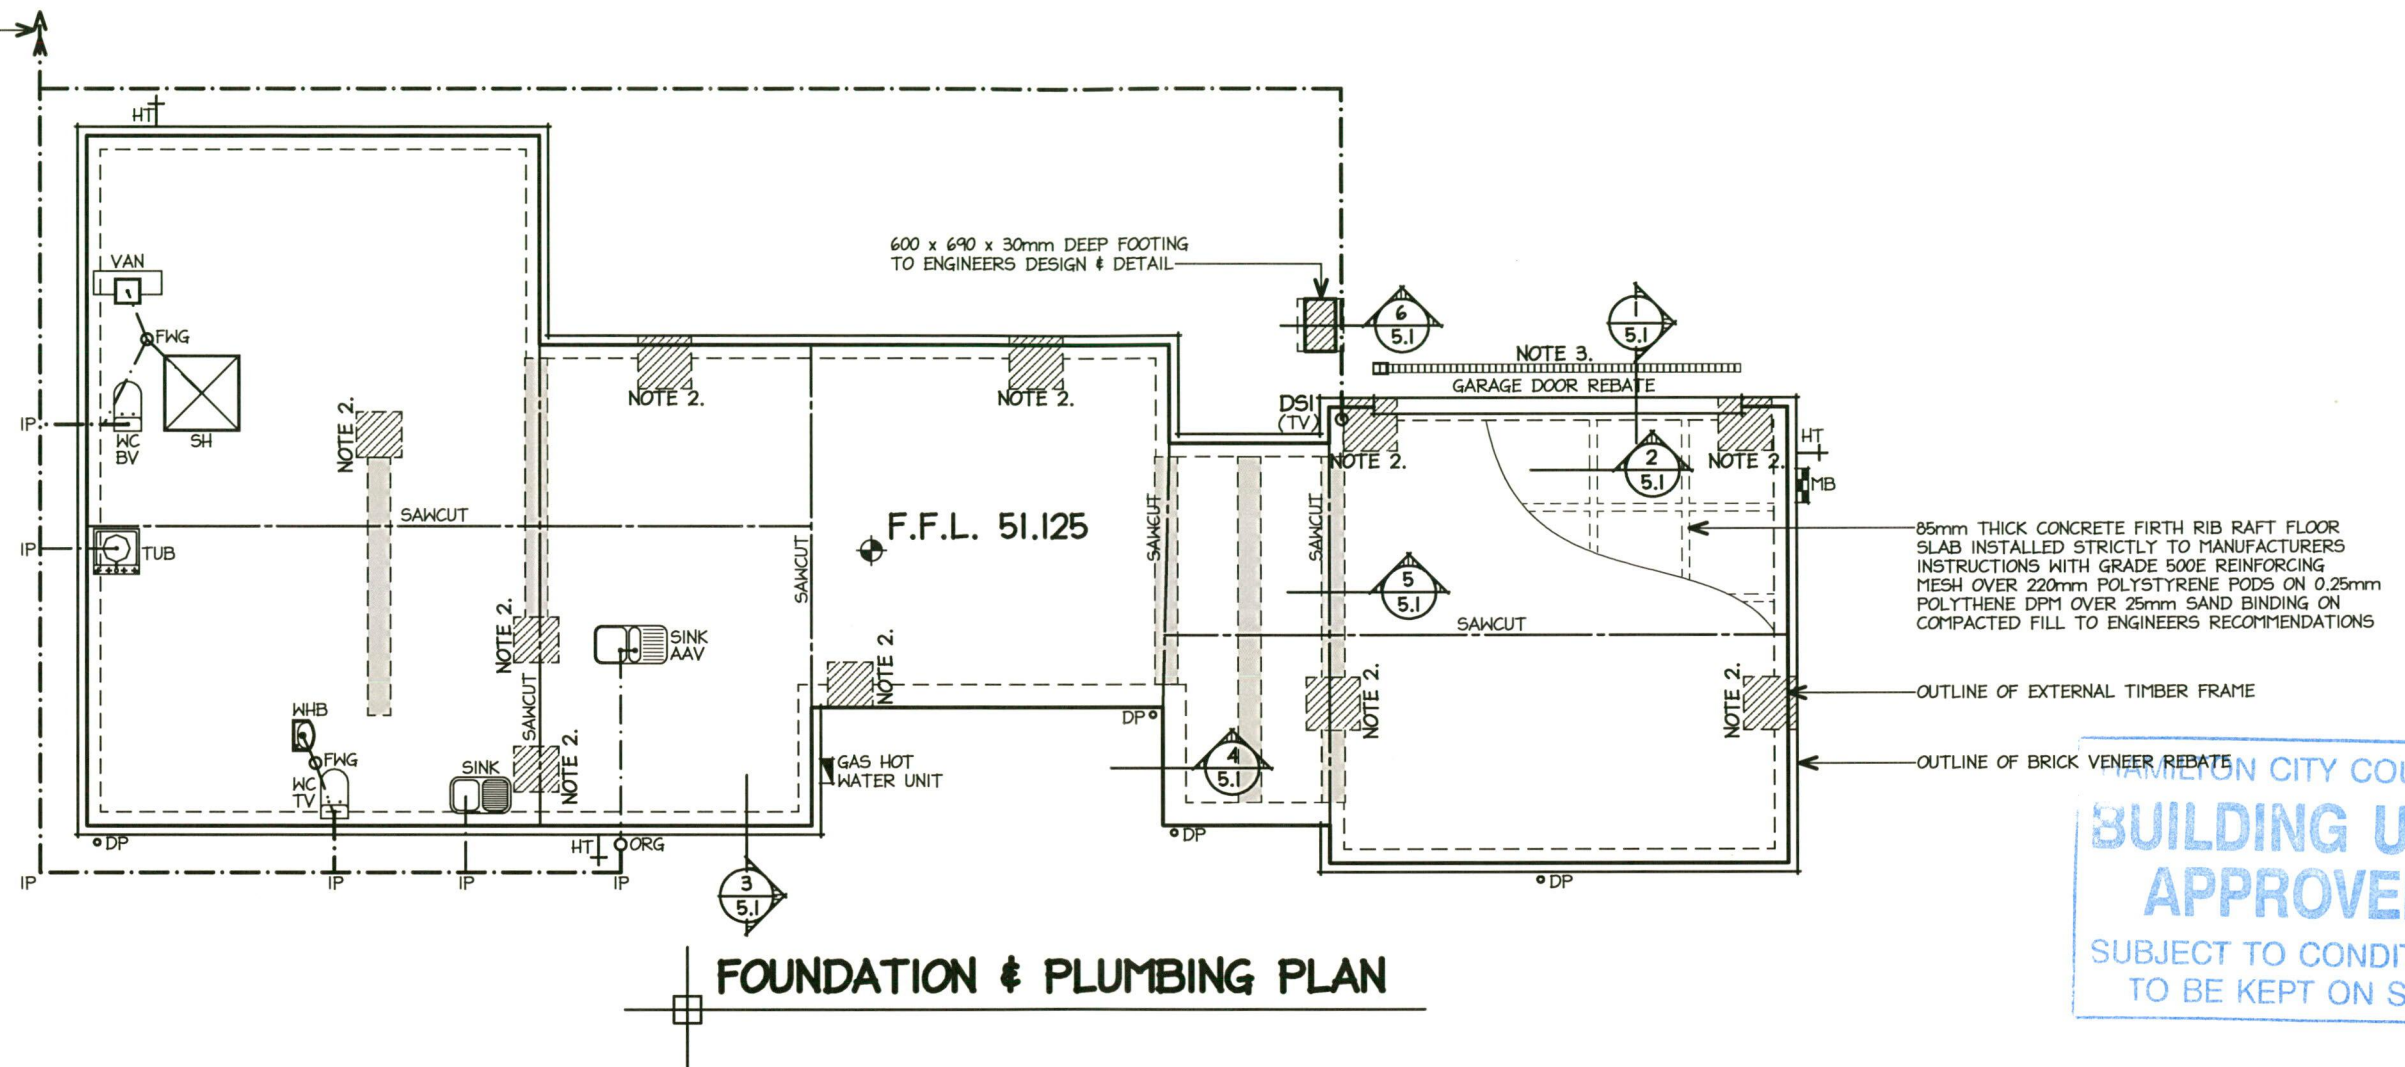

FOUNDATION & PLUMBING PLAN

SANITARY PLUMBING:

PLUMBING AND DRAINAGE PLANS ARE SCHEMATIC ONLY IN LAYOUT, VERIFY ALL PIPE RUNS AND LEVELS ON SITE.

ALL PLUMBING AND DRAINAGE TO COMPLY WITH AS/NZS 3500 PT. 2.2

MATERIALS; UPVC PIPE TO NZS 7641 AND AS/NZS 1260 COMPLETE WITH FITTINGS BRAND-MATCHED TO THE PIPE MANUFACTURERS REQUIREMENTS.

INSTALL ALL FIXTURES ACCORDING TO THE MANUFACTURERS INSTRUCTIONS.

CONNECT WASTE OUTLETS TO TRAPS AND RUN WASTE PIPES AND BACK VENTS CONCEALED. SIZED AND FIXED TO AS/NZS 3500 PT 2.2

CONCEAL ALL PLUMBING IN WALLS OR FLOORS, PROVIDE ACCESS PANELS WHERE REQUIRED.

ENSURE THAT WASTE AND VENT RUNS AVOID STRUCTURAL MEMBERS AND WHERE OTHER TIMBERS SUCH AS TOP PLATES ARE CUT, STRENGTHEN THEM ACCORDINGLY WITH ADDITIONAL BLOCKING AND 40x40x1mm 600 LONG MS(GALV.) ANGLE FIXED TO TOP PLATE AND BLOCKING.

TEST SOIL AND WASTE DISPOSAL SYSTEMS TO ENSURE NO LEAKAGE EXISTS AND LEAVE IN PROPER WORKING ORDER.

JUNCTIONS BETWEEN DISCHARGE PIPES MUST BE AT 45° DEG. OR SWEEP.

PROVIDE INSPECTION POINTS AS PER NZBC E1/AS1 CLAUSE 3.7 ACCESS FOR MAINTENANCE.

ALL PIPES IN CONCRETE TO HAVE DENSO TAPE (SYNTHETIC FABRIC BASED TAPE IMPREGNATED & COATED WITH ORGANIC PETROLEUM BASED COMPOUNDS) APPLIED

PIPES SHALL INCORPORATE EXPANSION JOINTS IN ACCORDANCE WITH CHAPTER 8 OF NZS 7643.

HOTWATER PIPES TO BE SIZED ACCORDING TO NZBC G12 & NZS 4305:1996 MAINS PRESSURE.

VENT PIPES:
-DISCHARGE PIPES UP TO 40mm DIA. = 32mm VENT PIPE
-DISCHARGE PIPES OVER 40mm DIA. = 40mm VENT PIPE

-MAIN DRAIN VENT PIPE = 80mm DIA.

CONTRACTOR TO CO-ORDINATE ALL DRAINS LAID UNDER BUILDINGS WITH FOUNDATION CONSTRUCTION SETOUT TO ENSURE MIN. DEPTH AND FALL REQUIREMENTS

DRAINS UNDER BUILDINGS SHALL BE:

- STRAIGHT AND OF EVEN GRADIENT.
- SEPARATED FROM THE BUILDING FOUNDATION BY AT LEAST 25mm &
- WHEN PASSING THROUGH CONCRETE, SLEEVED OR WRAPPED IN A DURABLE & FLEXIBLE MATERIAL TO ALLOW FOR EXPANSION & CONTRACTION.

DRAINS PASSING BENEATH BUILDINGS WITH A CONCRETE SLAB ON THE GROUND SHALL HAVE IN ADDITION TO ABOVE:

- 50mm CLEARANCE FROM THE TOP OF THE PIPE TO THE UNDERSIDE OF THE SLAB, &
- JUNCTIONS BENEATH THE BUILDING JOINING AT AN ANGLE OF NOT MORE THAN 45°.
- CLEANING ACCESS EITHER SIDE OF SLAB.

EXCAVATION NOTE

DBCON ENGINEERS HAS BEEN ENGAGED TO INSPECT THE COMPACTED SAND PAD AND ISSUE A PS4 ON COMPLETION.

DIGOUT AS PER ENGINEERS RECOMMENDATIONS REFER TO SOIL TESTING AND SITE ASSESSMENT PREPARED BY DBCON ENGINEERS.

LEGEND:

PLUMBING LEGEND: AS/NZS 3500 PT. 2.2

SANITARY FIXTURE	MIN. PIPE DIA.	MIN. GRADE
WASH HAND BASIN (WHB)	40mm	1:40
VANITY (VAN)	40mm	1:40
SINK	40mm	1:40
WASHING MACHINE (WM)	65mm	1:40
FLOOR WASTE GULLY WITH MAX. 3 FIXTURES	65mm	1:40
PLUMBING FIXTURES DIRECT TO DRAIN	65mm	1:40
SHOWER (SHW)	40mm	1:40
TOILET (WC)	80mm	1:40
TERMINAL VENT (TV)	50mm	1:60
BACK VENT (BV)	50mm	
OVERFLOW RELIEF GULLY (ORG)		
FLOOR WASTE GULLY (FWG)		
INSPECTION POINT (IP)		

AAV APPROVED AIR ADMITTANCE VALVE (TYPE AQUALINE 32-40mm HAIGH AV3240)

ALL SINGLE FIXTURES DISCHARGING TO A DRAINAGE STACK OR FWG WITH A DEVELOPED LENGTH GREATER THAN 2.5m TO BE VENTED WITH AN AAV IN ACCORDANCE WITH AS/NZS 3500 PT. 2.2

NOTE:

SHRINKAGE CONTROL JOINTS INDICATED ON PLAN ARE INDICATIVE ONLY & MUST BE CONFIRMED BY AN EXPERIENCED CONCRETE CUTTING CONTRACTOR

PLUMBING & DRAINAGE PLANS ARE SCHEMATIC ONLY IN LAYOUT, VERIFY ALL PIPE RUNS AND LEVELS ON SITE

SPECIFIC NOTES:

NOTE 1.

300/500mm WIDE INTERNAL SLAB THICKENING, REFER TO DETAILS 5 & 6 ON SHEET 5.8

NOTE 2.

DENOTES 600/700mm SQ. SLAB THICKENING, REFER TO STRUCTURAL ENGINEERING PREPARED BY DBCON ENGINEERS. REFER TO JOB No. 162550.09

NOTE 3.

STRIP DRAIN TO JOIN STORM WATER VIA. A SILT TRAP

BYRNE+ENRIGHT
ARCHITECTURE LTD

PO BOX 28162, ROTOTUNA, HAMILTON.
PH (07) 839 5774, Email: admin@designers.net.nz
LICENSED ARCHITECTURAL DESIGNERS
www.designers.net.nz



WDI	27/07/17	WORKING DRAWINGS FOR BUILDING CONSENT
DD	12/06/17	DEVELOPED DESIGN
DRAFT RC	25/11/16	DRAFT RESOURCE CONSENT APPLICATION
Issue:	Date:	Description:

Job: PROPOSED HOUSE, UNIT 13 AT
36 BORMAN ROAD, HUNTINGTON, HAMILTON.

sheet: FOUNDATION & PLUMBING PLAN

date:	08/08/17	COPYRIGHT
scale:	1:100	
design:	P.E	drawn: P.B

Contractor to check and verify all levels and dimensions on site prior to commencing work. Do not scale off drawings. All drawings and documentation remain the property of BYRNE & ENRIGHT ARCHITECTURE LTD. No duplication is permitted without prior written consent. Drawings to be read in conjunction with specification. Tradesmen are required to contact local T.A 24hrs prior to site inspections to inform of licence number.

Job no: 16/1824

sheet no:

2.5 of 33

BEAM TABLE
(AS PER ENGINEER)

#	SPAN	TYPE
B1 CANTILEVERED	3500 + 1140 CANTILEVER	300 x 90 hyONE
B2 LINTEL BELOW	1800	300 x 90 hy90
B3	4790	250 UB 37.3
B4 LINTEL BELOW	4980	380 PFC
B5	3680	240 x 90 hyONE
B6 LINTEL BELOW	4980	300 PFC
B7	5980	310 UB 46.2
B8	3785 + 625 CANTILEVER	240 x 90 hyONE
B9	4055	240 x 90 hy90

NOTE:
- LENGTH NOTED NEXT TO BEAM MEMBERS ARE DESIGN SPANS AND NOT TO BE USED AS BEAM LENGTH. CONFIRM LENGTH ON SITE PRIOR TO FABRICATION. NOTIFY THE STRUCTURAL ENGINEER IF ACTUAL LENGTH IS LONGER THAN THE DESIGN LENGTH.

MID FLOOR FRAMING LEGEND:

- H1.2 240 x 45 SGB FLOOR JOISTS AT 600mm CTRS. (A)
- H1.2 240 x 45 SGB FLOOR JOISTS AT 450mm CTRS. (B)
- H3.1 T & G STRANDFLOOR FLOORING TO WET AREAS, SHOWN AS SHADED AREA.
- DJ - DOUBLE JOIST

THIS PLAN TO BE READ IN CONJUNCTION WITH ENGINEERS DRAWINGS
PREPARED BY DBCON ENGINEERS JOB REF #162550.09

JOIST NOTES:

- HOLES DRILLED IN FLOOR JOISTS OTHER THAN CANTILEVERED JOISTS SHALL BE:
(A) WITHIN THE MIDDLE THIRD OF THE DEPTH OF THE JOISTS, AND (B) NOT MORE THAN 3 TIMES THE DEPTH OF THE JOIST FROM THE FACE OF A SUPPORT (SEE FIG. 7.8(A) NZS 3604:2011).
- HOLES AND NOTCHES SHALL BE:
(A) NOT MORE IN DIAMETER OR DEPTH THAN ONE-FIFTH THE DEPTH OF THE JOIST OR 32mm, WHICHEVER IS THE LESSER.
(B) AT MINIMUM SPACING MEASURED ALONG THE JOIST BETWEEN THE EDGES OF THE HOLES OR NOTCHES OF NOT LESS THAN THE DEPTH OF THE JOIST. (SEE FIG. 7.8(C) NZS 3604:2011)
- WHERE COMPLIANCE WITH NZS 3604:2011 CANNOT BE ACHIEVED, USE 'THRU JOIST' OR LUMBERLOK FLOOR JOIST STIFFENER PROPRIETARY SYSTEM, INSTALLED TO MANUFACTURER'S INSTRUCTIONS.
- DOUBLE JOISTS ARE TO BE PLACED UNDER ALL LOAD BEARING WALLS THAT RUN PARALLEL TO JOISTS. (FOR NON-LOAD BEARING WALLS SOLID BLOCKING BETWEEN JOISTS AT 1200 CRS. MAX. MAY BE USED. REFER NZS 3604:2011 7.1.3.5)
- SOLID BLOCKING TO BE FIXED UNDER ALL WALLS RUNNING PERPENDICULAR TO JOISTS AND AT MID SPAN WHERE SPANS EXCEED 2.5m.
- LATERAL SUPPORT OF FLOOR JOISTS ALONG THE LINE OF EACH WALL THAT CONTAINS BRACING ELEMENTS BELOW.
- ENSURE THAT ALL STEEL BEAMS THAT END AT INTERTENANCY WALLS ARE FULLY SURROUNDED WITH SOLID BLOCKING AND GIB 'SOUNDSEAL' TO PROVIDE 'AIR TIGHT' SEAL.

SANITARY PLUMBING NOTES:

- PLUMBING AND DRAINAGE PLANS ARE SCHEMATIC ONLY IN LAYOUT, VERIFY ALL PIPE RUNS AND LEVELS ON SITE.
- ALL PLUMBING AND DRAINAGE TO COMPLY WITH AS/NZS 3500 PT. 2.2
- MATERIALS; UPVC PIPE TO NZS 7641 AND AS/NZS 1260 COMPLETE WITH FITTINGS BRAND-MATCHED TO THE PIPE MANUFACTURERS REQUIREMENTS.
- INSTALL ALL FIXTURES ACCORDING TO THE MANUFACTURERS INSTRUCTIONS.
- CONNECT WASTE OUTLETS TO TRAPS AND RUN WASTE PIPES AND BACK VENTS CONCEALED. SIZED AND FIXED TO AS/NZS 3500 PT 2.2
- CONCEAL ALL PLUMBING IN WALLS OR FLOORS, PROVIDE ACCESS PANELS WHERE REQUIRED.
- ENSURE THAT WASTE AND VENT RUNS AVOID STRUCTURAL MEMBERS AND WHERE OTHER TIMBERS SUCH AS TOP PLATES ARE CUT, STRENGTHEN THEM ACCORDINGLY WITH ADDITIONAL BLOCKING AND 40x40x1mm 600 LONG MS(GALV.) ANGLE FIXED TO TOP PLATE AND BLOCKING.
- TEST SOIL AND WASTE DISPOSAL SYSTEMS TO ENSURE NO LEAKAGE EXISTS AND LEAVE IN PROPER WORKING ORDER.


PLUMBING LEGEND:

PLUMBING LEGEND: AS/NZS 3500 PT. 2.2

SANITARY FIXTURE	MIN. PIPE DIA.	MIN. GRADE
VANITY (VAN)	40mm	1:40
FLOOR WASTE GULLY WITH MAX. 3 FIXTURES	65mm	1:40
SHOWER (SHW)	40mm	1:40
BATH (BATH)	40mm	1:40
TOILET (WC)	80mm	1:60
TERMINAL VENT	50mm	
BACK VENT	50mm	
FLOOR WASTE GULLY (FWG)		

AAV APPROVED AIR ADMITTANCE VALVE (TYPE AQUALINE 32-40mm HAIGH AV3240)

ALL SINGLE FIXTURES DISCHARGING TO A DRAINAGE STACK OR FWG WITH A DEVELOPED LENGTH GREATER THAN 2.5m TO BE VENTED WITH AN AAV IN ACCORDANCE WITH AS/NZS 3500 PT. 2.2

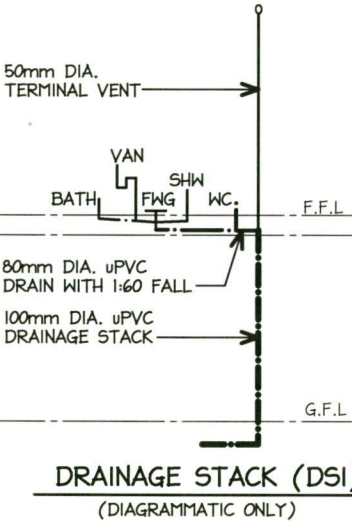


MID-FLOOR JOIST & PLUMBING PLAN

HAMILTON CITY COUNCIL
BUILDING UNIT
APPROVED
SUBJECT TO CONDITIONS
TO BE KEPT ON SITE

TYPICAL DRAINAGE ISOMETRICS

NOT TO SCALE
REFER TO AS/NZS 3500 FOR PIPE SIZES
ALL PIPE WORK TO BE HIDDEN IN WALL AND/OR CEILING FRAMING.

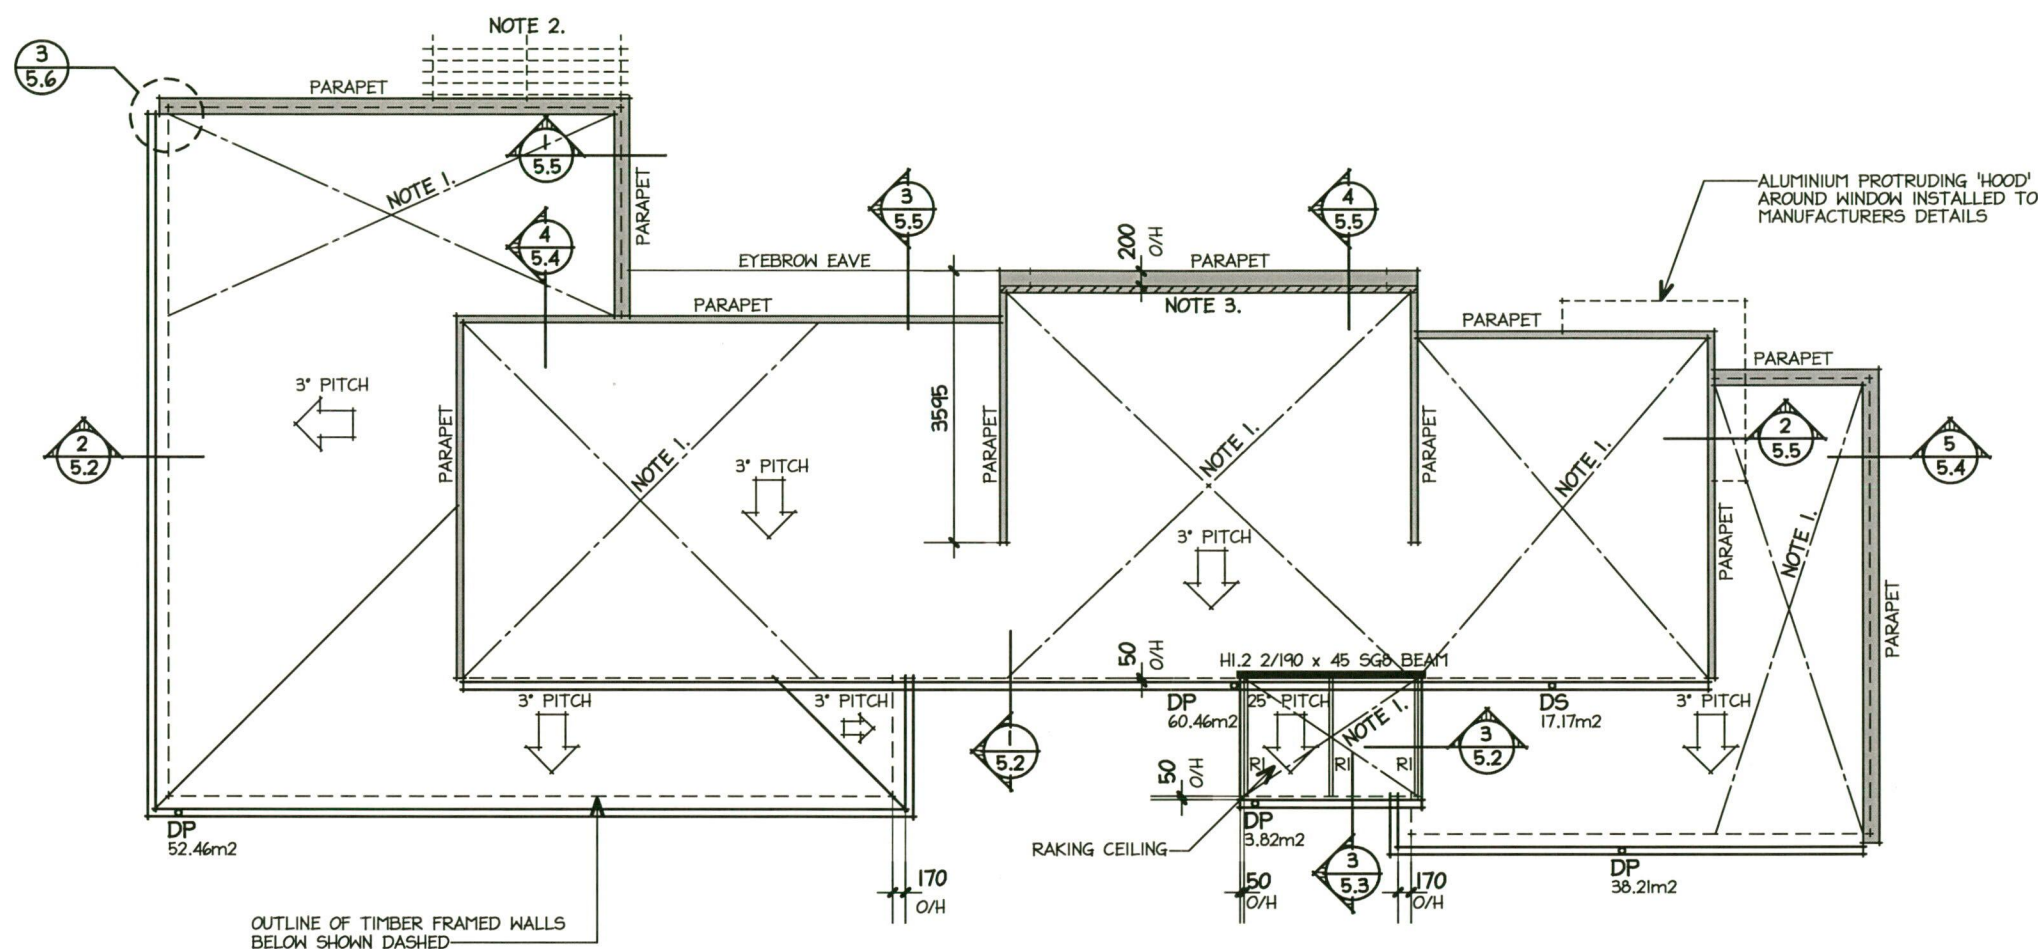

ROOF PLAN

ROOF CLADDING: MEDIUM WIND ZONE

25°/3' ST963 PROFILED COLORSTEEL LONGRUN ROOFING WITH VARYING OVERHANGS, ON THERMAKRAFT '215' SELF-SUPPORTING UNDERLAY (ON HEXMESH ON 3° ROOFS) ON HI.2 70 x 45mm PURLINS AT 900mm CRS. MAX. (FIRST PURLIN FROM FASCIA/RIDGE AT 700mm CTRS.) ON APPROVED GANGNAIL TRUSSES AT 900mm CTRS. MAX.

ALL ROOF PENETRATIONS SHALL BE FLASHED AS PER NZBC E2/AS1 EXTERNAL MOISTURE SECTION 8.4 PROFILED ROOF METAL CLADDING (8.4.17 ROOF PENETRATIONS) AS SHOWN IN FIG. 53 & 54

THERMAKRAFT 'WATERGATE PLUS' BDG WRAP FOR AIR BARRIER & TO GABLES.

ALL TRUSSES TO BE DESIGNED AND APPROVED BY A QUALIFIED TRUSS MANUFACTURER ABLE TO ISSUE A PRODUCER STATEMENT PRIOR TO BUILDING CONSENT APPROVAL, WHICH SHALL GUARANTEE SATISFACTORY PERFORMANCE WITHIN THE PARAMETERS OF THIS DESIGN.

THE TRUSS SYSTEM SHALL INCLUDE ROOF SPACE BRACING IN ACCORDANCE WITH NZS 3604:2011.

NOTES:

NOTE 1.

PAIR OF CROSSED LUMBERLOK 0.6 x 27mm STEEL STRIP BRACES, FIXED USING 5/75mm x 3.15mm DIA. FLAT HEAD NAILS AT EACH END & 1/75mm x 3.15mm NAIL AT EACH CROSSING
REFER TO TRUSS MANUFACTURERS DESIGN FOR STRIP BRACE FIXINGS & LOCATIONS

NOTE 2.

LOUVRETEC (OR SIM. APPROVED) LOUVRE SYSTEM INSTALLED STRICTLY TO MANUFACTURERS SPECIFICATIONS

NOTE 3.

PARALLEL CHORD TRUSS TO TRUSS MANUFACTURERS DESIGN & DETAIL

ROOF AREA LOWER ROOF: 77.32m²
ROOF AREA UPPER ROOF: 79.50m²
1x HIP/VALLEY BRACE / 50m² MIN.
2x BRACES REQUIRED FOR LOWER ROOF
2x BRACES PROVIDED FOR LOWER ROOF
2x BRACES REQUIRED FOR UPPER ROOF
2x BRACES PROVIDED FOR UPPER ROOF

SOFFITS:

PAINTED FINISHED PVC JOINTED 4.5mm HARDIFLEX.

LEGEND:

DP - INDICATES 80mm DIA. uPVC DOWNSPIPE (70m² AREA MAX.)

DS - 74mm DIA. PVC DROPPER WITH SPREADER (80m² PER DP)
DOWNSPIPE SPREADERS AS PER 8.5.1 NZMRCOP MANUAL ALLOW 80m² OF CATCHMENT AREA PER DROPPER FOR DISCHARGE ONTO ASYMMETRICAL TRAPEZOIDAL PROFILED ROOFING, MIN. LENGTH OF SPREADER 400mm.

RI - HI.2 140 x 45 SLOPING RAFTERS AT 900mm CTRS. FIXED WITH 2/90 x 3.15 SKEW NAILS & 2 WIRE DOGS

HAMILTON CITY COUNCIL
**BUILDING UNIT
APPROVED**
SUBJECT TO CONDITIONS
TO BE KEPT ON SITE

GENERAL NOTES:

REFER TO GIB EZYBRACE SYSTEMS TECHNICAL MANUAL (AUG 2016) FOR FULL BRACING INFORMATION AND BRACING CONNECTIONS.

THE TRUSS DESIGN SHALL INCLUDE ROOF BRACING SYSTEMS IN ACCORDANCE WITH NZS 3604:2011 CLAUSE 10.3 'SYSTEMS TO RESIST HORIZONTAL LOADS'.

USE FULL LENGTH OF WALL FOR GIB BRACES WHEN PRACTICAL, ONLY MINIMUM LENGTHS SHOWN TO ACHIEVE REQUIRED BRACING UNITS.

TOP PLATE FIXINGS AS PER CLAUSE 8.7.3 NZS3604:2011.

ALSO REFER TO FIGURE 8.16 - CONNECTING TOP PLATES TO EXTERNAL WALLS AT RIGHT ANGLES - WALLS CONTAINING BRACING.

WIND ZONE: MEDIUM
EARTHQUAKE ZONE: I


E

REFER TO SHEET 5.12 FOR LINTEL FIXING DETAILS
TRUSS DESIGNER TO CONFIRM LINTEL FIXINGS
PRIOR TO CONSTRUCTION

BRACING KEY:

BRACE No. SEE BRACING CALCS.
BRACE TYPE: SEE GIB EZYBRACE SYSTEMS TECHNICAL MANUAL (AUG 2016) AND ECOPLY BRACING LITERATURE (MAR 2014) FOR FULL BRACING INFORMATION AND BRACING CONNECTIONS.

D2 / GS1-N / 1.8 ← BRACE PLAN LENGTH

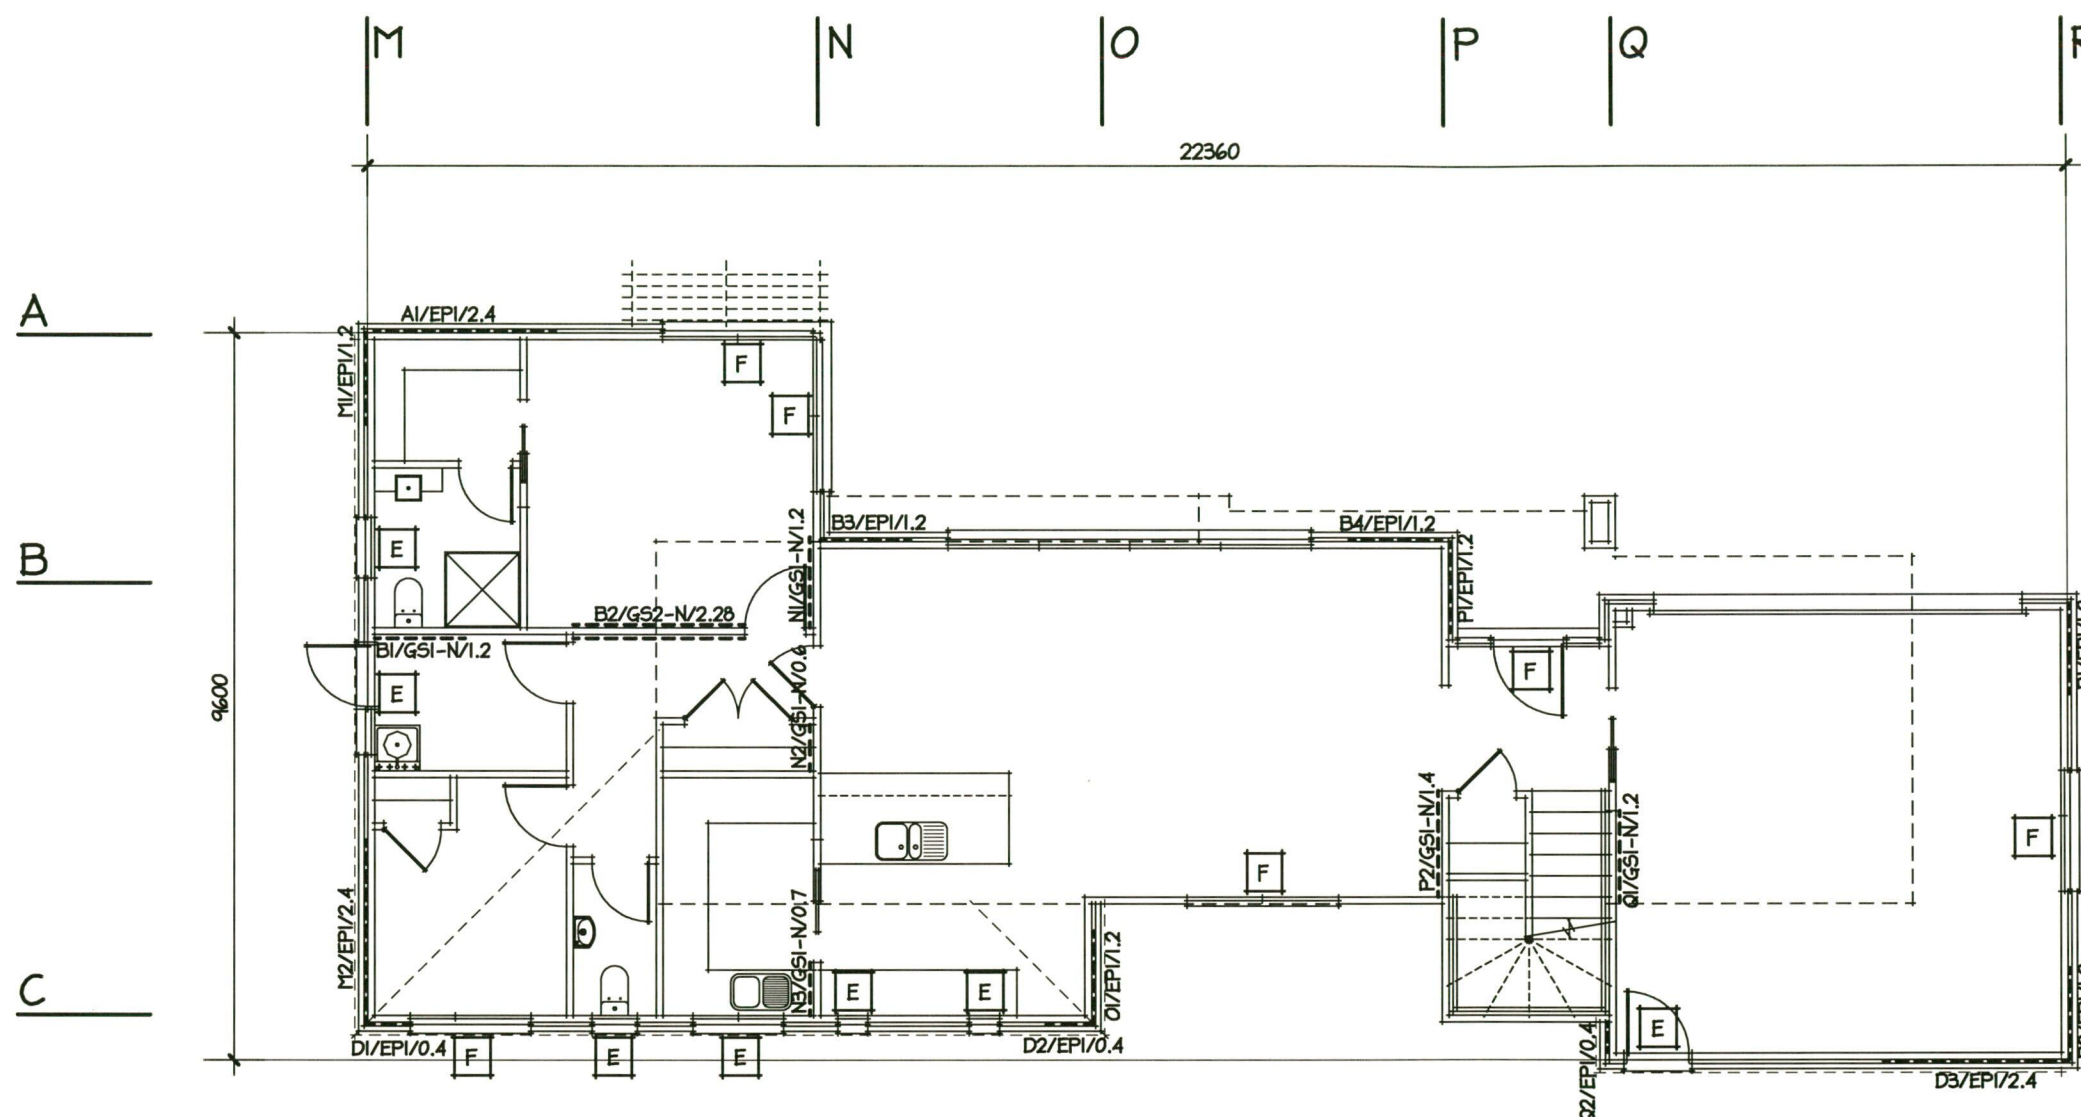

GROUND FLOOR BRACING PLAN

REFER TO SPECIFICATION ADDENDA FOR
BRACING CALCULATION SHEETS

HAMILTON CITY COUNCIL
**BUILDING UNIT
APPROVED**
SUBJECT TO CONDITIONS
TO BE KEPT ON SITE

BE BYRNE ENRIGHT
ARCHITECTURE LTD

PO BOX 28162, ROTOTUNA, HAMILTON.
PH (07) 839 5774, Email: admin@designers.net.nz
LICENSED ARCHITECTURAL DESIGNERS
www.designers.net.nz



WDI	27/07/17	WORKING DRAWINGS FOR BUILDING CONSENT
DD	12/06/17	DEVELOPED DESIGN
DRAFT RC	25/11/16	DRAFT RESOURCE CONSENT APPLICATION
Issue:	Date:	Description:

Job: PROPOSED HOUSE, UNIT 13 AT
36 BORMAN ROAD, HUNTINGTON, HAMILTON.

date: 08/08/17 **COPYRIGHT**

scale: 1:100

sheet: GROUND FLOOR BRACING PLAN

design: P.E


drawn: P.B

Contractor to check and verify all levels and dimensions on site prior to commencing work. Do not scale off drawings. All drawings and documentation remain the property of BYRNE & ENRIGHT ARCHITECTURE LTD. No duplication is permitted without prior written consent. Drawings to be read in conjunction with specification. Tradesmen are required to contact local T.A 24hrs prior to site inspections to inform of licence number.

job no: 16/1824

sheet no:

29 of 33

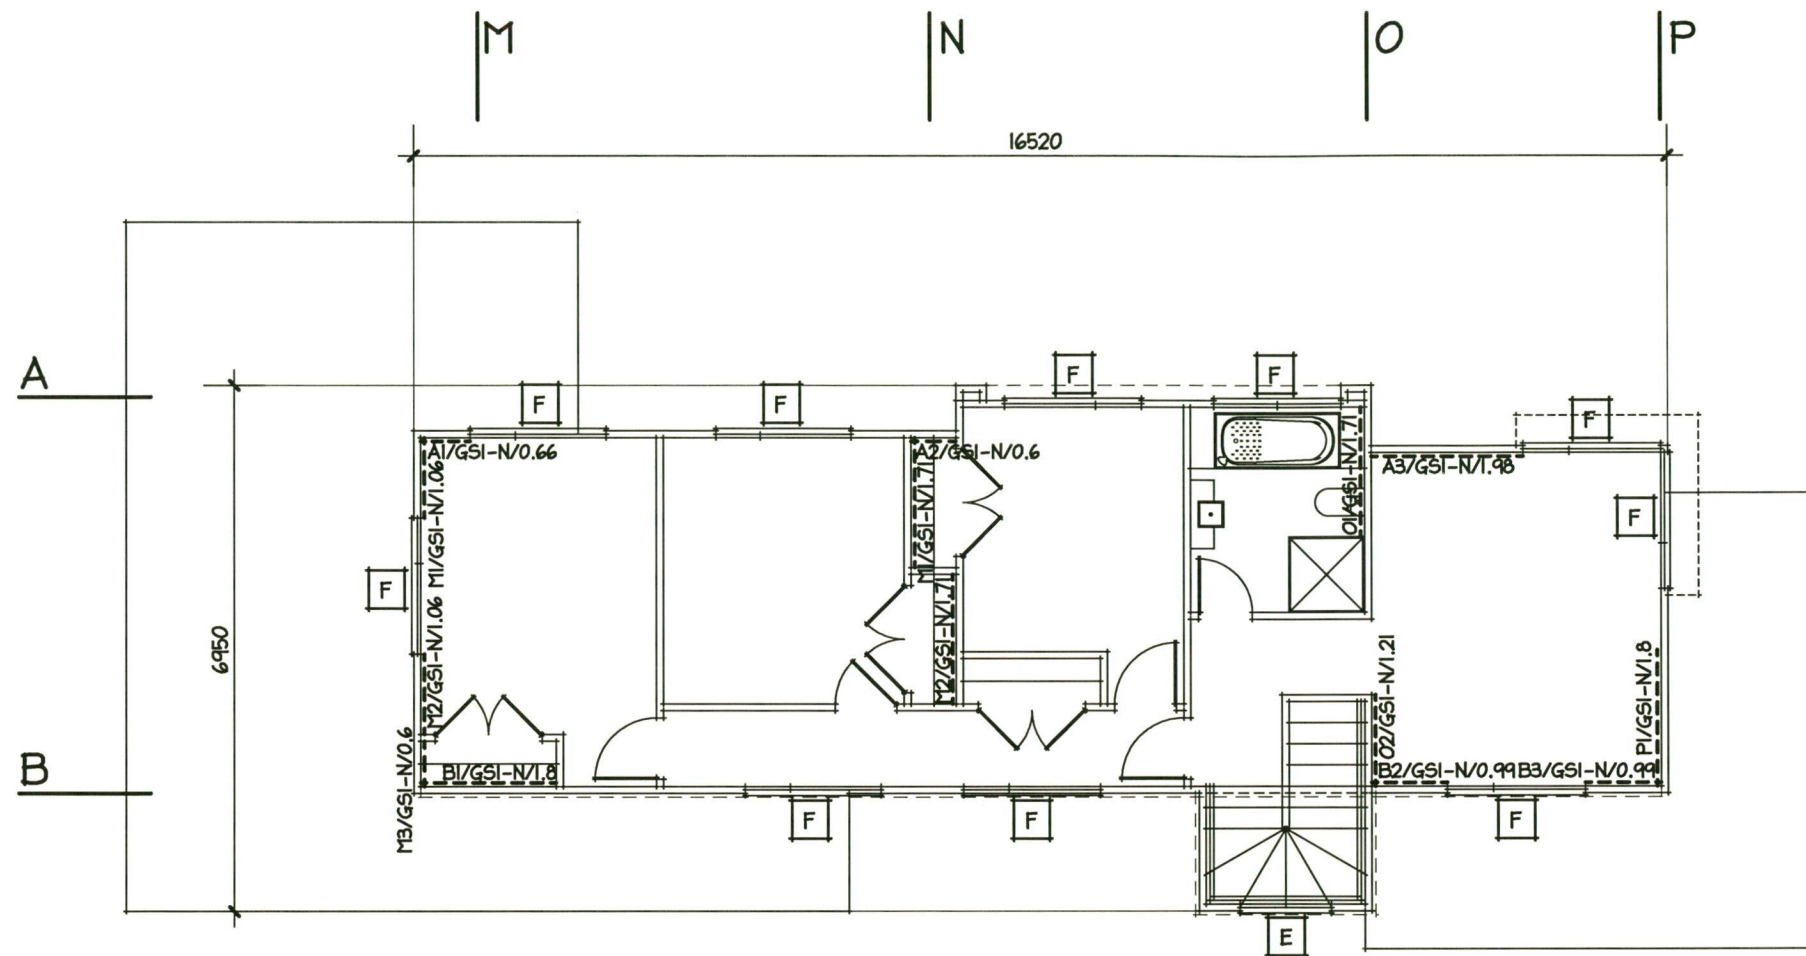

GENERAL NOTES:

REFER TO GIB EZYBRACE SYSTEMS TECHNICAL MANUAL (AUG 2016) FOR FULL BRACING INFORMATION AND BRACING CONNECTIONS.

THE TRUSS DESIGN SHALL INCLUDE ROOF BRACING SYSTEMS IN ACCORDANCE WITH NZS 3604:2011 CLAUSE 10.3 'SYSTEMS TO RESIST HORIZONTAL LOADS'.

USE FULL LENGTH OF WALL FOR GIB BRACES WHEN PRACTICAL, ONLY MINIMUM LENGTHS SHOWN TO ACHIEVE REQUIRED BRACING UNITS.

TOP PLATE FIXINGS AS PER CLAUSE 8.7.3 NZS3604:2011.

ALSO REFER TO FIGURE 8.16 - CONNECTING TOP PLATES TO EXTERNAL WALLS AT RIGHT ANGLES - WALLS CONTAINING BRACING.

WIND ZONE: MEDIUM
EARTHQUAKE ZONE: I

E

REFER TO SHEET 5.12 FOR LINTEL FIXING DETAILS
TRUSS DESIGNER TO CONFIRM LINTEL FIXINGS
PRIOR TO CONSTRUCTION

BRACING KEY:

BRACE No. SEE BRACING CALCCS.


BRACE TYPE: SEE GIB EZYBRACE SYSTEMS TECHNICAL MANUAL (AUG 2016) AND ECOPLY BRACING LITERATURE (MAR 2014) FOR FULL BRACING INFORMATION AND BRACING CONNECTIONS.

$D2 / GSI-N / 1.8$ ← BRACE PLAN LENGTH

HAMILTON CITY COUNCIL
**BUILDING UNIT
APPROVED**
SUBJECT TO CONDITIONS
TO BE KEPT ON SITE

UPPER FLOOR BRACING PLAN

REFER TO SPECIFICATION ADDENDA FOR
BRACING CALCULATION SHEETS

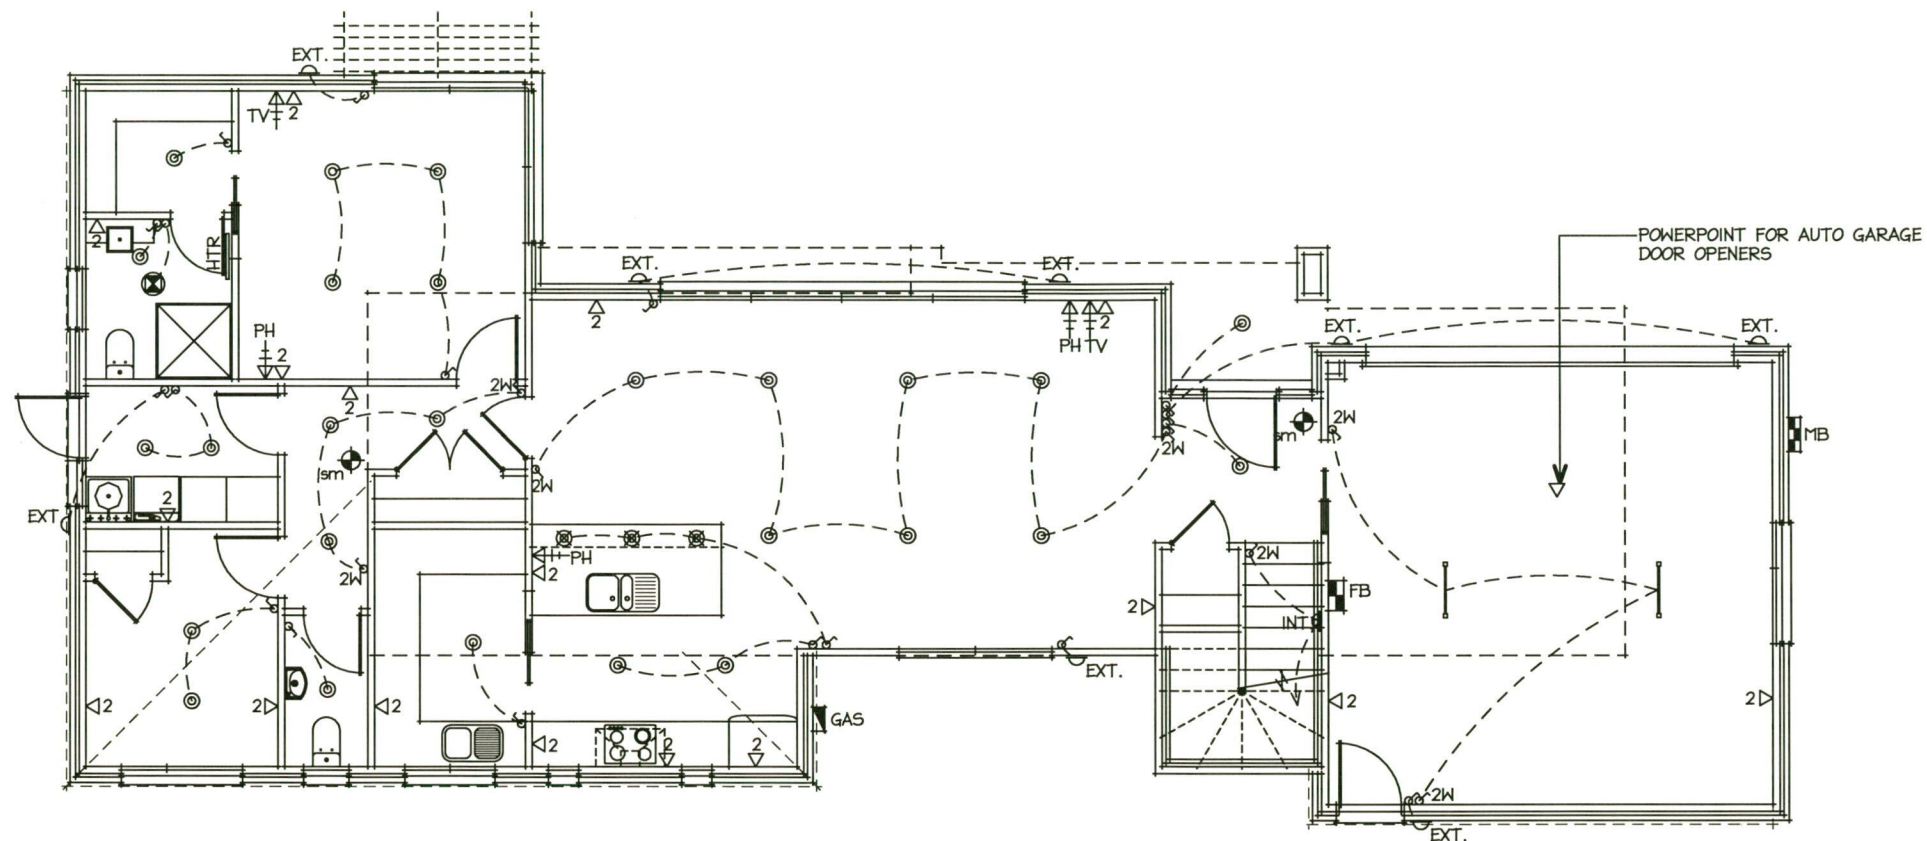


ELECTRICAL LEGEND	
◁ 2	POWER POINT (2 SOCKETS)
⌚	LIGHT SWITCH
⌚ 2W	LIGHT SWITCH (2 WAY)
PH →	TELEPHONE/DATA POINT
◁ TV	TELEVISION POINT
MB	METER BOX
FB	FUSE BOX
◁ S	SENSOR LIGHT
⊗	TASTIC 3 IN 1 (OR SIMILAR) WITH DUCT KIT VENTED TO OUTSIDE
⊗	EXTRACT FAN TO EXTERIOR
⊙	RECESSED LED DOWNLIGHTS (CA RATED)
⊗	SELECTED PENDANT LIGHT
—	SELECTED FLUORESCENT TUBE LIGHT
▽ EXT.	SELECTED EXTERIOR WALL MOUNTED LIGHT
▽ INT.	SELECTED INTERIOR WALL MOUNTED LIGHT
sm	TYPE I SMOKE ALARM WITH HUSH BUTTON
⊗	SELECTED GAS HOTWATER UNIT
HTR	SELECTED HEATED TOWEL RAIL

GENERAL NOTES:

- OTHER ITEMS SHOWN ON FLOOR PLAN
- CONFIRM LOCATION OF ALL OUTLETS WITH KITCHEN PLAN.
- CONFIRM LOCATION OF ALL LIGHTS & OUTLETS WITH OWNER AT FRAMING STAGE, ON SITE, PRIOR TO COMMENCING PREWIRE.
- PROVIDE POWER TO OVEN/EXTRACTOR ETC. CONFIRM WITH KITCHEN DESIGN.
- WHERE DOWNLIGHTS ARE TO BE INSTALLED, CA RATED DOWNLIGHTS WILL BE SUPPLIED.

HAMILTON CITY COUNCIL
BUILDING UNIT
APPROVED
SUBJECT TO CONDITIONS
TO BE KEPT ON SITE

GROUND FLOOR ELECTRICAL PLAN

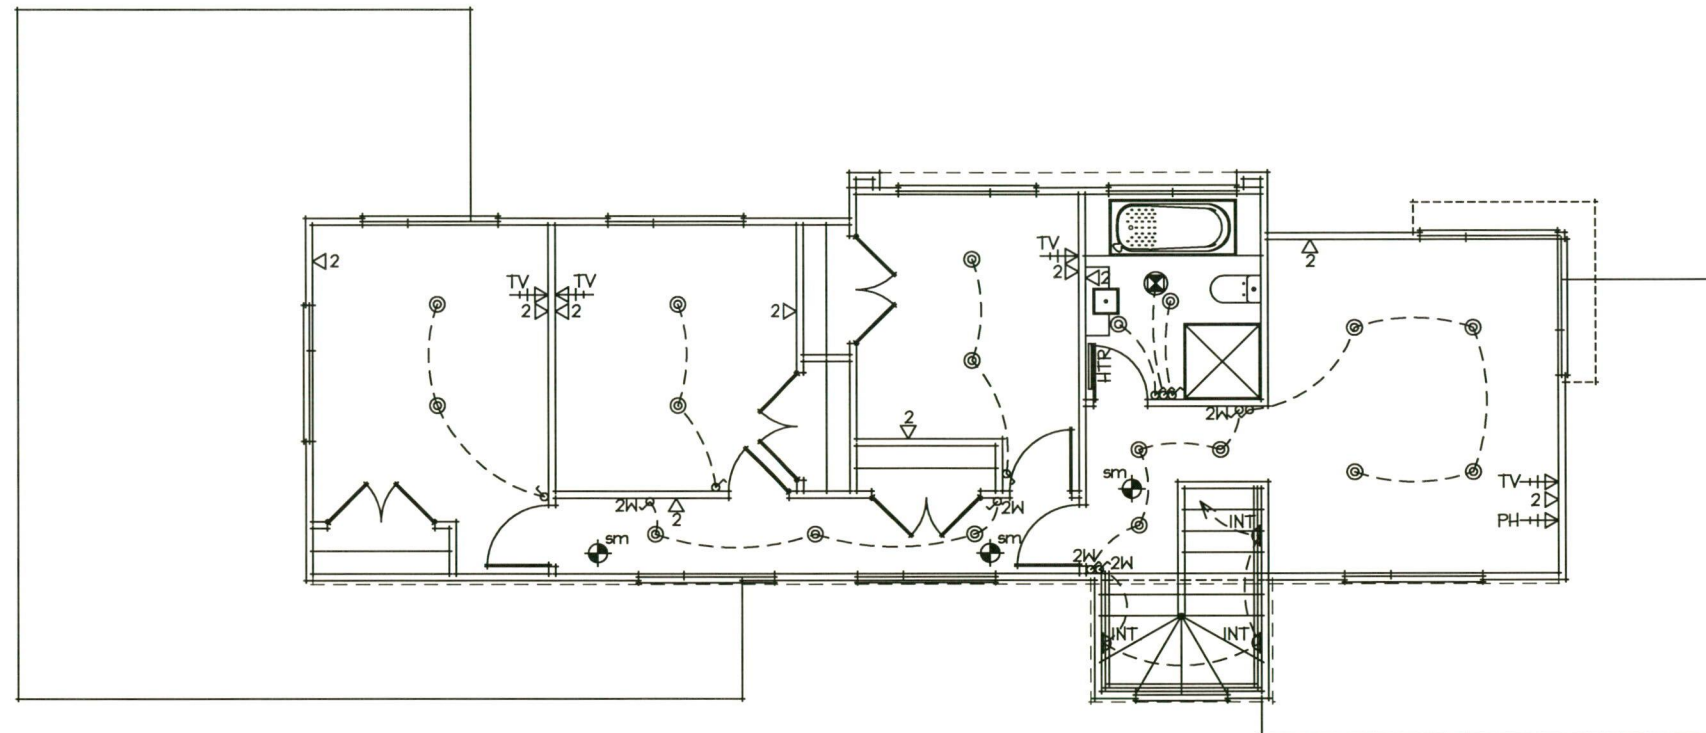

ELECTRICAL LEGEND	
◁ 2	POWER POINT (2 SOCKETS)
⌚	LIGHT SWITCH
⌚ 2W	LIGHT SWITCH (2 WAY)
PH ↔	TELEPHONE/DATA POINT
◁ TV	TELEVISION POINT
⌚	METER BOX
⌚	FUSE BOX
◁ S	SENSOR LIGHT
⊗	TASTIC 3 IN 1 (OR SIMILAR) WITH DUCT KIT VENTED TO OUTSIDE
⊙	SELECTED SURFACE MOUNTED LIGHT
⊙ sm	TYPE 1 SMOKE ALARM WITH HUSH BUTTON
⊙ H	HALOGEN RECESSED DOWNLIGHT (CA RATED)
▽ INT.	SELECTED INTERIOR WALL MOUNTED LIGHT
HTR	SELECTED HEATED TOWEL RAIL

GENERAL NOTES:

- OTHER ITEMS SHOWN ON FLOOR PLAN
- CONFIRM LOCATION OF ALL OUTLETS WITH KITCHEN PLAN.
- CONFIRM LOCATION OF ALL LIGHTS & OUTLETS WITH OWNER AT FRAMING STAGE, ON SITE, PRIOR TO COMMENCING PREWIRE.
- PROVIDE POWER TO OVEN/EXTRACTOR ETC. CONFIRM WITH KITCHEN DESIGN.
- WHERE DOWNLIGHTS ARE TO BE INSTALLED, CA RATED DOWNLIGHTS WILL BE SUPPLIED.

HAMILTON CITY COUNCIL
**BUILDING UNIT
 APPROVED**
 SUBJECT TO CONDITIONS
 TO BE KEPT ON SITE

UPPER FLOOR ELECTRICAL PLAN

BE BYRNE ENRIGHT
 ARCHITECTURE LTD

PO BOX 28162, ROTOTUNA, HAMILTON.
 PH (07) 839 5774, Email: admin@designers.net.nz
 LICENSED ARCHITECTURAL DESIGNERS
 www.designers.net.nz



WDI	27/07/17	WORKING DRAWINGS FOR BUILDING CONSENT
DD	12/06/17	DEVELOPED DESIGN
DRAFT RC	25/11/16	DRAFT RESOURCE CONSENT APPLICATION
Issue:	Date:	Description:

Job: PROPOSED HOUSE, UNIT 13 AT
 36 BORMAN ROAD, HUNTINGTON, HAMILTON.

sheet: UPPER FLOOR ELECTRICAL PLAN


date:	08/08/17	COPYRIGHT
scale:	1:100	
design:	P.E	drawn: P.B

Contractor to check and verify all levels and dimensions on site prior to commencing work. Do not scale off drawings. All drawings and documentation remain the property of BYRNE & ENRIGHT ARCHITECTURE LTD. No duplication is permitted without prior written consent. Drawings to be read in conjunction with specification. Tradesmen are required to contact local T.A 24hrs prior to site inspections to inform of licence number.


job no: 16/1824

sheet no:
2.12 of 33

HI SCHEDULE METHOD CALCULATIONS		
AREA OF WALLS AND GLAZING		
	WALL AREA m ²	GLAZING AREA m ²
SOUTH ELEVATION:	40.06	4.31
WEST ELEVATION:	103.22	28.19
EAST ELEVATIONS:	103.22	15.33
TOTAL:	246.50	47.83
47.83m ² / 246.50m ² = 19.40% (TOTAL ALLOWED 30%)		
19.40% < 30%		
SOUTH/EAST/WEST ELEVATIONS:	246.50	47.83
NORTH ELEVATION:	40.06	8.80
TOTAL:	286.56	56.63
56.63m ² / 286.56m ² = 19.76% (TOTAL ALLOWED 30%)		
19.76% < 30%		

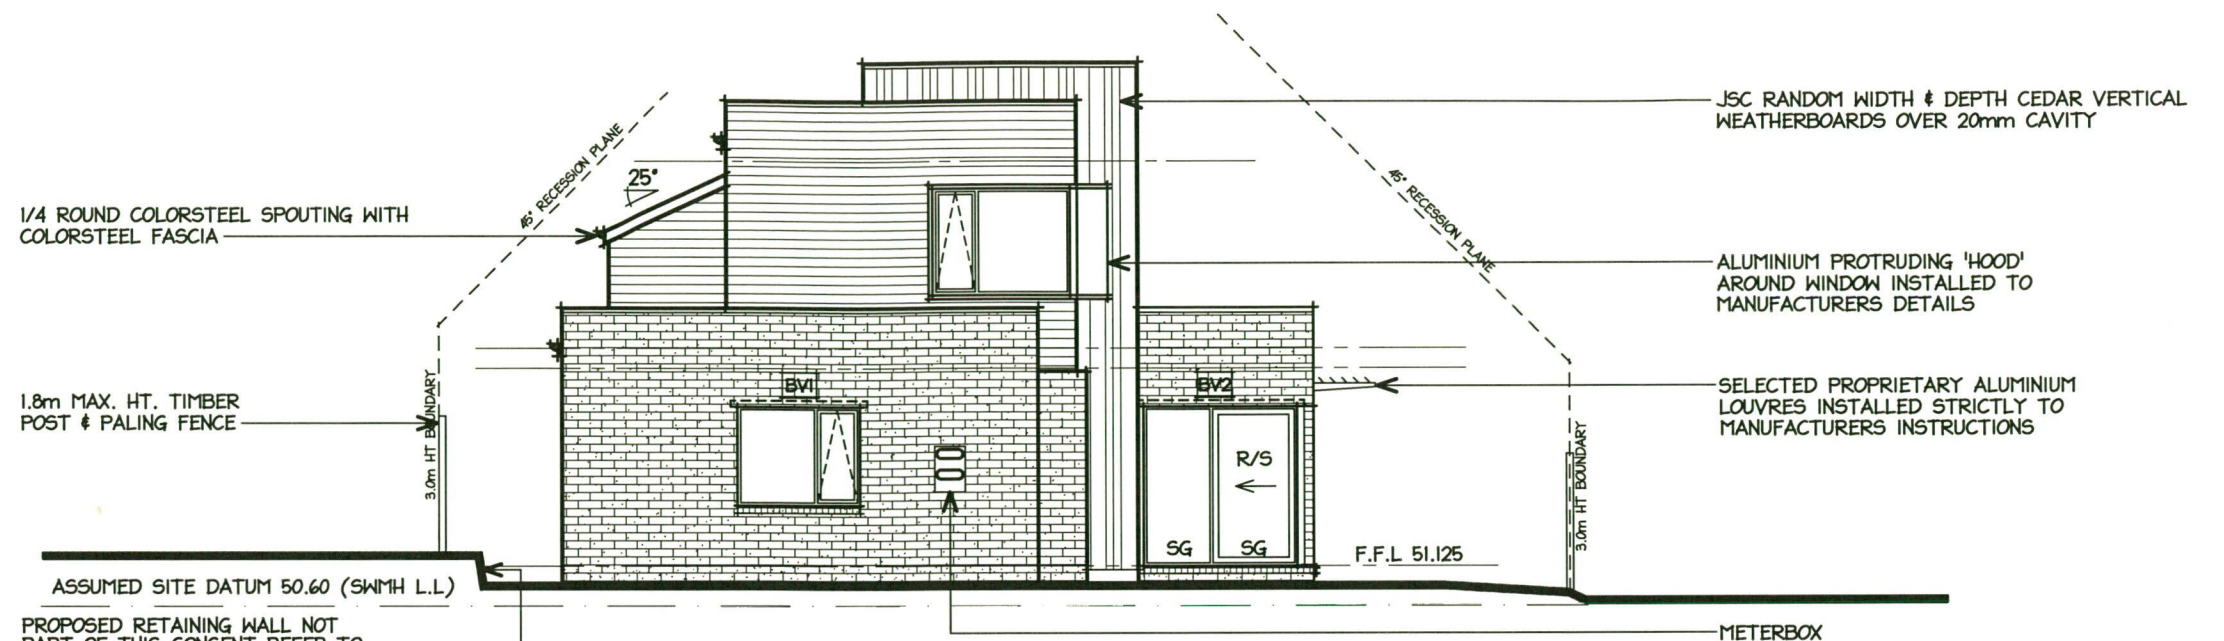

HAMILTON CITY COUNCIL
**BUILDING UNIT
APPROVED**
SUBJECT TO CONDITIONS
TO BE KEPT ON SITE

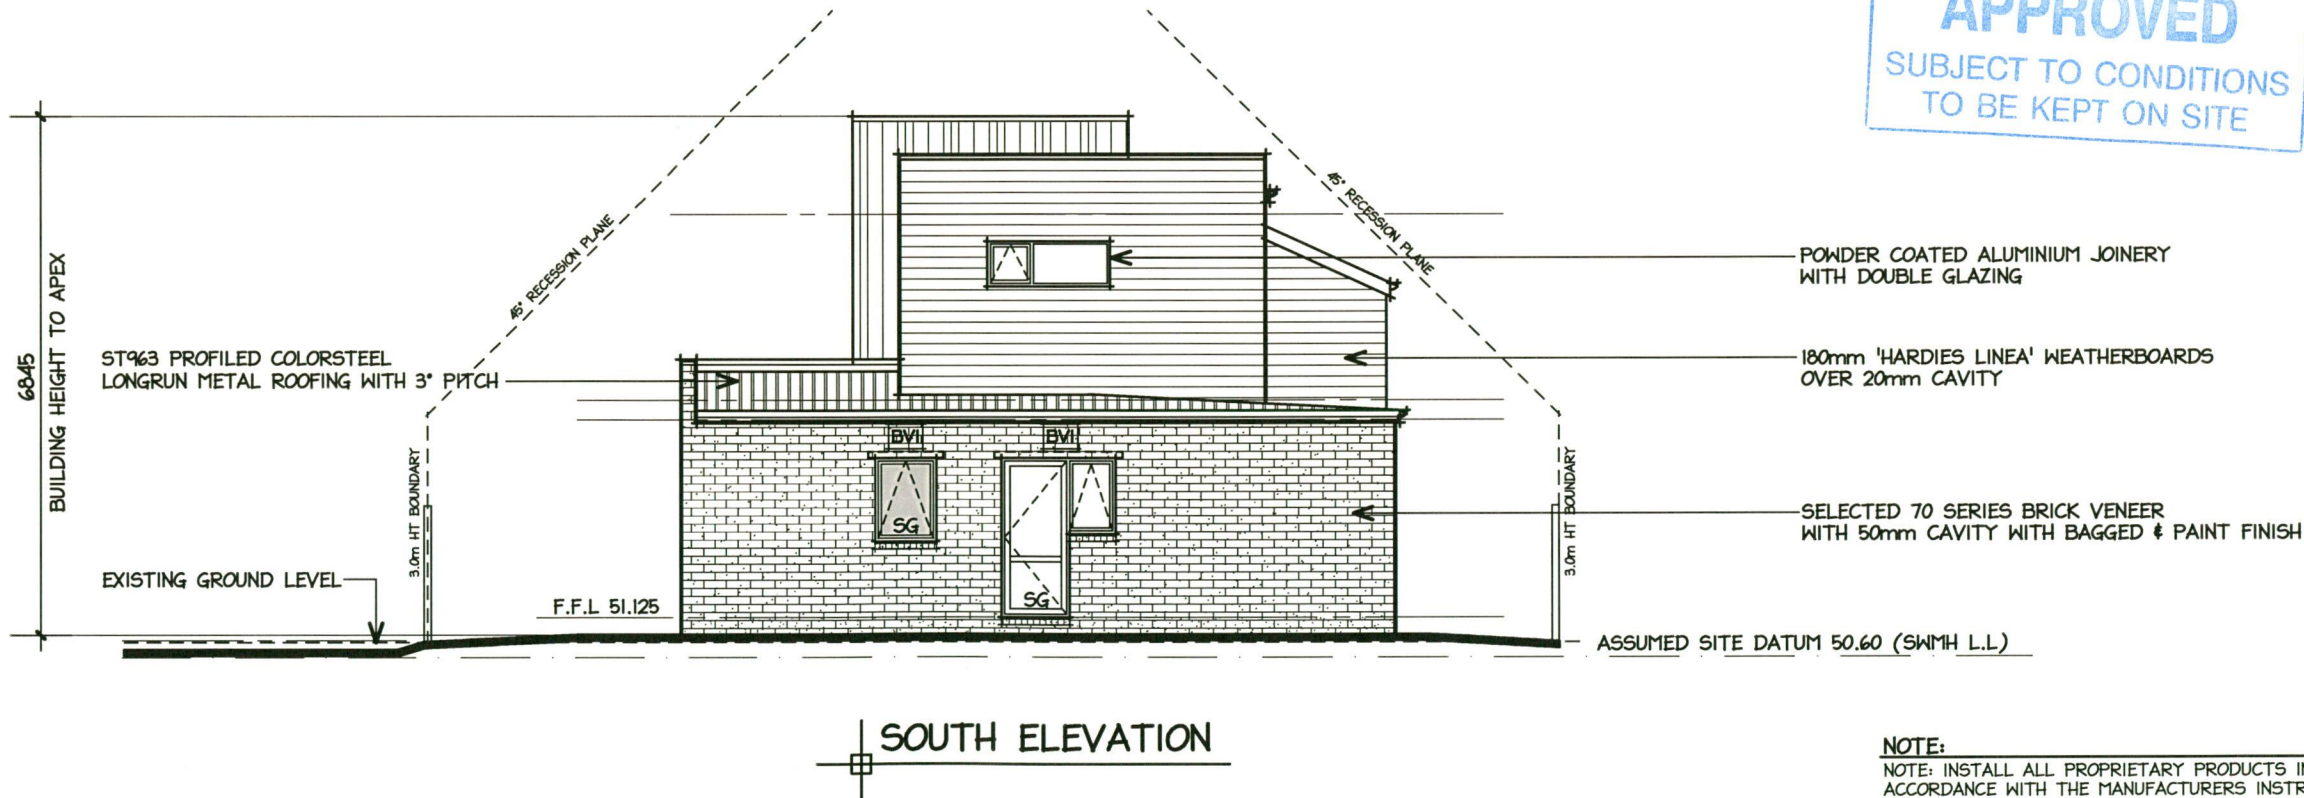

RISK MATRIX

RISK FACTOR	RISK SEVERITY						SUBTOTALS FOR EACH RISK FACTOR
	LOW	MEDIUM	HIGH	VERY HIGH	SCORE	SCORE	
WIND ZONE	0	0	1	2	0	0	0
NUMBER OF STOREYS	0	1	2	4	2	2	2
ROOF/WALL INTERSECTION DESIGN	0	1	3	5	5	5	5
EAVES WIDTH	0	1	2	5	5	5	5
ENVELOPE COMPLEXITY	0	1	3	6	3	3	3
DECK DESIGN	0	2	4	6	0	0	0
TOTAL RISK SCORE							15

REFER TO NEW ZEALAND BUILDING CODE E2/AS1 3.1.1 TABLE 1 FOR DEFINITIONS OF RISK

BRICK VENEER LINTELS		
LINTEL	SIZE	TYPE
BV1	80 x 80 x 6L	GALV STEEL ANGLE
BV2	125 x 75 x 10	GALV STEEL ANGLE


BRICK VENEER LINTELS NOTE:
1. WHERE OPENINGS ARE LESS THAN 2000mm WIDE, THE LINTEL BAR IS REQUIRED TO HAVE A SEATING OF 100mm EACH SIDE. IF THE OPENING EXCEEDS 2000mm, SEATING REQUIREMENT IS 200mm EACH SIDE.
2. PROP ALL LINTELS FOR MIN. 7 DAYS.
LINTELS SIZED AS PER (TABLE 5.0 - LINTEL BARS SUPPORTING VENEER) IN BRANZ APPRAISED THINK BRICK NZ 2 STORY CLAY BRICK VENEER CONSTRUCTION - MADE EASY

NOTE:
NOTE: INSTALL ALL PROPRIETARY PRODUCTS IN ACCORDANCE WITH THE MANUFACTURERS INSTRUCTIONS, UNLESS SPECIFIED OTHERWISE.

REFER ALSO TO ARCHITECTURAL SPECIFICATION.
GLAZING NOTES:
1. DOOR AND WINDOW OPENING SIZES ARE APPROXIMATE.
2. ALL OPENING SIZES ARE TO BE MEASURED ON SITE PRIOR TO MANUFACTURE OF DOORS AND WINDOWS.
3. WANS SUPPORT BAR TO FULL LENGTH OF ALL DOORS AND WINDOWS.
4. 'SG' DENOTES SAFETY GLASS IN ACCORDANCE WITH NZS 4223.
5. ALL GLAZING EXCEPT GARAGE TO HAVE AN R-VALUE OF 0.26 OR BETTER.
6. [] DENOTES OPAQUE GLASS.

	PO BOX 28162, ROTOTUNA, HAMILTON. PH (07) 839 5774, Email: admin@designers.net.nz LICENSED ARCHITECTURAL DESIGNERS www.designers.net.nz		WDI 27/07/17 WORKING DRAWINGS FOR BUILDING CONSENT	Job: PROPOSED HOUSE, UNIT 13 AT 36 BORMAN ROAD, HUNTINGTON, HAMILTON. Date: 08/08/17 COPYRIGHT Scale: 1:100 Design: P.E. Drawn: P.B. Sheet: NORTH & SOUTH ELEVATIONS	Contractor to check and verify all levels and dimensions on site prior to commencing work. Do not scale off drawings. All drawings and documentation remain the property of BYRNE & ENRIGHT ARCHITECTURE LTD. No duplication is permitted without prior written consent. Drawings to be read in conjunction with specification. Tradesmen are required to contact local T.A 24hrs prior to site inspections to inform of licence number.	Job no: 16/1824 Sheet no: 3.1 of 33
	DD 12/06/17 DEVELOPED DESIGN					
	DRAFT RC 25/11/16 DRAFT RESOURCE CONSENT APPLICATION					
	Issue: Date: Description:					

WALL FRAMING FOR CEDAR
WEATHERBOARDS TO HAVE NOGS
AT 480mm CTRS. AS REQUIRED
FOR CAVITY BATTENS

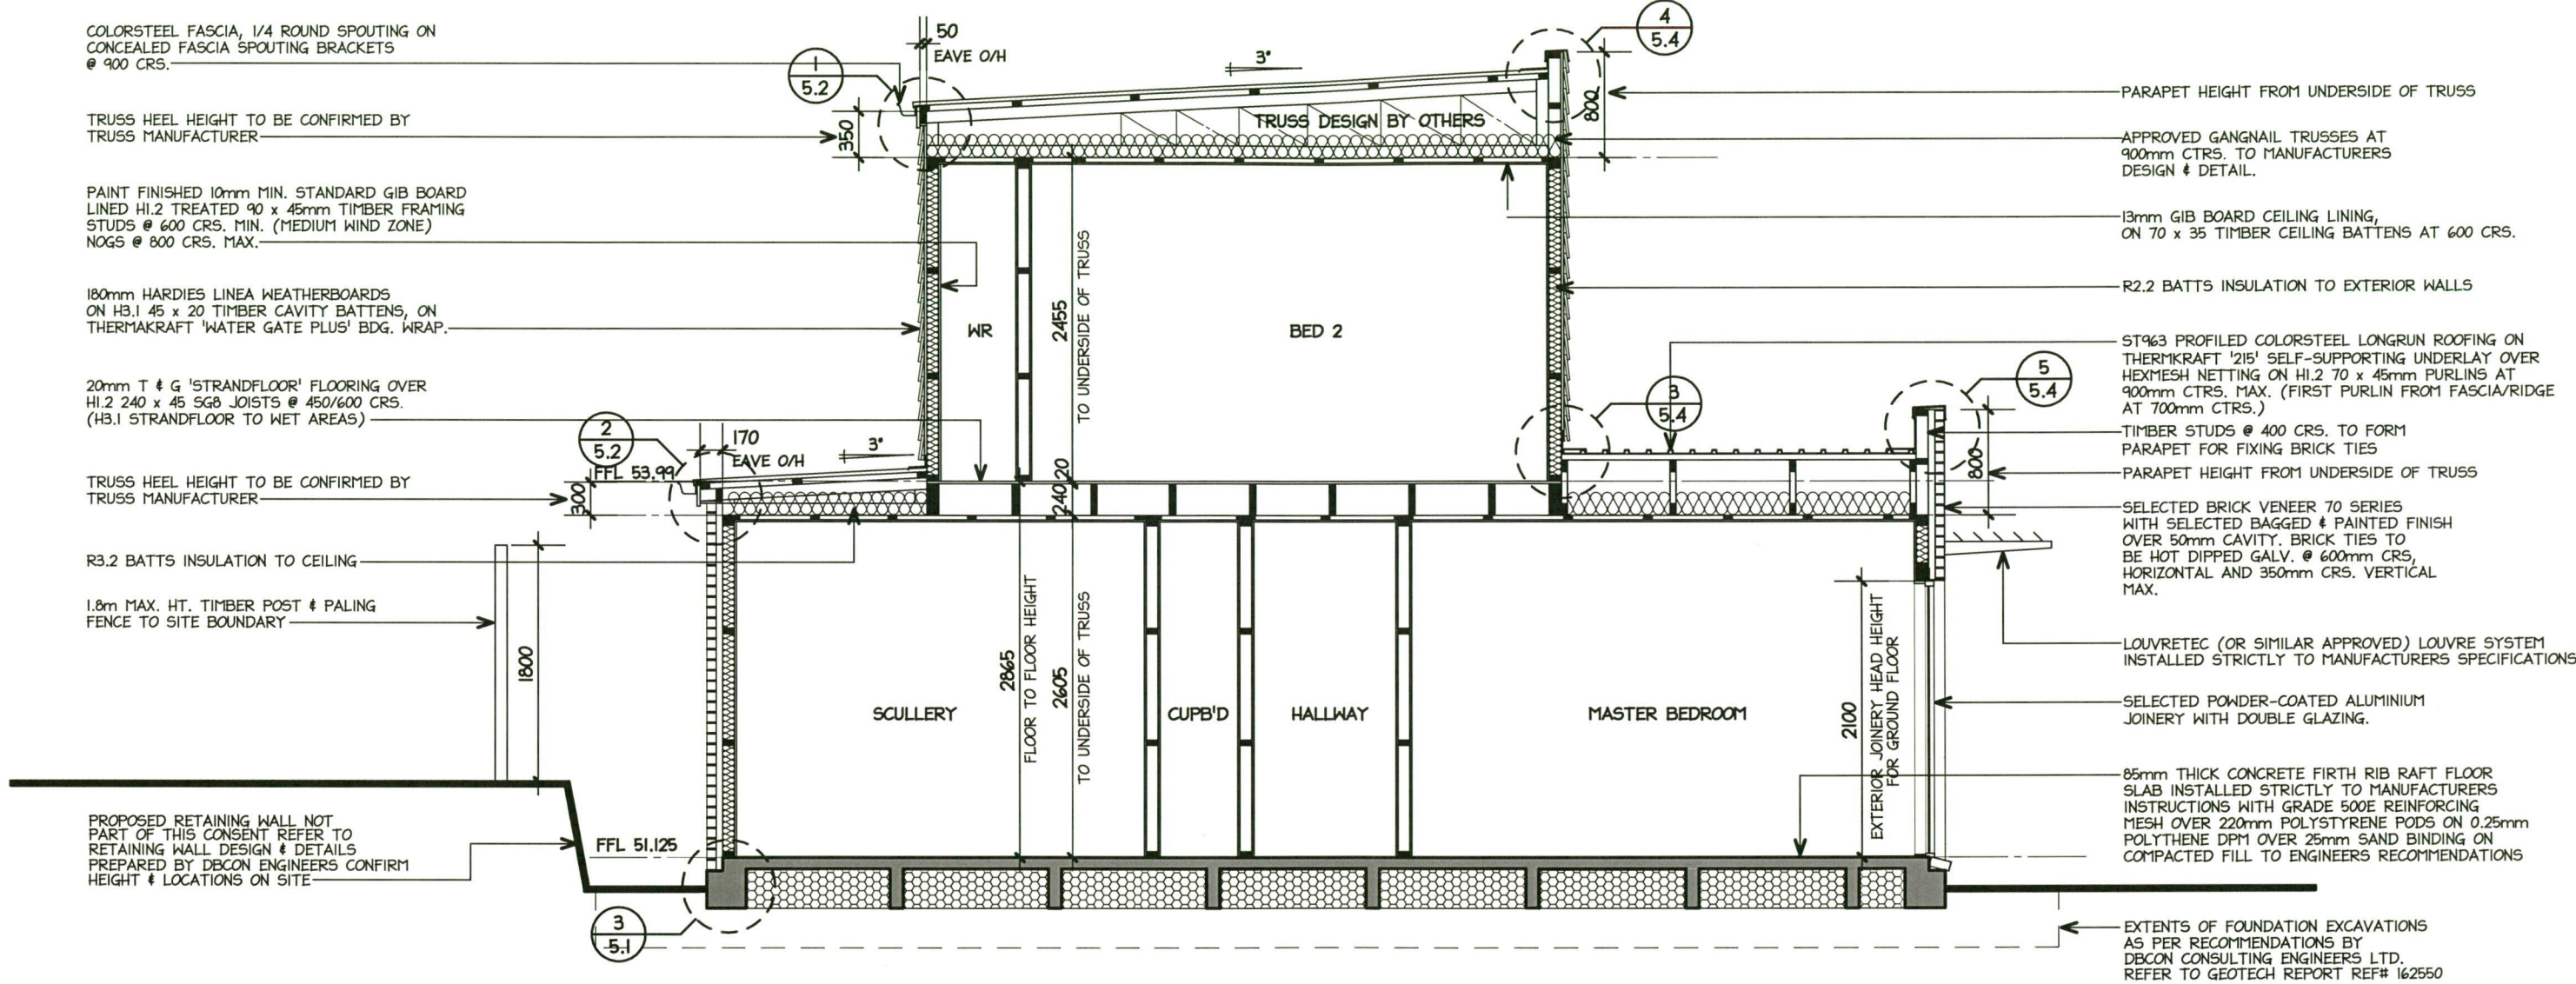

HAMILTON CITY COUNCIL
**BUILDING UNIT
APPROVED**
SUBJECT TO CONDITIONS
TO BE KEPT ON SITE

LOWER WALLS OF 2 STOREY SGB STUDS TO LOAD BEARING WALLS			
-Light roof -Medium Wind Zone Note: Nogs at 800 crs.			
LOADED DIMENSION OF WALL	STUD HEIGHT FOR MAX. HEIGHT OF:		
	2.4m at 600 CRS.	2.7m at 400 CRS.	3.0m at 400 CRS.
2.0	90 x 45	90 x 45	90 x 45
4.0	90 x 45	90 x 45	90 x 45
6.0	90 x 45	90 x 45	90 x 45

SINGLE OR TOP STOREY SGB STUDS TO LOAD BEARING WALLS			
-Light roof -Medium Wind Zone Note: Nogs @ 800 crs.			
LOADED DIMENSION OF WALL	STUD HEIGHT FOR MAX. HEIGHT OF:		
	2.4m @ 600 CRS.	2.7m @ 600 CRS.	3.0m @ 400 CRS.
2.0	90 x 45	90 x 45	90 x 45
4.0	90 x 45	90 x 45	90 x 45
6.0	90 x 45	90 x 45	90 x 45

WALL FRAMING FOR CEDAR
WEATHERBOARDS TO HAVE NOGS
AT 480mm CTRS. AS REQUIRED
FOR CAVITY BATTENS

APPROVED GANGNAIL TRUSSES AT
900mm CTRS. TO MANUFACTURERS
DESIGN & DETAIL.

COLORSTEEL FASCIA, 1/4 ROUND SPOUTING ON
CONCEALED FASCIA SPOUTING BRACKETS
@ 900 CRS.

TRUSS HEEL HEIGHT TO BE CONFIRMED BY
TRUSS MANUFACTURER

PAINT FINISHED 10mm MIN. STANDARD GIB BOARD
LINED H1.2 TREATED 90 x 45mm TIMBER FRAMING
STUDS @ 600 CRS. MIN. (MEDIUM WIND ZONE)
NOGS @ 800 CRS. MAX.

180mm HARDIES LINEA WEATHERBOARDS
ON H3.1 45 x 20 TIMBER CAVITY BATTENS, ON
THERMAKRAFT 'WATER GATE PLUS' BDG. WRAP.

20mm T & G 'STRANDFLOOR' FLOORING OVER
H1.2 240 x 45 SGB JOISTS @ 450/600 CRS.
(H3.1 STRANDFLOOR TO WET AREAS)

TRUSS HEEL HEIGHT TO BE CONFIRMED BY
TRUSS MANUFACTURER

R3.2 BATTS INSULATION TO CEILING

1.8m MAX. HT. TIMBER POST & PALING
FENCE TO SITE BOUNDARY

SELECTED BRICK VENEER 70 SERIES
WITH SELECTED BAGGED & PAINTED FINISH
OVER 50mm CAVITY. BRICK TIES TO
BE HOT DIPPED GALV. @ 600mm CRS,
HORIZONTAL AND 350mm CRS. VERTICAL
MAX.

PROPOSED RETAINING WALL NOT
PART OF THIS CONSENT REFER TO
RETAINING WALL DESIGN & DETAILS
PREPARED BY DBCON ENGINEERS CONFIRM
HEIGHT & LOCATIONS ON SITE

ST963 PROFILED COLORSTEEL LONGRUN ROOFING ON
THERMAKRAFT '215' SELF-SUPPORTING UNDERLAY OVER
HEXMESH NETTING ON H1.2 70 x 45mm PURLINS AT
900mm CTRS. MAX. (FIRST PURLIN FROM FASCIA/RIDGE
AT 700mm CTRS.)

PARAPET HEIGHT FROM UNDERSIDE OF TRUSS

13mm GIB BOARD CEILING LINING,
ON 70 x 35 TIMBER CEILING BATTENS AT 600 CRS.

R2.2 BATTS INSULATION TO EXTERIOR WALLS

JSC VERTICAL CEDAR RANDOM WIDTH & DEPTH
SHIPLAP WEATHERBOARD ON A 20mm CAVITY WITH
NOGS AT 480mm CTRS.

4.5mm HARDIFLEX SOFFIT LININGS
WITH PVC JOINTERS

380 PFC LINTEL TO ENGINEERS DESIGN

SELECTED POWDER-COATED ALUMINIUM
JOINERY WITH DOUBLE GLAZING.

85mm THICK CONCRETE FIRTH RIB RAFT FLOOR
SLAB INSTALLED STRICTLY TO MANUFACTURERS
INSTRUCTIONS WITH GRADE 500E REINFORCING
MESH OVER 220mm POLYSTYRENE PODS ON 0.25mm
POLYTHENE DPM OVER 25mm SAND BINDING ON
COMPACTED FILL TO ENGINEERS RECOMMENDATIONS

EXTENTS OF FOUNDATION EXCAVATIONS
AS PER RECOMMENDATIONS BY
DBCON CONSULTING ENGINEERS LTD.
REFER TO GEOTECH REPORT REF# 162550

CROSS SECTION BB

LOWER WALLS OF 2 STOREY SGB STUDS TO LOAD BEARING WALLS			
-Light roof -Medium Wind Zone Note: Nogs at 800 crs.			
LOADED DIMENSION OF WALL	STUD HEIGHT FOR MAX. HEIGHT OF:		
	2.4m at 600 CRS.	2.7m at 400 CRS.	3.0m at 400 CRS.
2.0	90 x 45	90 x 45	90 x 45
4.0	90 x 45	90 x 45	90 x 45
6.0	90 x 45	90 x 45	90 x 45

SINGLE OR TOP STOREY SGB STUDS TO LOAD BEARING WALLS			
-Light roof -Medium Wind Zone Note: Nogs @ 800 crs.			
LOADED DIMENSION OF WALL	STUD HEIGHT FOR MAX. HEIGHT OF:		
	2.4m @ 600 CRS.	2.7m @ 600 CRS.	3.0m @ 400 CRS.
2.0	90 x 45	90 x 45	90 x 45
4.0	90 x 45	90 x 45	90 x 45
6.0	90 x 45	90 x 45	90 x 45

HAMILTON CITY COUNCIL
**BUILDING UNIT
APPROVED**
SUBJECT TO CONDITIONS
TO BE KEPT ON SITE

BE BYRNE-ENRIGHT ARCHITECTURE LTD.	PO BOX 28162, ROTOTUNA, HAMILTON. PH (07) 839 5774, Email: admin@designers.net.nz LICENSED ARCHITECTURAL DESIGNERS www.designers.net.nz		WDI	27/07/17	WORKING DRAWINGS FOR BUILDING CONSENT	Job: PROPOSED HOUSE, UNIT 13 AT 36 BORMAN ROAD, HUNTINGTON, HAMILTON.	Date: 08/08/17	COPYRIGHT	Contractor to check and verify all levels and dimensions on site prior to commencing work. Do not scale off drawings. All drawings and documentation remain the property of BYRNE & ENRIGHT ARCHITECTURE LTD. No duplication is permitted without prior written consent. Drawings to be read in conjunction with specification. Tradesmen are required to contact local T.A 24hrs prior to site inspections to inform of licence number.	Job no: 16/1824
			DD	12/06/17	DEVELOPED DESIGN		Scale: 1:50			
			DRAFT RC	25/11/16	DRAFT RESOURCE CONSENT APPLICATION	Sheet: SECTION BB	Design: P.E	Drawn: P.B		
			Issue:	Date:	Description:					

THIS PLAN TO BE READ IN CONJUNCTION WITH ENGINEERS DRAWINGS
PREPARED BY DBCON ENGINEERS JOB REF #162550.09

WALL FRAMING FOR CEDAR
WEATHERBOARDS TO HAVE NOGS
AT 480mm CTRS. AS REQUIRED
FOR CAVITY BATTENS

ST963 PROFILED COLORSTEEL LONGRUN ROOFING ON
THERMAKRAFT '215' SELF-SUPPORTING UNDERLAY OVER
HEXMESH NETTING ON H1.2 70 x 45mm PURLINS AT
900mm CTRS. MAX. (FIRST PURLIN FROM FASCIA/RIDGE
AT 700mm CTRS.)

COLORSTEEL FASCIA, 1/4 ROUND SPOUTING ON
CONCEALED FASCIA SPOUTING BRACKETS
@ 900 CRS.

TRUSS HEEL HEIGHT TO BE CONFIRMED BY
TRUSS MANUFACTURER

H1.2 140 x 45 SLOPING RAFTERS AT 900mm CTRS.
FIXED WITH 2/90 x 3.15 SKEW NAILS & 2 WIRE DOGS

40mm MIN. HANDRAIL TO ONE SIDE OF STAIRWAY
TO COMPLY WITH NZBC D1/AS1, 900mm HIGH FROM
STAIRWAY NOSING. MDF TREADS AND RISERS TO
MANUFACTURER'S DESIGN & DETAILS WITH 16 RISERS AT
179mm AND 280mm TREADS, WITH A 25mm NOSING
PROJECTION (305mm OVERALL TREAD).
(OVERALL FLOOR TO FLOOR HEIGHT = 2865mm C.O.S.)
STAIRS DESIGNED AS A 'COMMON & MAIN PRIVATE'
STAIRWAY AS PER TABLE 6 NZBC D1.

1.8m MAX. HT. TIMBER POST & PALING
FENCE TO SITE BOUNDARY

R2.2 BATTS INSULATION TO EXTERIOR

180mm HARDIES LINEA WEATHERBOARDS
ON H3.1 45 x 20 TIMBER CAVITY BATTENS, ON
THERMAKRAFT 'WATER GATE PLUS' BDG. WRAP.

PROPOSED RETAINING WALL NOT
PART OF THIS CONSENT REFER TO
RETAINING WALL DESIGN & DETAILS
PREPARED BY DBCON ENGINEERS CONFIRM
HEIGHT & LOCATIONS ON SITE

85mm THICK CONCRETE FIRTH RIB RAFT FLOOR
SLAB INSTALLED STRICTLY TO MANUFACTURERS
INSTRUCTIONS WITH GRADE 500E REINFORCING
MESH OVER 220mm POLYSTYRENE PODS ON 0.25mm
POLYTHENE DPM OVER 25mm SAND BINDING ON
COMPACTED FILL TO ENGINEERS RECOMMENDATIONS

APPROVED GANGNAIL TRUSSES AT
900mm CTRS. TO MANUFACTURERS
DESIGN & DETAIL.

SELECTED VERTICAL CEDAR RANDOM WIDTH & DEPTH
SHIPLAP WEATHERBOARD ON A 20mm CAVITY WITH
NOGS AT 480mm CTRS.

PARAPET HEIGHT FROM UNDERSIDE OF TRUSS

PARALLEL CHORD TRUSS TO MANUFACTURERS
DESIGN & DETAIL.

R3.2 BATTS INSULATION TO CEILING

13mm GIB BOARD CEILING LINING,
ON 70 x 35 TIMBER CEILING BATTENS AT 600 CRS.

PAINT FINISHED 10mm MIN. STANDARD GIB BOARD
LINED H1.2 TREATED 90 x 45mm TIMBER FRAMING
STUDS @ 600 CRS. MIN. (MEDIUM WIND ZONE)
NOGS @ 800 CRS. MAX.

20mm T & G 'STRANDFLOOR' FLOORING OVER
H1.2 240 x 45 SGB JOISTS @ 450/600 CRS.
(H3.1 STRANDFLOOR TO WET AREAS)

R1.8 MIN. MIDFLOOR INSULATION

4.5mm HARDIFLEX SOFFIT LININGS
WITH PVC JOINTERS

SELECTED BRICK VENEER 70 SERIES
WITH SELECTED BAGGED & PAINTED FINISH
OVER 50mm CAVITY. BRICK TIES TO
BE HOT DIPPED GALV. @ 600mm CRS.
HORIZONTAL AND 350mm CRS. VERTICAL
MAX.

SELECTED POWDER-COATED ALUMINIUM
JOINERY WITH DOUBLE GLAZING.

OUTLINE OF COLUMN IN FOREGROUND

EXTENTS OF FOUNDATION EXCAVATIONS
AS PER RECOMMENDATIONS BY
DBCON CONSULTING ENGINEERS LTD.
REFER TO GEOTECH REPORT REF# 162550

OUTLINE OF COLUMN FOOTING IN FOREGROUND

CROSS SECTION CC

LOWER WALLS OF 2 STOREY SGB STUDS TO LOAD BEARING WALLS			
-Light roof -Medium Wind Zone Note: Nogs at 800 crs.			
LOADED DIMENSION OF WALL	STUD HEIGHT FOR MAX. HEIGHT OF:		
	2.4m at 600 CRS.	2.7m at 400 CRS.	3.0m at 400 CRS.
2.0	90 x 45	90 x 45	90 x 45
4.0	90 x 45	90 x 45	90 x 45
6.0	90 x 45	90 x 45	90 x 45

SINGLE OR TOP STOREY SGB STUDS TO LOAD BEARING WALLS			
-Light roof -Medium Wind Zone Note: Nogs @ 800 crs.			
LOADED DIMENSION OF WALL	STUD HEIGHT FOR MAX. HEIGHT OF:		
	2.4m @ 600 CRS.	2.7m @ 600 CRS.	3.0m @ 400 CRS.
2.0	90 x 45	90 x 45	90 x 45
4.0	90 x 45	90 x 45	90 x 45
6.0	90 x 45	90 x 45	90 x 45

BE BYRNE ENRIGHT
ARCHITECTURE LTD

PO BOX 28162, ROTOTUNA, HAMILTON.
PH (07) 839 5774, Email: admin@designers.net.nz
LICENSED ARCHITECTURAL DESIGNERS
www.designers.net.nz



WDI	27/07/17	WORKING DRAWINGS FOR BUILDING CONSENT
DD	12/06/17	DEVELOPED DESIGN
DRAFT RC	25/11/16	DRAFT RESOURCE CONSENT APPLICATION
Issue:	Date:	Description:

Job: PROPOSED HOUSE, UNIT 13 AT
36 BORMAN ROAD, HUNTINGTON, HAMILTON.

sheet: SECTION CC

date:	08/08/17	COPYRIGHT
scale:	1:50	
design:	P.E	drawn: P.B

Contractor to check and verify all levels and
dimensions on site prior to commencing work.
Do not scale off drawings.
All drawings and documentation remain the property
of BYRNE & ENRIGHT ARCHITECTURE LTD. No duplication
is permitted without prior written consent.
Drawings to be read in conjunction with specification.
Tradepeople are required to contact local T.A 24hrs
prior to site inspections to inform of licence number.

job no: 16/1824

sheet no:

4.3 of 33

HAMILTON CITY COUNCIL
BUILDING UNIT
APPROVED
SUBJECT TO CONDITIONS
TO BE KEPT ON SITE

THIS PLAN TO BE READ IN CONJUNCTION WITH ENGINEERS DRAWINGS
PREPARED BY DBCON ENGINEERS JOB REF #162550.09

WALL FRAMING FOR CEDAR
WEATHERBOARDS TO HAVE NOGS
AT 480mm CTRS. AS REQUIRED
FOR CAVITY BATTENS

ST963 PROFILED COLORSTEEL LONGRUN ROOFING ON
THERMKRAFT '215' SELF-SUPPORTING UNDERLAY ON
H1.2 70 x 45mm PURLINS AT 900mm CTRS. MAX. (FIRST
PURLIN FROM FASCIA/RIDGE AT 700mm CTRS.)

APPROVED GANGNAIL TRUSSES AT
900mm CTRS. TO MANUFACTURERS
DESIGN & DETAIL.

R3.2 BATTS INSULATION TO CEILING


13mm GIB BOARD CEILING LINING,
ON 70 x 35 TIMBER CEILING BATTENS AT 600 CRS.

20mm T & G 'STRANDFLOOR' FLOORING OVER
H1.2 240 x 45 SGB JOISTS @ 450/600 CRS.
(H3.1 STRANDFLOOR TO WET AREAS)

40mm MIN. HANDRAIL TO ONE SIDE OF STAIRWAY
TO COMPLY WITH NZBC D1/AS1, 900mm HIGH FROM
STAIRWAY NOSING. MDF TREADS AND RISERS TO
MANUFACTURER'S DESIGN & DETAILS WITH 16 RISERS AT
179mm AND 280mm TREADS, WITH A 25mm NOSING
PROJECTION (305mm OVERALL TREAD).
(OVERALL FLOOR TO FLOOR HEIGHT = 2865mm C.O.S.)
STAIRS DESIGNED AS A 'COMMON & MAIN PRIVATE'
STAIRWAY AS PER TABLE 6 NZBC D1.

85mm THICK CONCRETE FIRTH RIB RAFT FLOOR
SLAB INSTALLED STRICTLY TO MANUFACTURERS
INSTRUCTIONS WITH GRADE 500E REINFORCING
MESH OVER 220mm POLYSTYRENE PODS ON 0.25mm
POLYTHENE DPM OVER 25mm SAND BINDING ON
COMPACTED FILL TO ENGINEERS RECOMMENDATIONS

EXTENTS OF FOUNDATION EXCAVATIONS
AS PER RECOMMENDATIONS BY
DBCON CONSULTING ENGINEERS LTD.
REFER TO GEOTECH REPORT REF# 162550

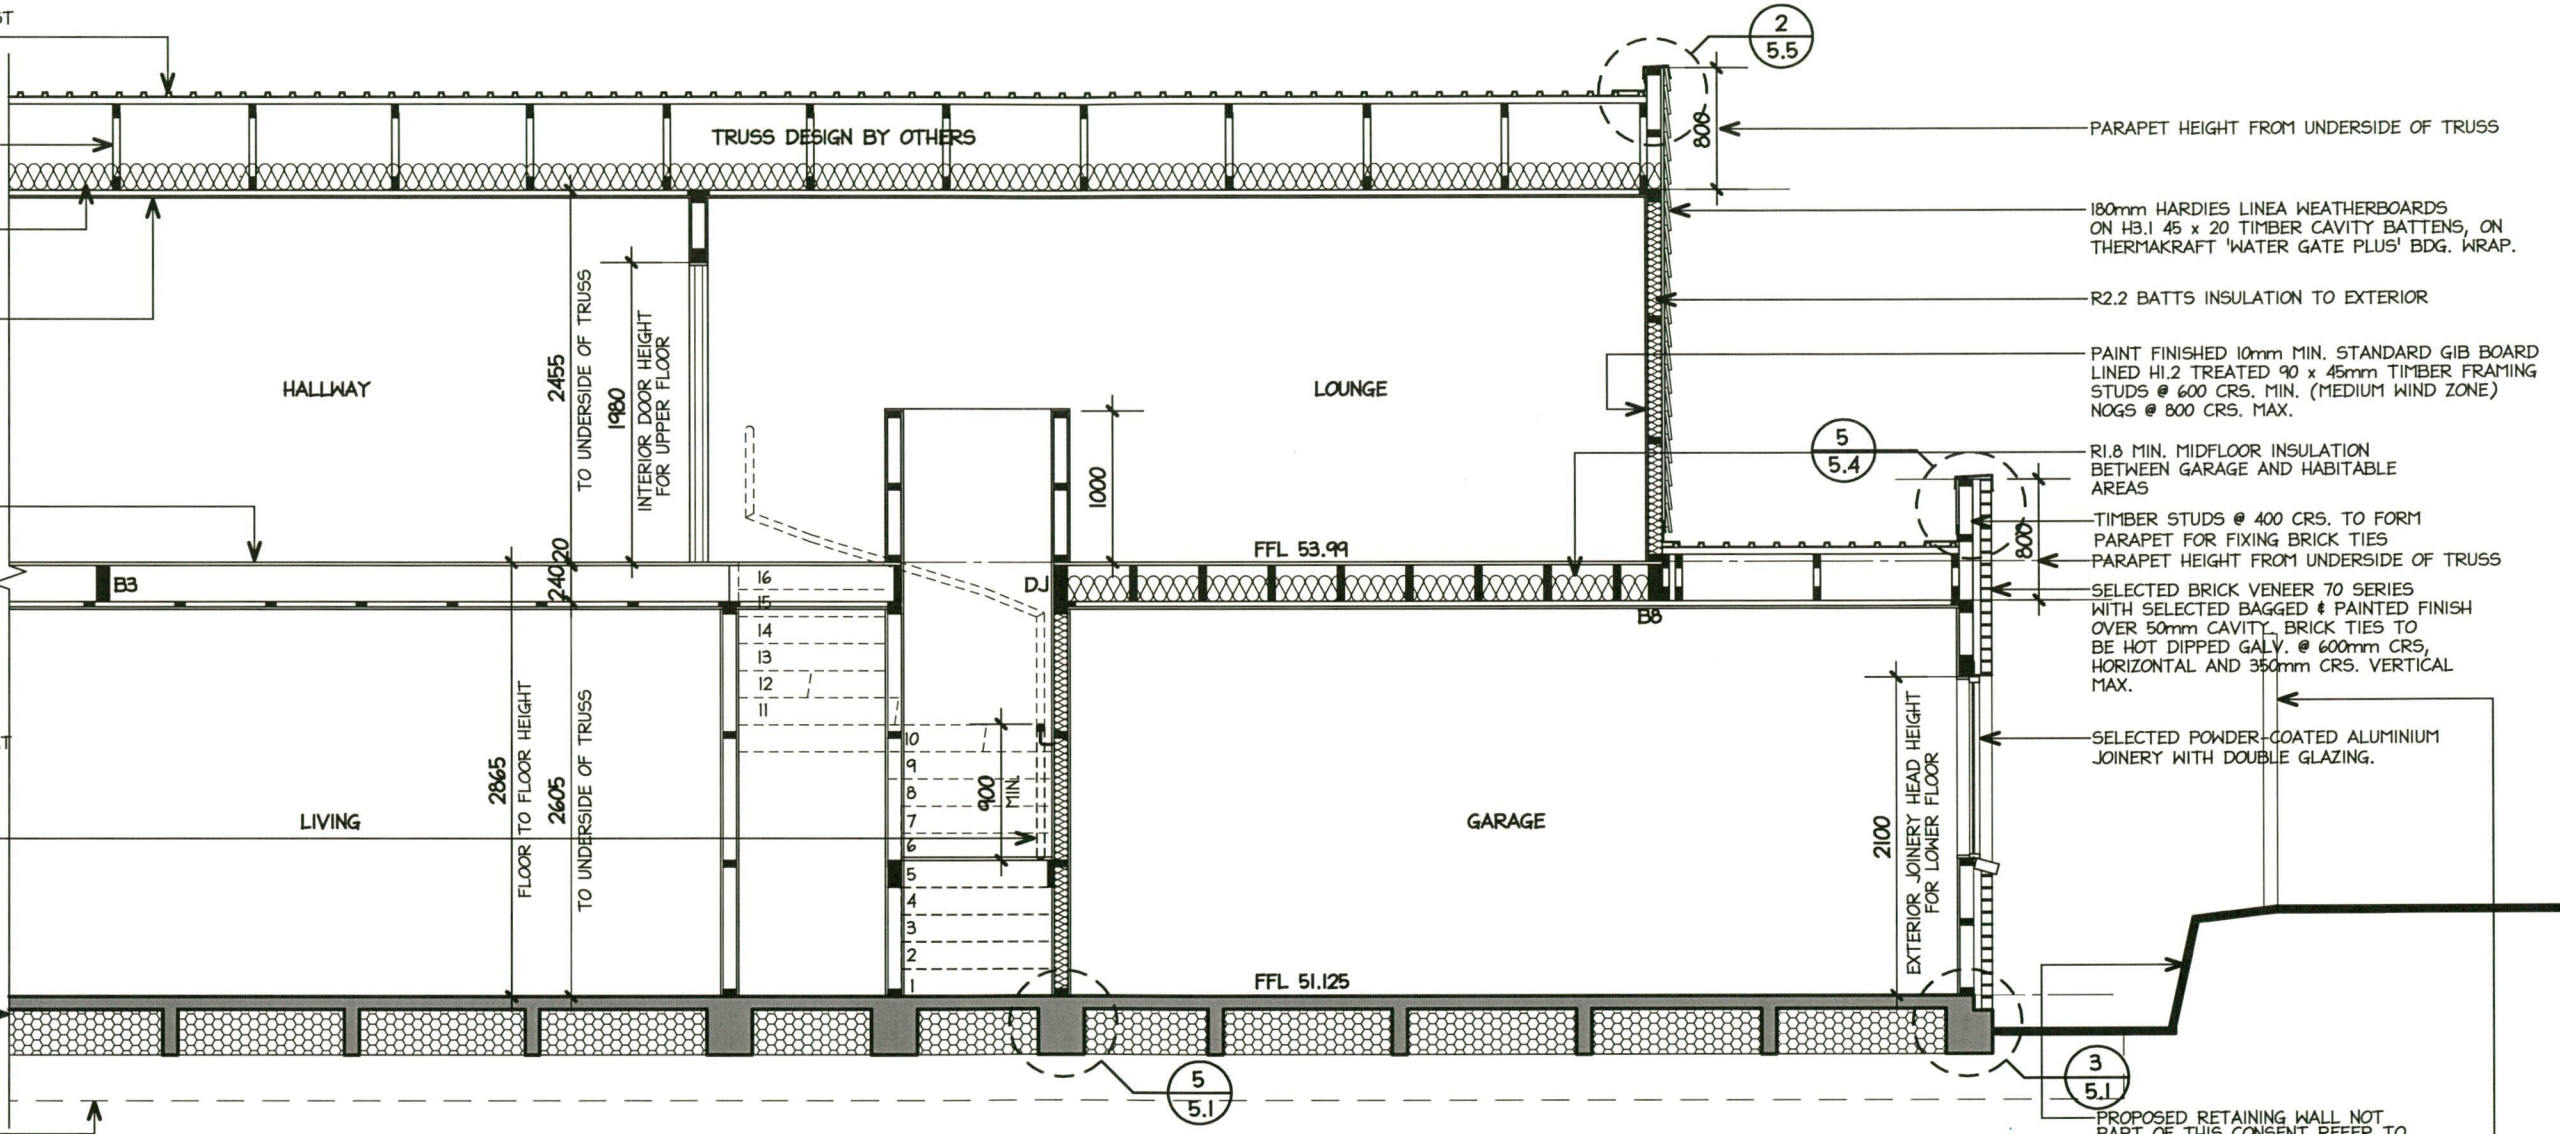

CROSS SECTION DD

HAMILTON CITY COUNCIL
**BUILDING UNIT
APPROVED**
SUBJECT TO CONDITIONS
TO BE KEPT ON SITE

LOWER WALLS OF 2 STOREY SGB STUDS TO LOAD BEARING WALLS			
-Light roof -Medium Wind Zone Note: Nogs at 800 crs.			
LOADED DIMENSION OF WALL	STUD HEIGHT FOR MAX. HEIGHT OF:		
	2.4m at 600 CRS.	2.7m at 400 CRS.	3.0m at 400 CRS.
2.0	90 x 45	90 x 45	90 x 45
4.0	90 x 45	90 x 45	90 x 45
6.0	90 x 45	90 x 45	90 x 45


SINGLE OR TOP STOREY SGB STUDS TO LOAD BEARING WALLS			
-Light roof -Medium Wind Zone Note: Nogs @ 800 crs.			
LOADED DIMENSION OF WALL	STUD HEIGHT FOR MAX. HEIGHT OF:		
	2.4m @ 600 CRS.	2.7m @ 600 CRS.	3.0m @ 400 CRS.
2.0	90 x 45	90 x 45	90 x 45
4.0	90 x 45	90 x 45	90 x 45
6.0	90 x 45	90 x 45	90 x 45

BYRNE ENRIGHT ARCHITECTURE LTD.	PO BOX 28162, ROTOTUNA, HAMILTON. PH (07) 839 5774, Email: admin@designers.net.nz LICENSED ARCHITECTURAL DESIGNERS www.designers.net.nz		WDI	27/07/17	WORKING DRAWINGS FOR BUILDING CONSENT	Job: PROPOSED HOUSE, UNIT 13 AT 36 BORMAN ROAD, HUNTINGTON, HAMILTON.	date: 08/08/17	COPYRIGHT	Contractor to check and verify all levels and dimensions on site prior to commencing work. Do not scale off drawings. All drawings and documentation remain the property of BYRNE & ENRIGHT ARCHITECTURE LTD. No duplication is permitted without prior written consent. Drawings to be read in conjunction with specification. Tradesmen are required to contact local T.A 24hrs prior to site inspections to inform of licence number.	Job no: 16/1824 sheet no: 44 of 33
			DD	12/06/17	DEVELOPED DESIGN		scale: 1:50			
			DRAFT RC	25/11/16	DRAFT RESOURCE CONSENT APPLICATION	sheet: SECTION DD	design: P.E	drawn: P.B		
			Issue:	Date:	Description:					


ALL DETAILS NOT SHOWN ARE TO BE INSTALLED TO MANUFACTURERS INSTRUCTIONS & SHALL COMPLY WITH THE RELEVANT BUILDING CODE

MINIMUM REINFORCING COVER:


A) AGAINST GROUND	75mm
B) AGAINST FORMWORK	50mm
C) TOP COVER TO MESH	30mm

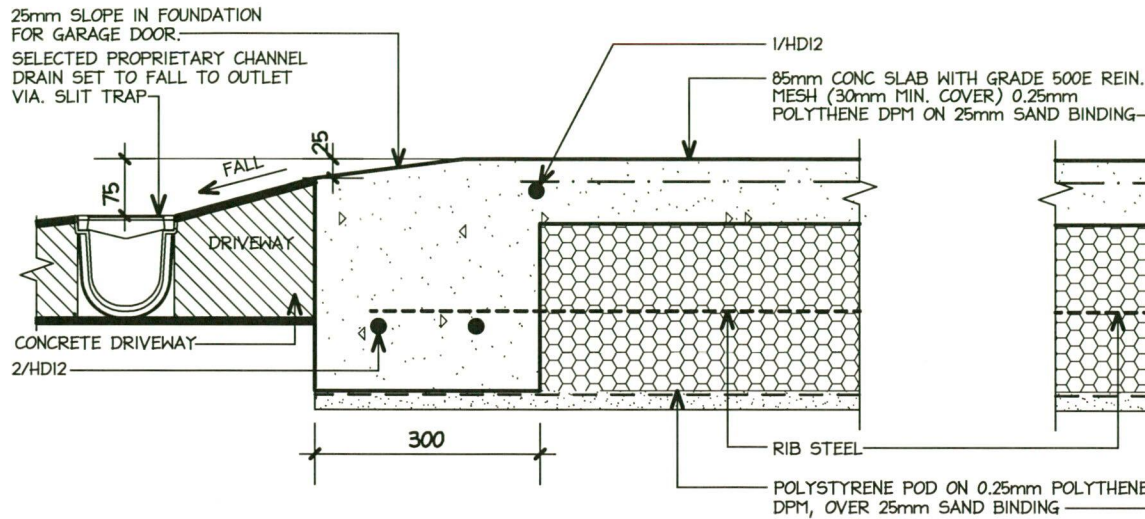


1 TYPICAL GARAGE DOOR REBATE
scale 1:10

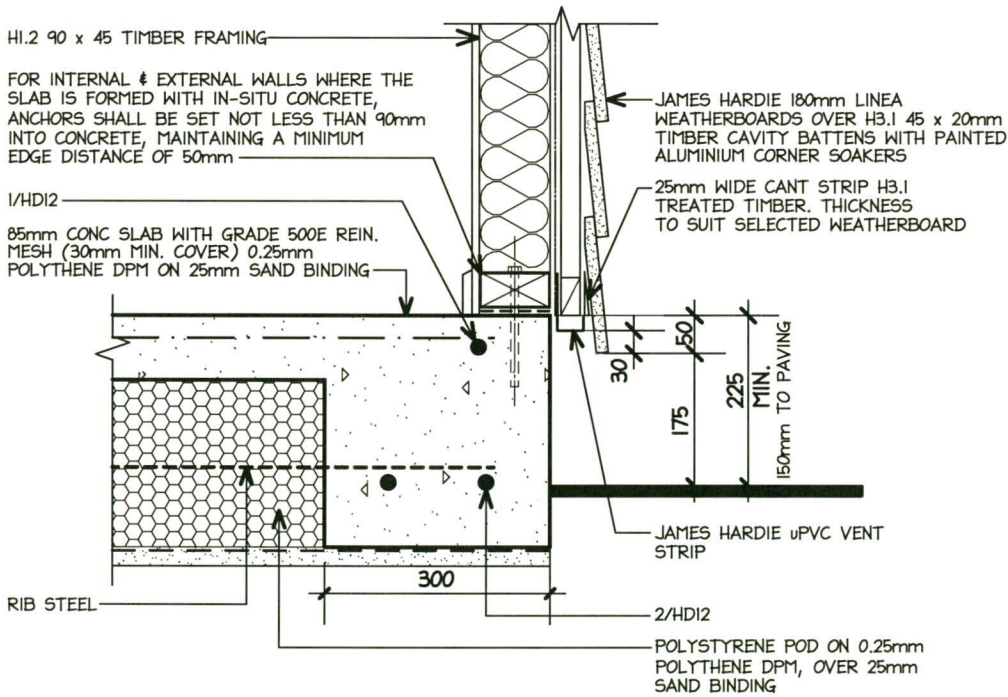


4 TYPICAL LINEA WEATHERBOARD FOOTING DETAIL
scale 1:10

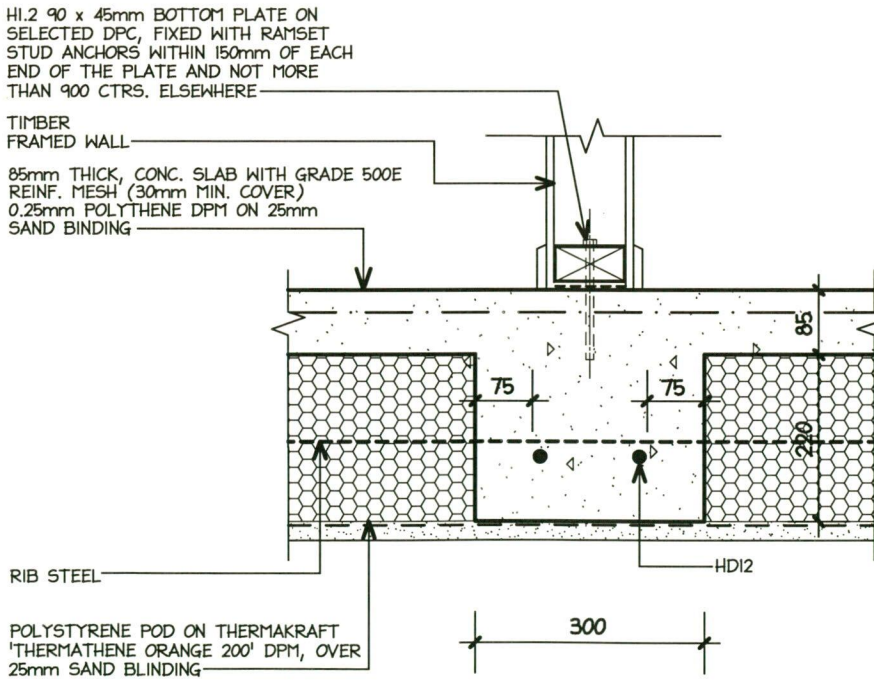

5 SLAB THICKENING UNDER SINGLE TIMBER FRAMED LOAD BEARING WALL
scale 1:5

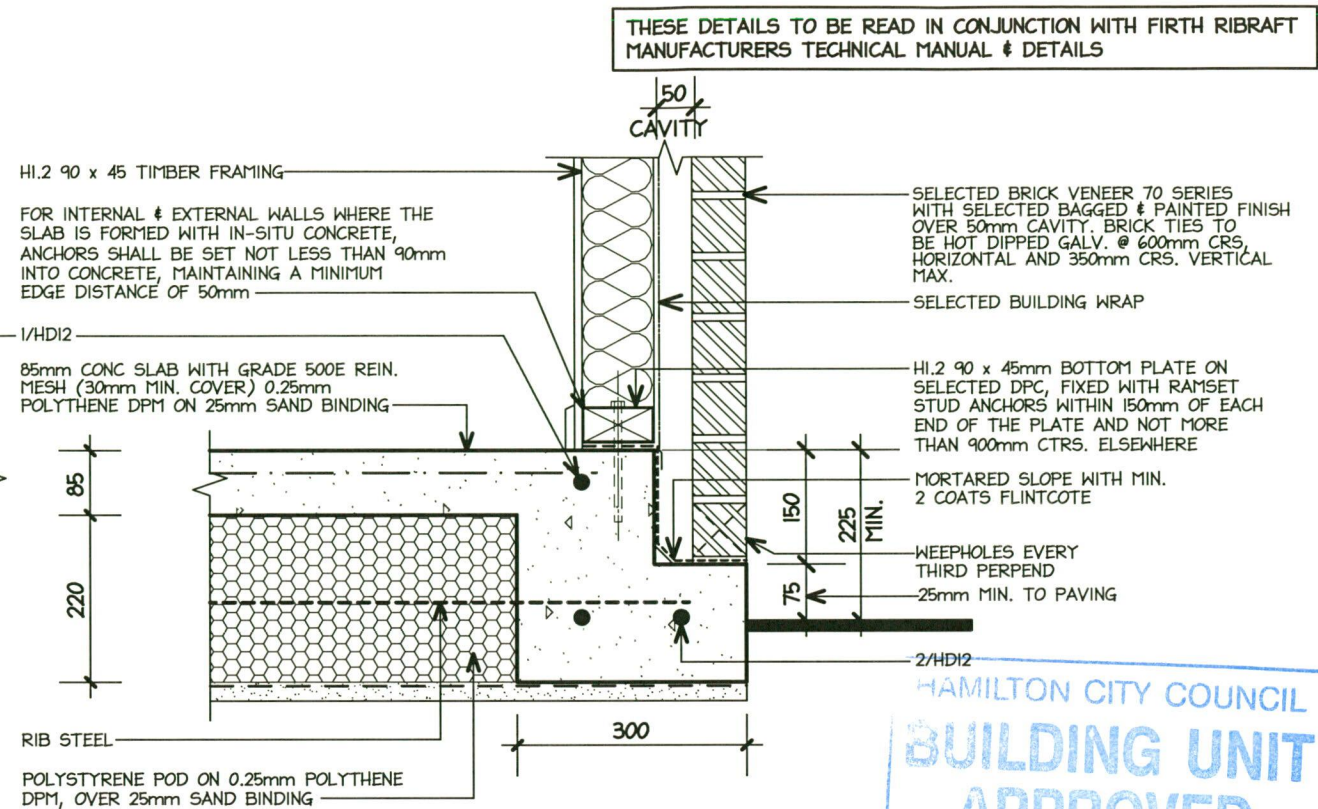


3 TYPICAL BRICK VENEER FOOTING DETAIL
scale 1:10

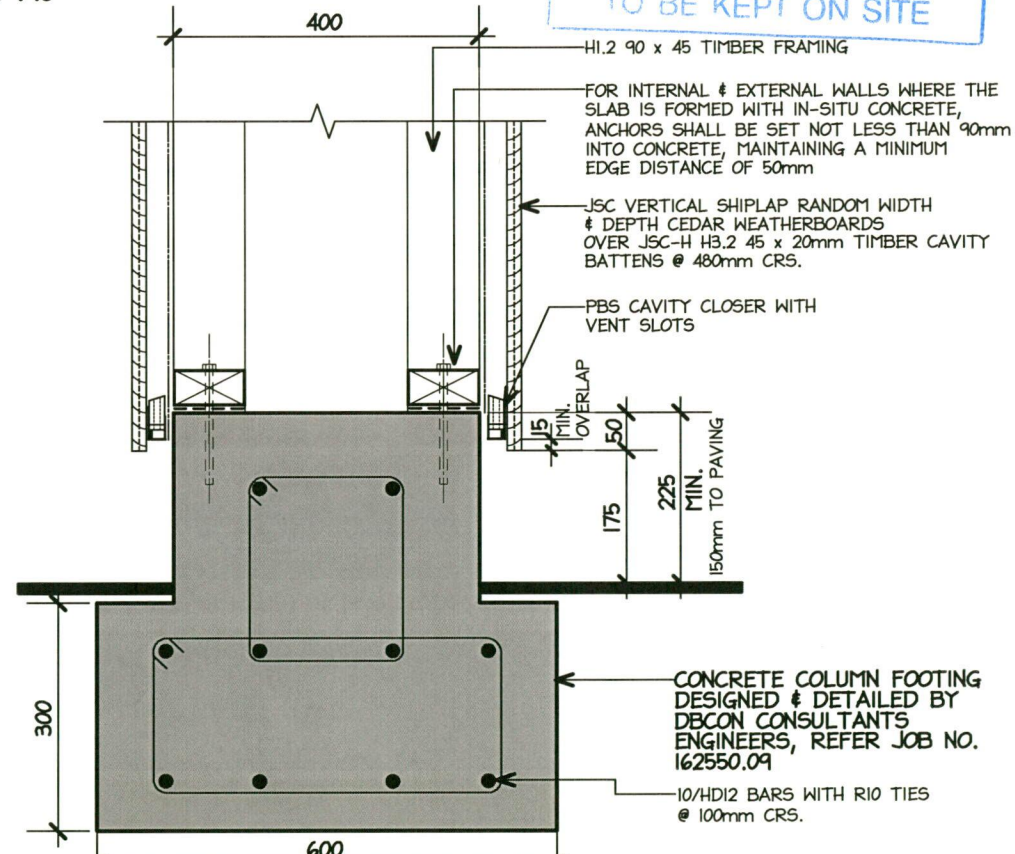


6 VERTICAL SHIPLAP WEATHERBOARD COLUMN FOOTING DETAIL
scale 1:10

THIS DETAIL TO BE READ IN CONJUNCTION WITH ENGINEERS DRAWINGS PREPARED BY DBCON ENGINEERS JOB REF 162550.09


HAMILTON CITY COUNCIL
BUILDING UNIT
APPROVED
SUBJECT TO CONDITIONS
TO BE KEPT ON SITE

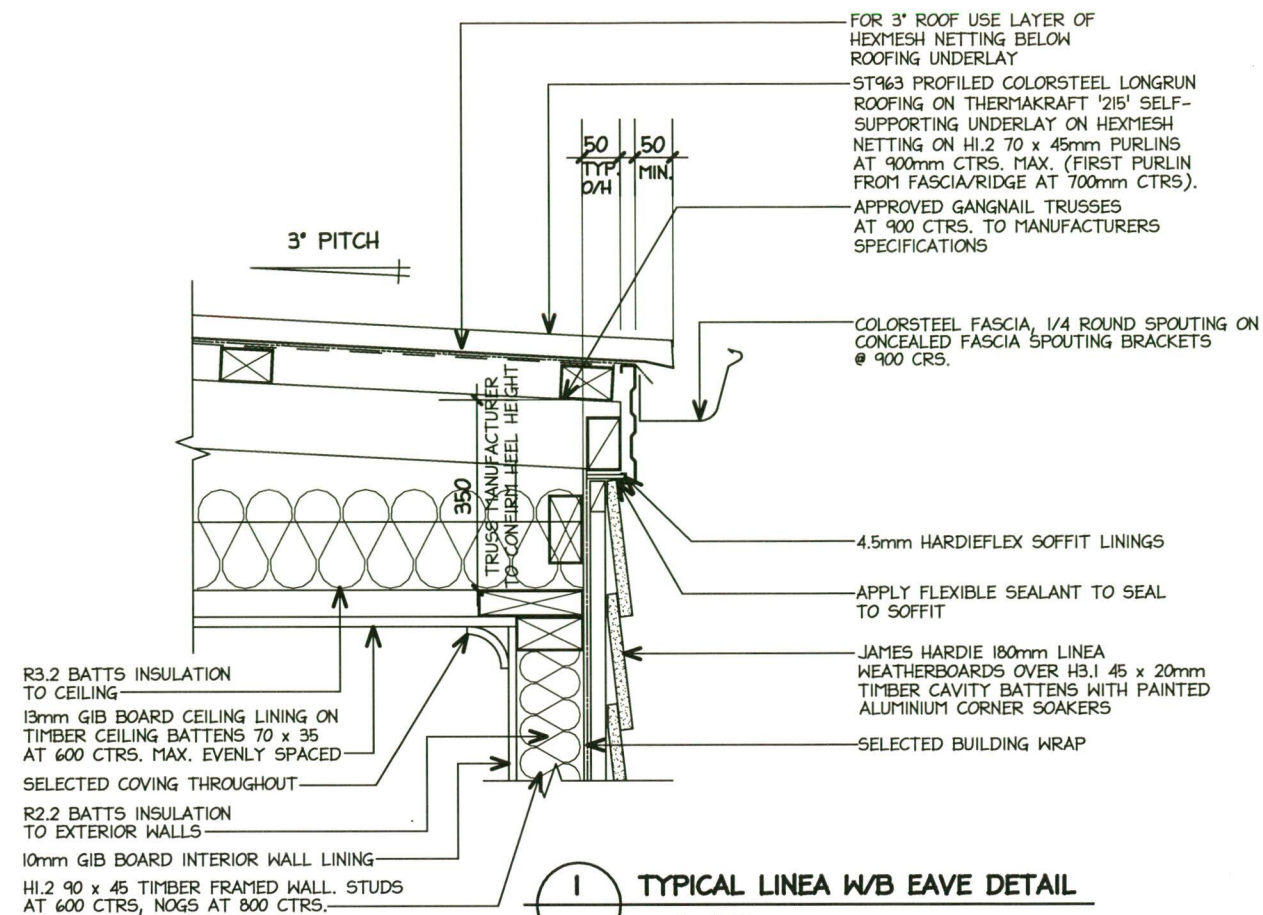


1 TYPICAL LINEA WB EAVE DETAIL
scale 1:10

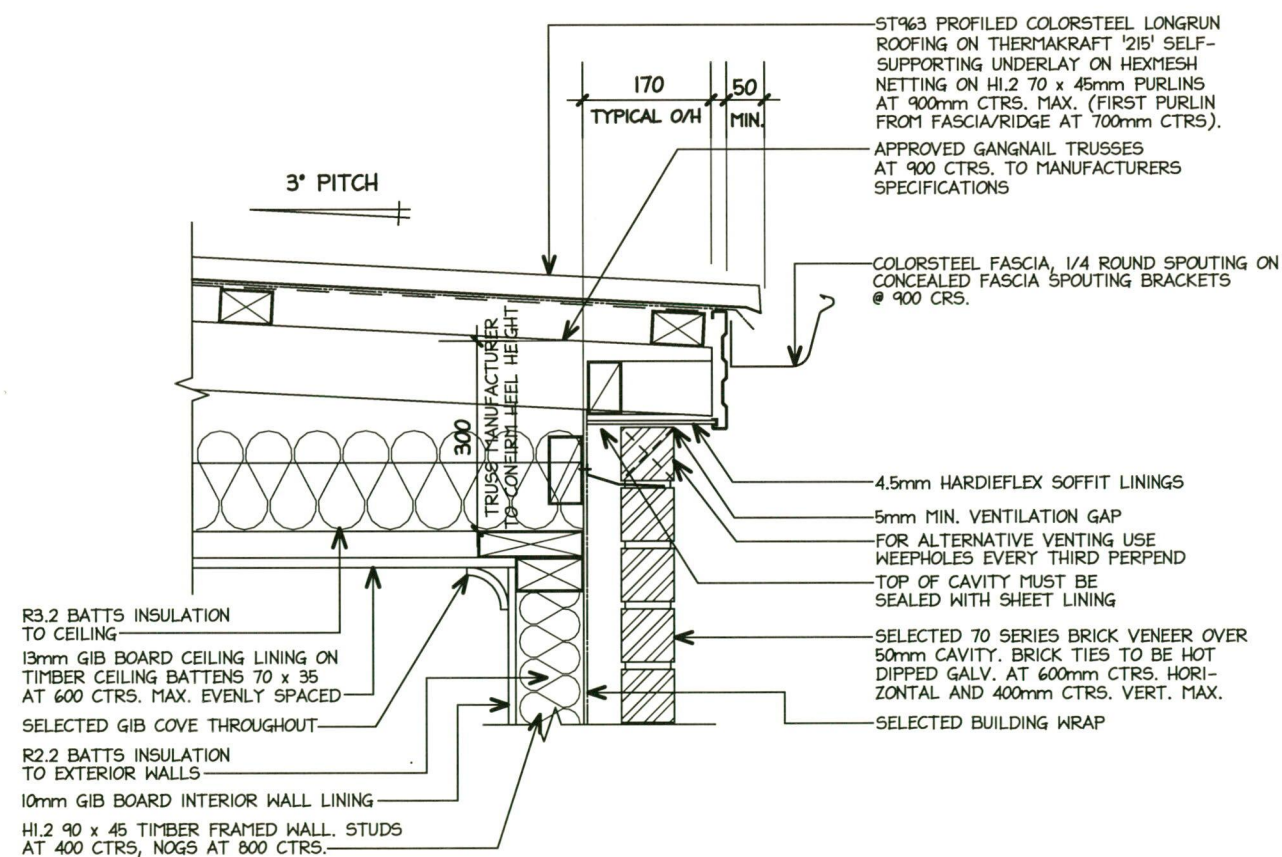


2 TYPICAL BRICK VENEER EAVE DETAIL
scale 1:10

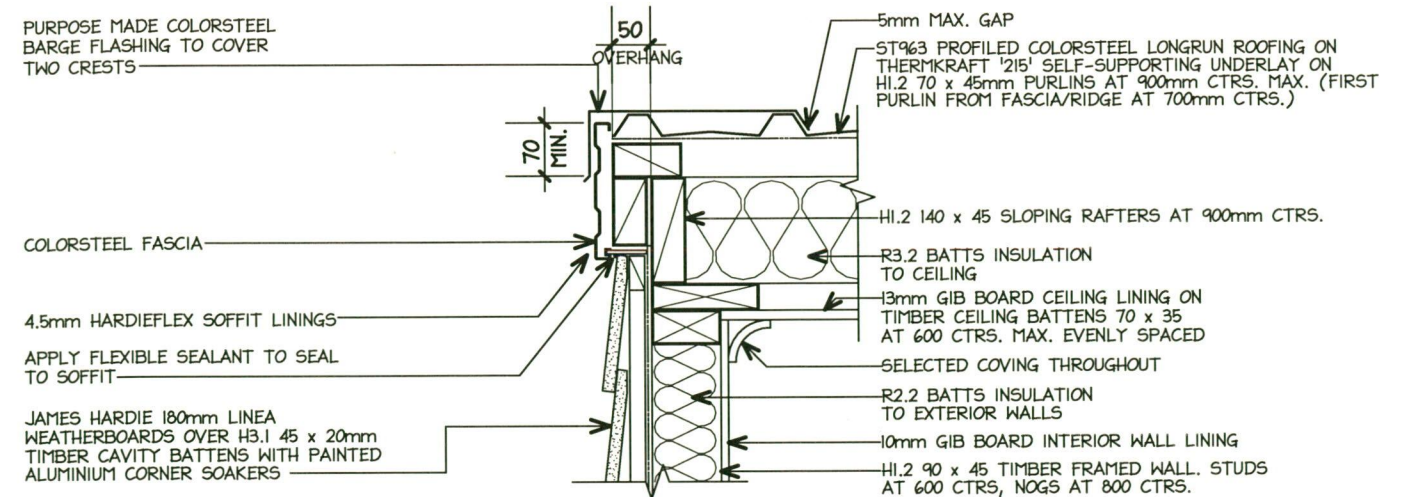

3 TYPICAL LINEA WEATHERBOARD BARGE/GABLE DETAIL
scale 1:10

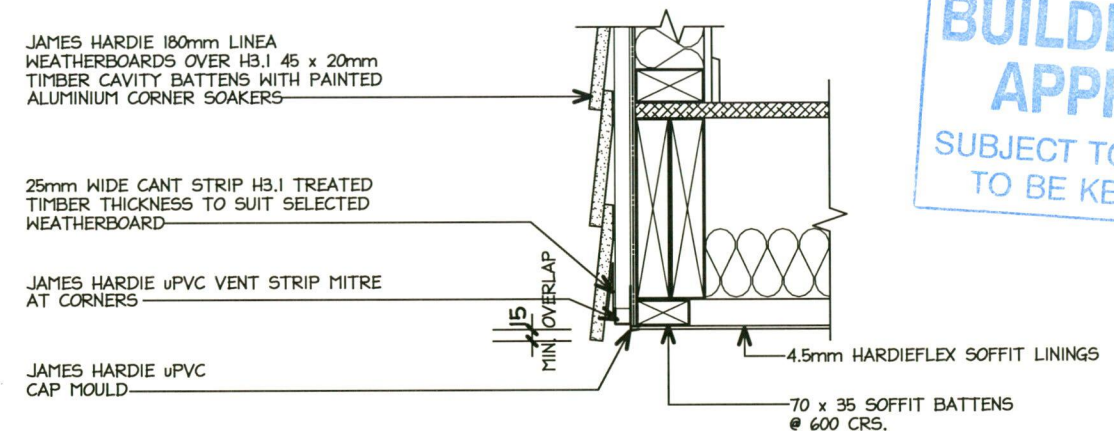


4 TYPICAL HARDIES LINEA W/B SOFFIT EDGE DETAIL
scale 1:10

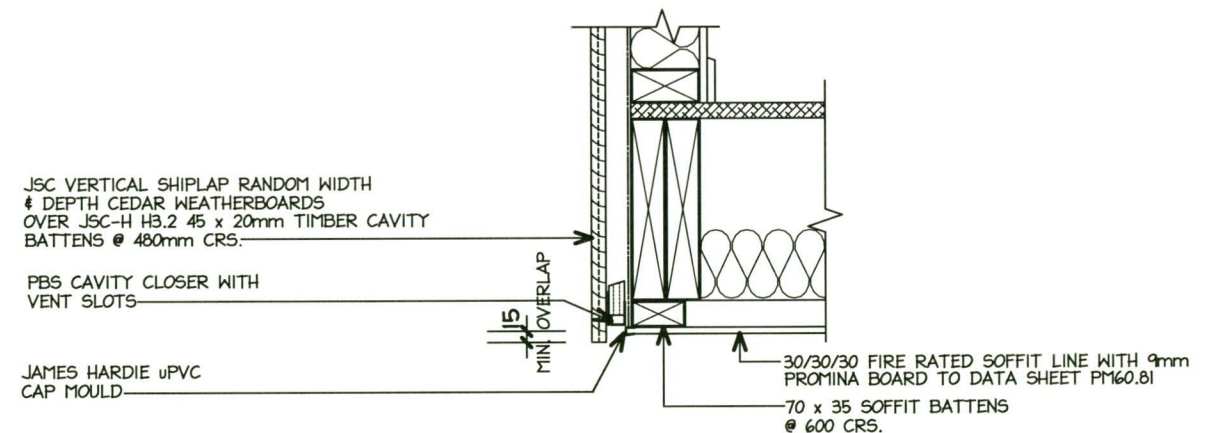


5 JSC VERTICAL SHIPLAP W/B SOFFIT EDGE DETAIL
scale 1:10

HAMILTON CITY COUNCIL
BUILDING UNIT
APPROVED
SUBJECT TO CONDITIONS
TO BE KEPT ON SITE

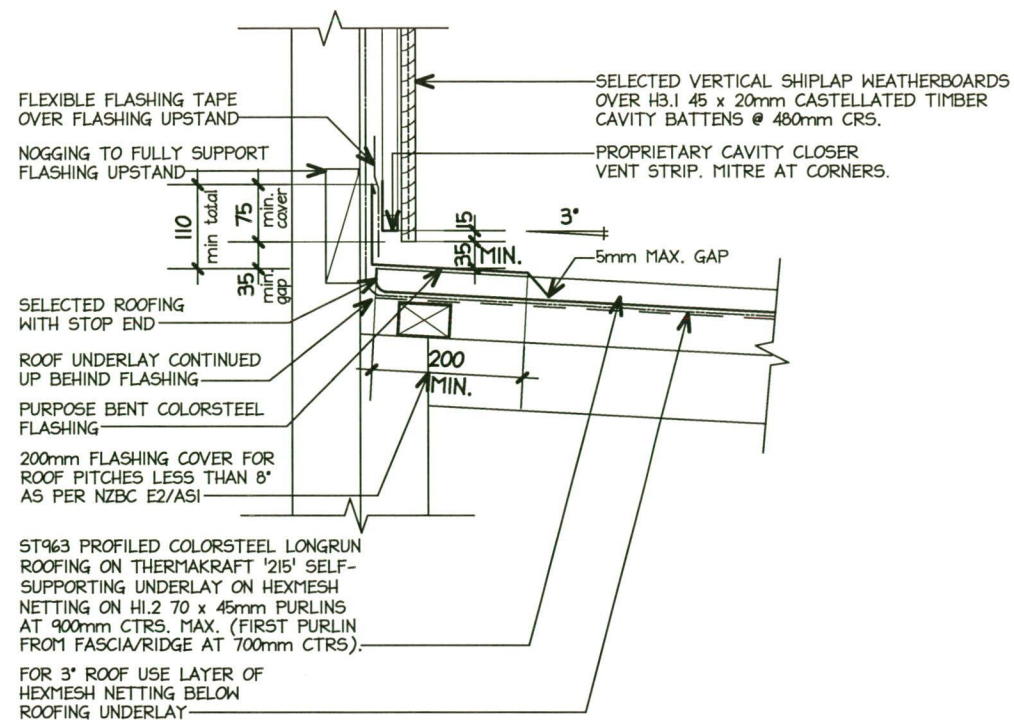


1
-
TYPICAL VERTICAL SHIPLAP RAKING FLASHING DETAIL
scale 1:10

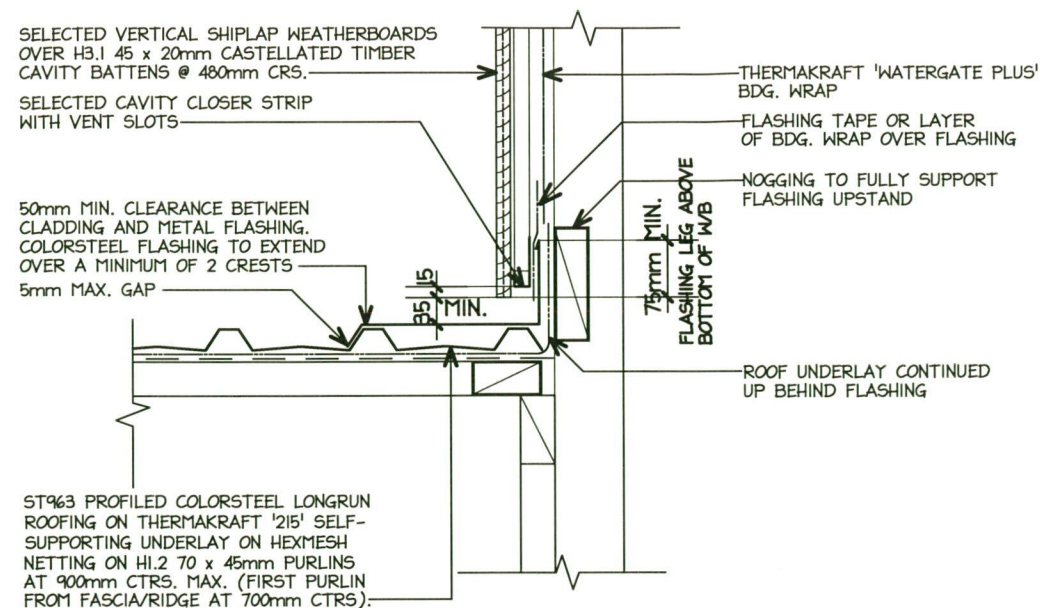


2
-
TYPICAL VERTICAL SHIPLAP WEATHERBOARD PARALLEL APRON FLASHING DETAIL
scale 1:10


HAMILTON CITY COUNCIL
**BUILDING UNIT
APPROVED**
SUBJECT TO CONDITIONS
TO BE KEPT ON SITE

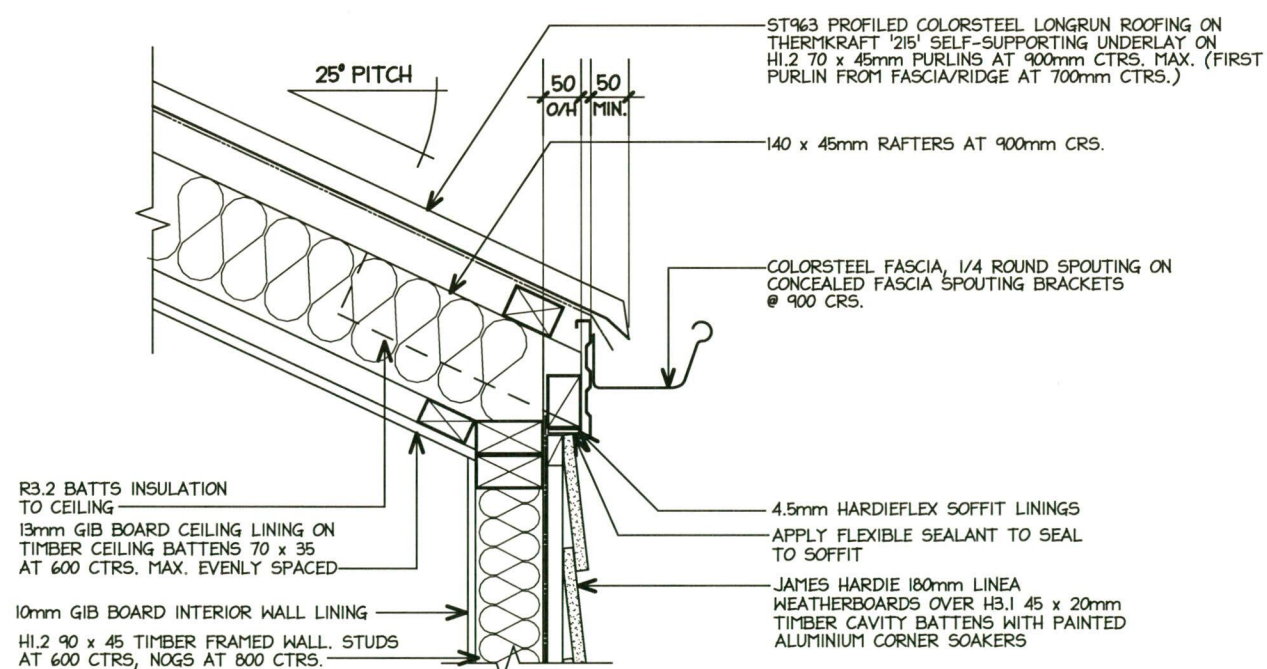


3
-
TYPICAL LINEA W/B COVERED EAVE DETAIL
scale 1:10

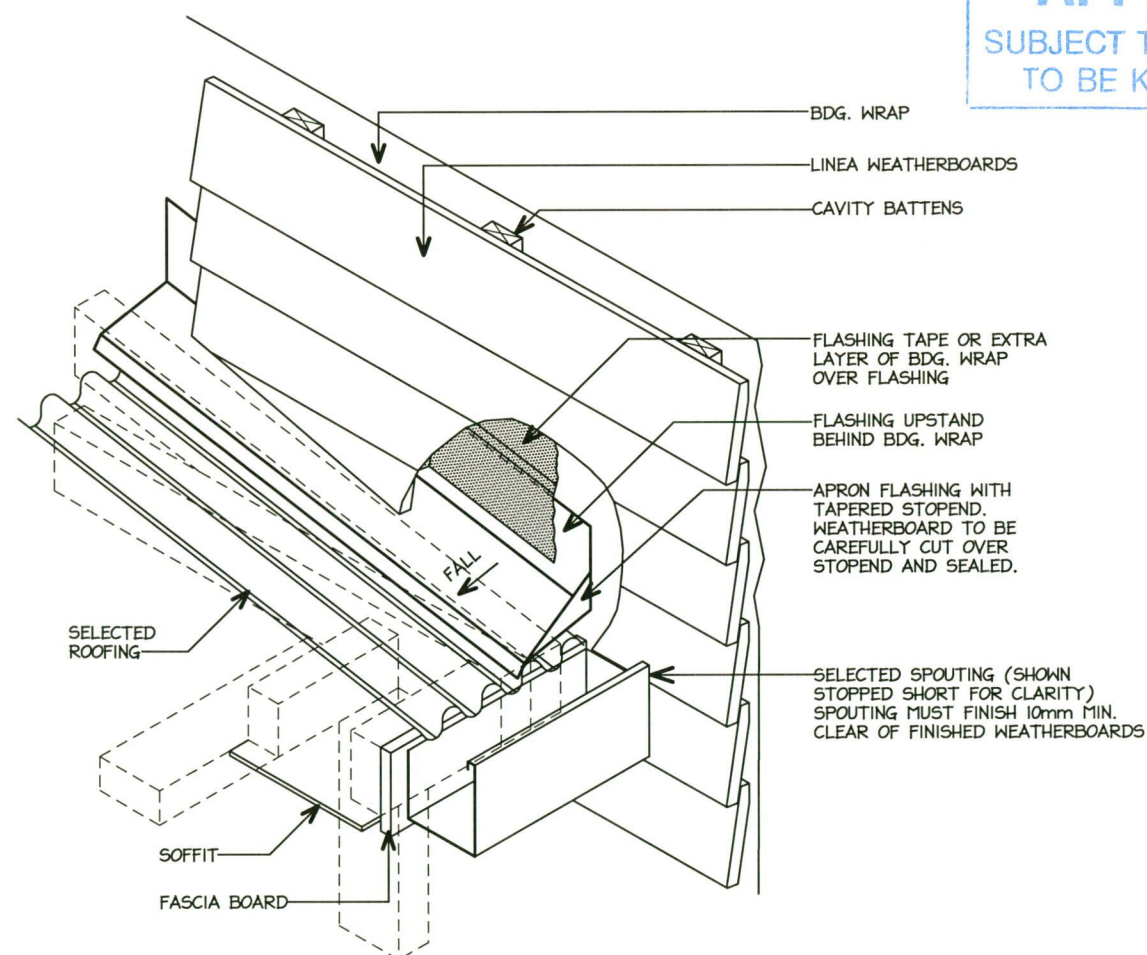


4
-
TYPICAL JUNCTION BETWEEN WEATHERBOARD & FASCIA BOARD
N.T.S

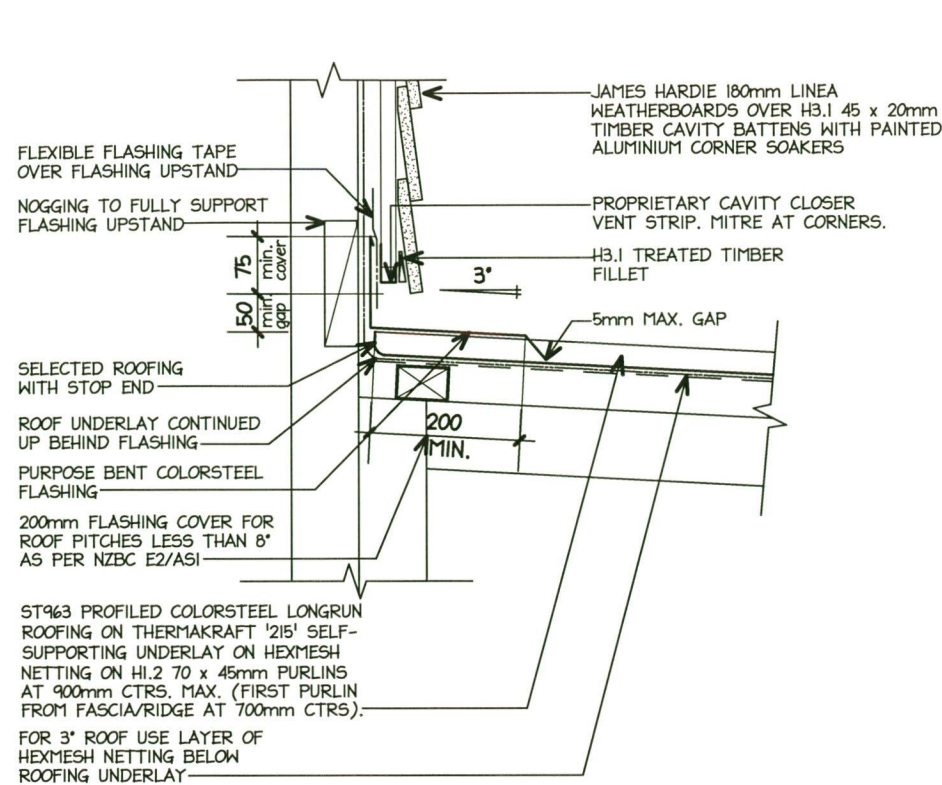

1
-
TYPICAL LINEA WEATHERBOARD RAKING FLASHING DETAIL
scale 1:10

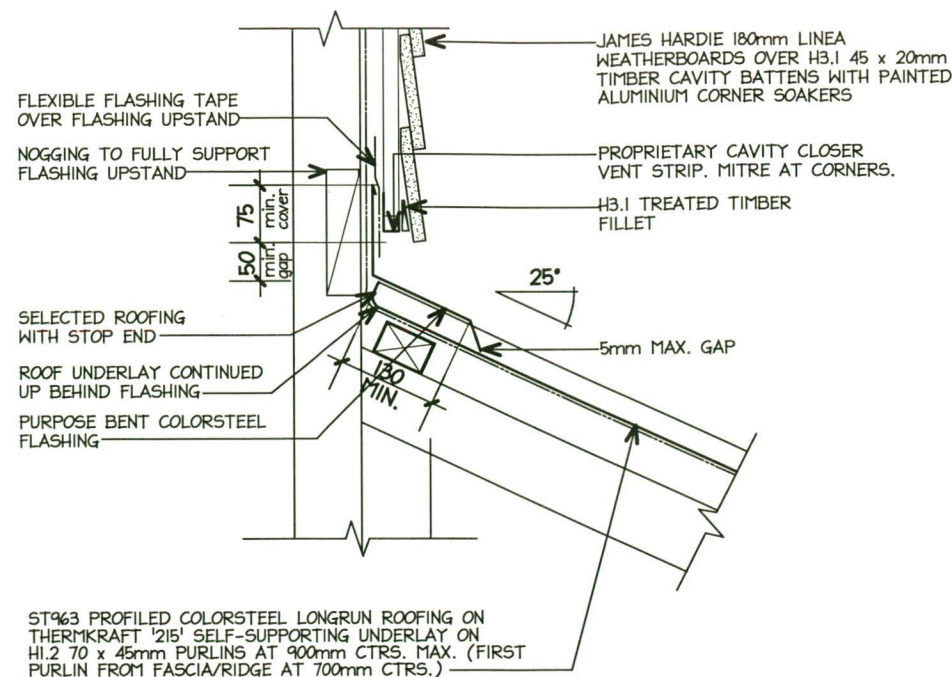


2
-
TYPICAL LINEA WEATHERBOARD RAKING FLASHING DETAIL
scale 1:10

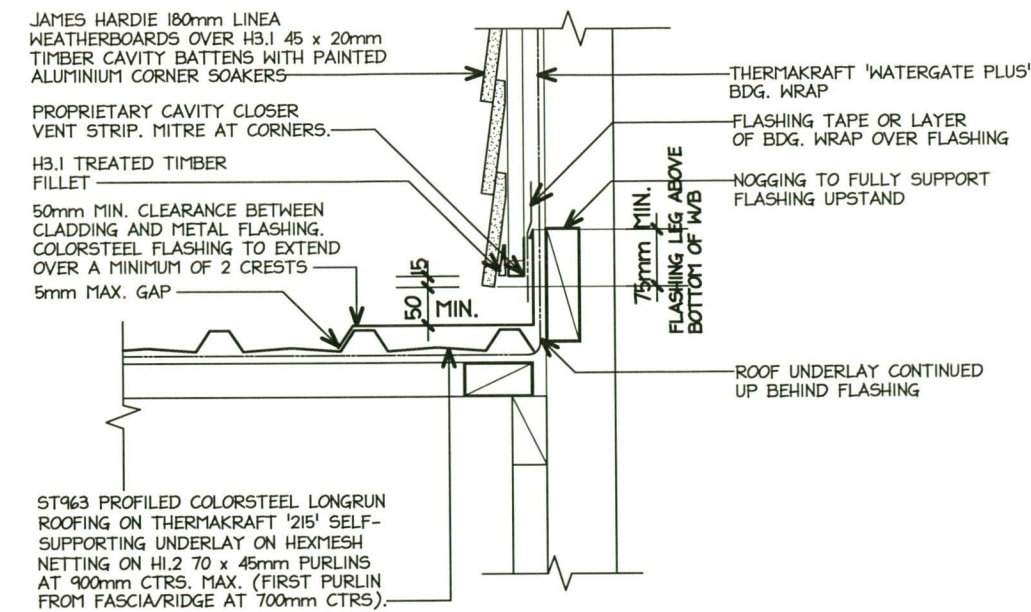


3
-
TYPICAL LINEA WEATHERBOARD PARALLEL APRON FLASHING DETAIL
scale 1:10


HAMILTON CITY COUNCIL
BUILDING UNIT
APPROVED
SUBJECT TO CONDITIONS
TO BE KEPT ON SITE

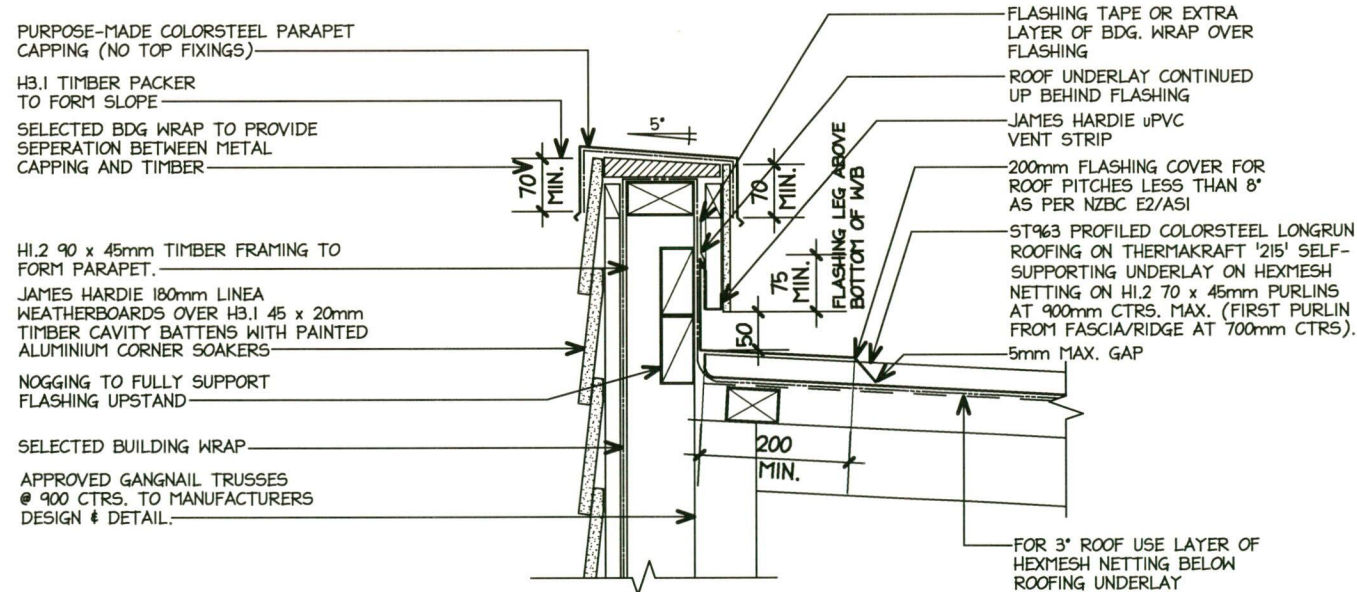


4
-
TYPICAL LINEA WEATHERBOARD RAKING APRON PARAPET DETAIL
scale 1:10

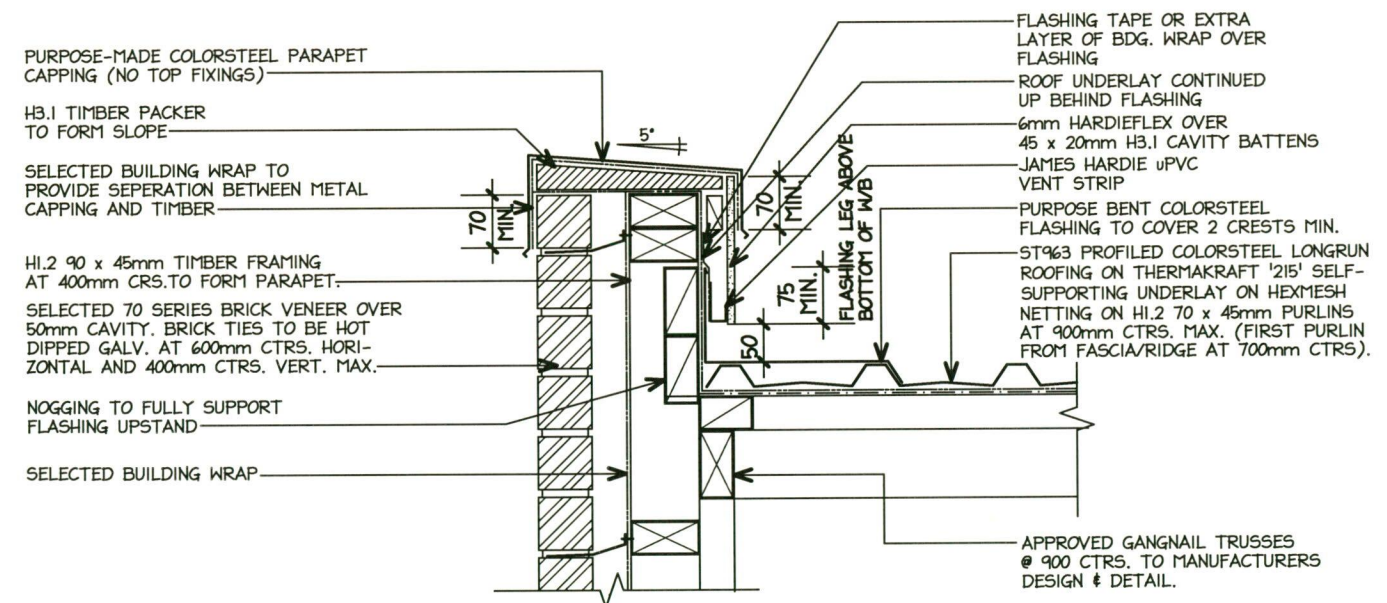


5
-
TYPICAL BRICK VENEER PARAPET DETAIL
scale 1:10

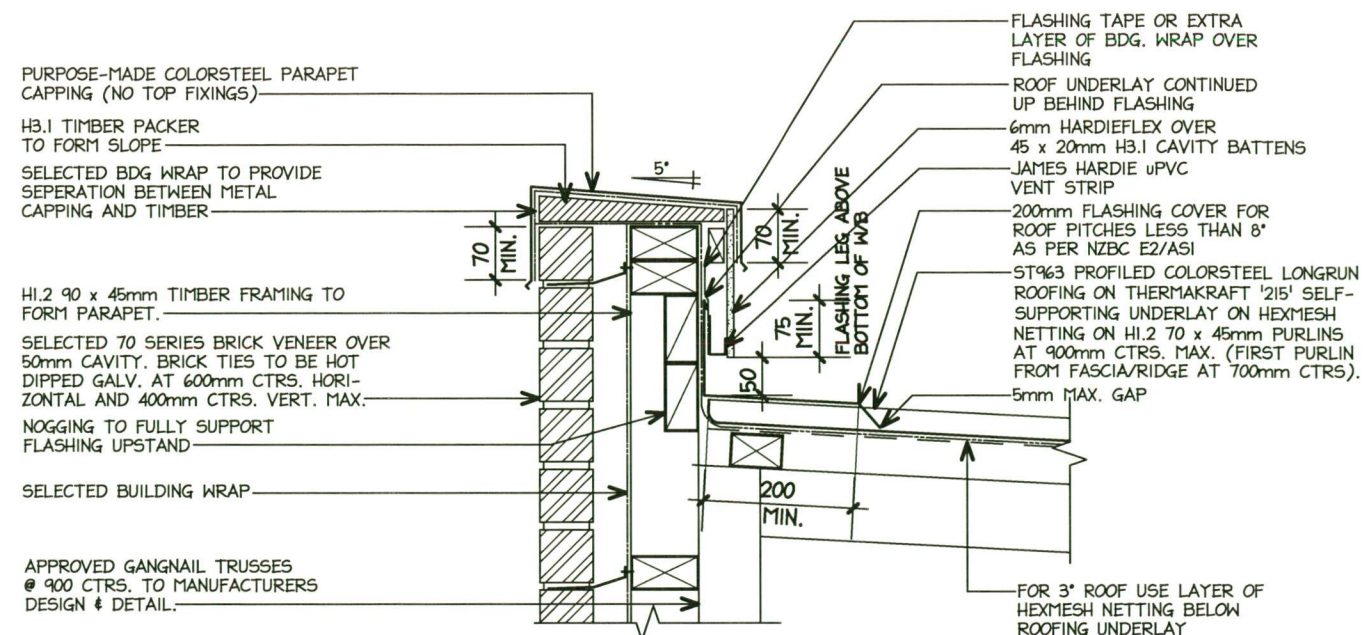


1
-
TYPICAL BRICK VENEER RAKING APRON PARAPET DETAIL
scale 1:10

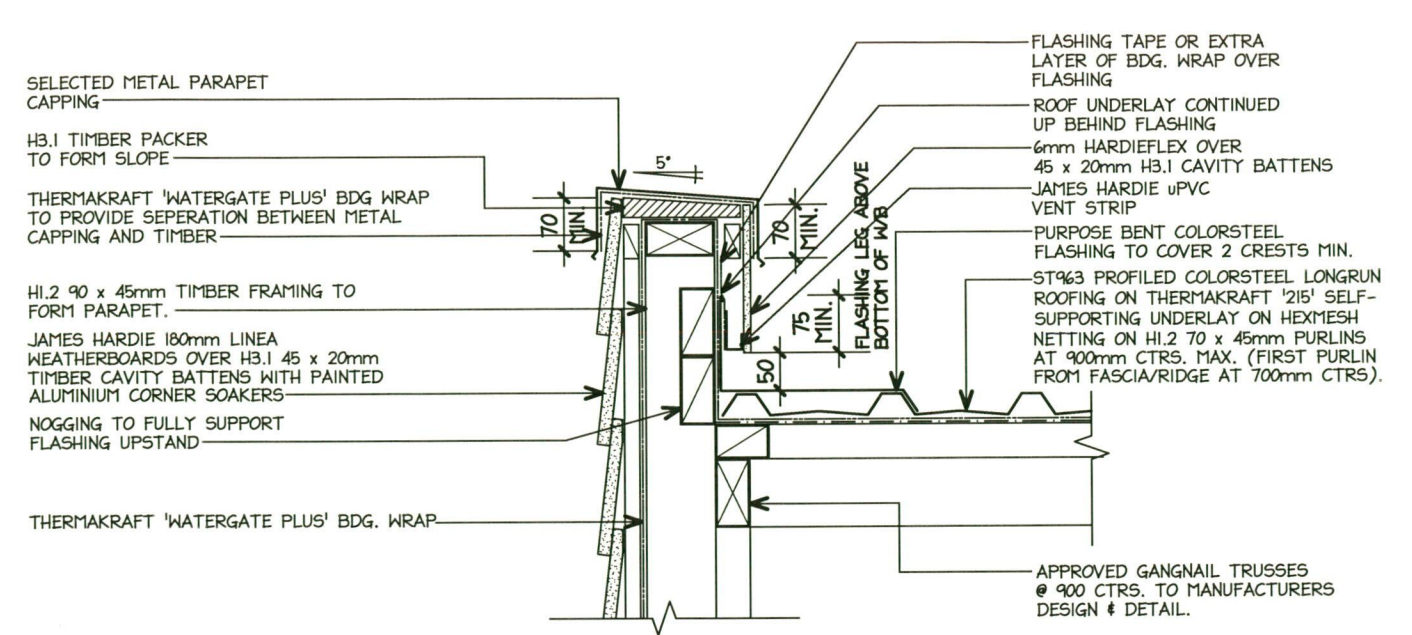

2
-
TYPICAL LINEA WEATHERBOARD PARAPET DETAIL
scale 1:10

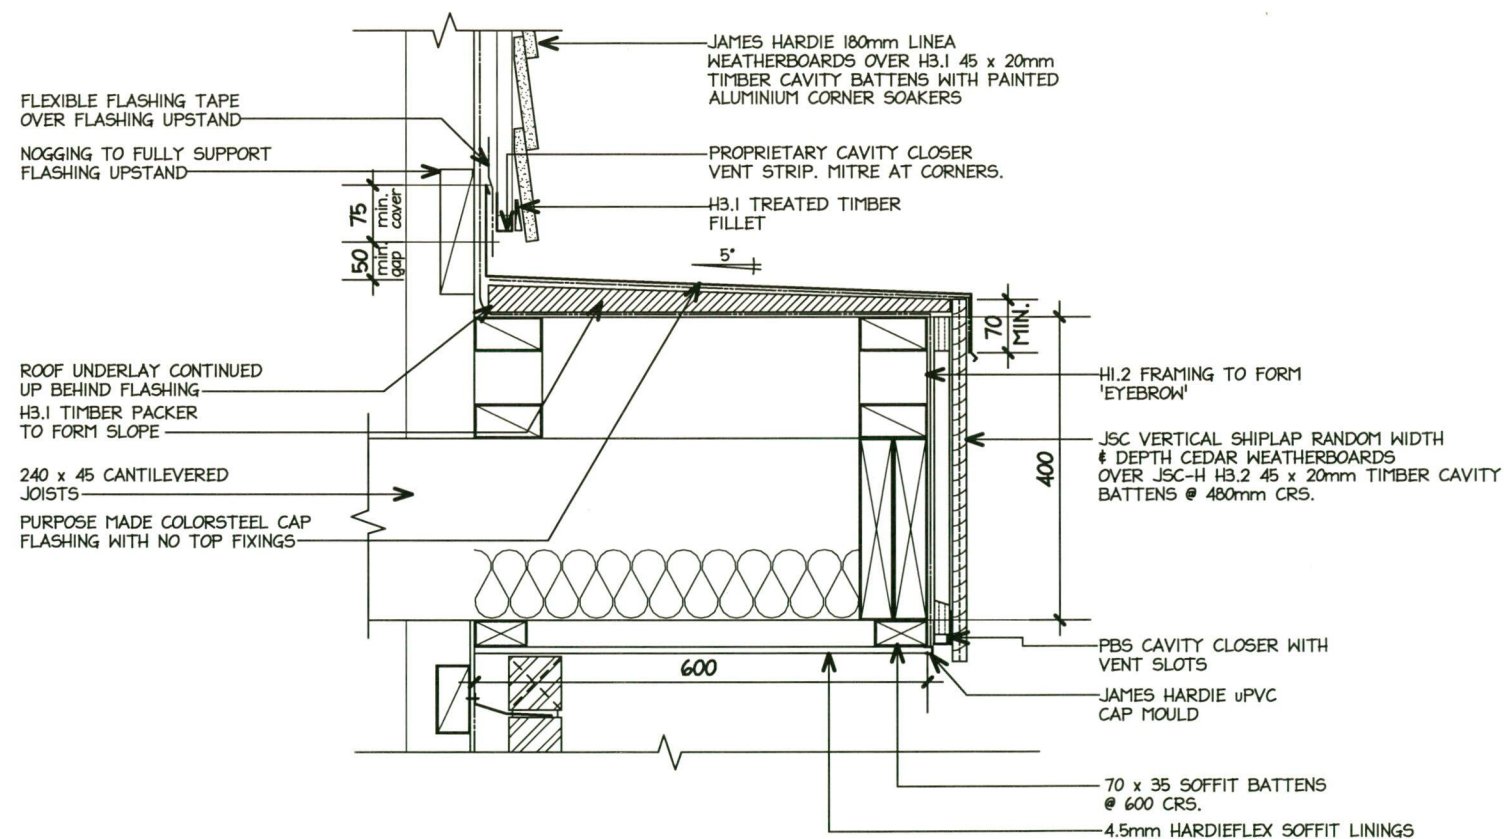


3
-
VERTICAL CEDAR WEATHERBOARD EYEBROW DETAIL
scale 1:10

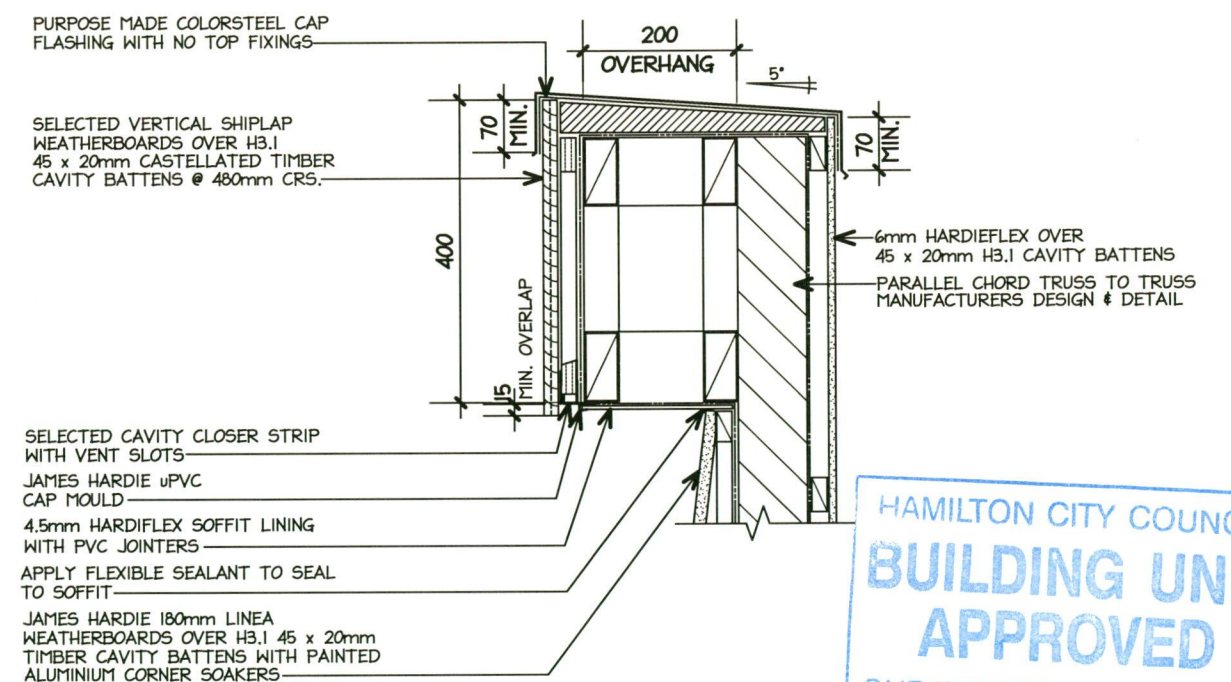


4
-
FRAMED PARAPET EDGE DETAIL
scale 1:10


HAMILTON CITY COUNCIL
BUILDING UNIT
APPROVED
SUBJECT TO CONDITIONS
TO BE KEPT ON SITE

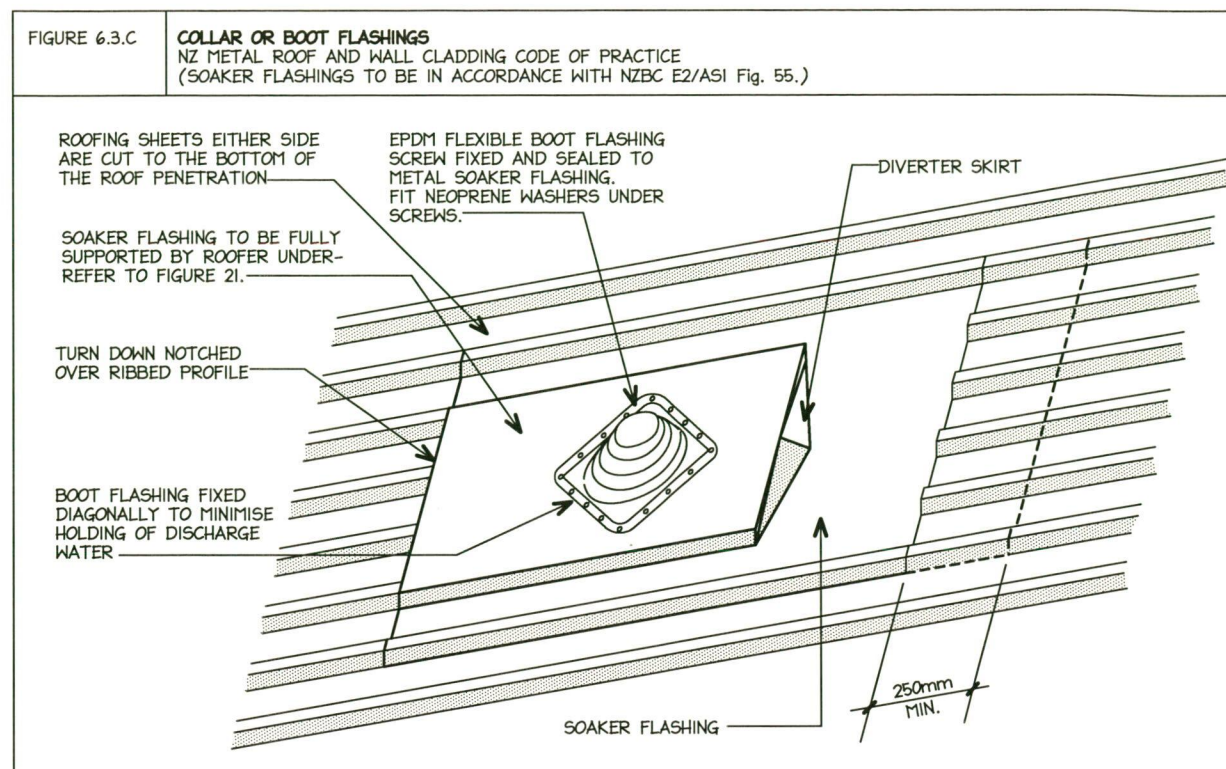


1
-
TYPICAL CIRCULAR DUCT ROOF FLASHING DETAIL (FOR LOW PITCHED ROOFS)
N.T.S

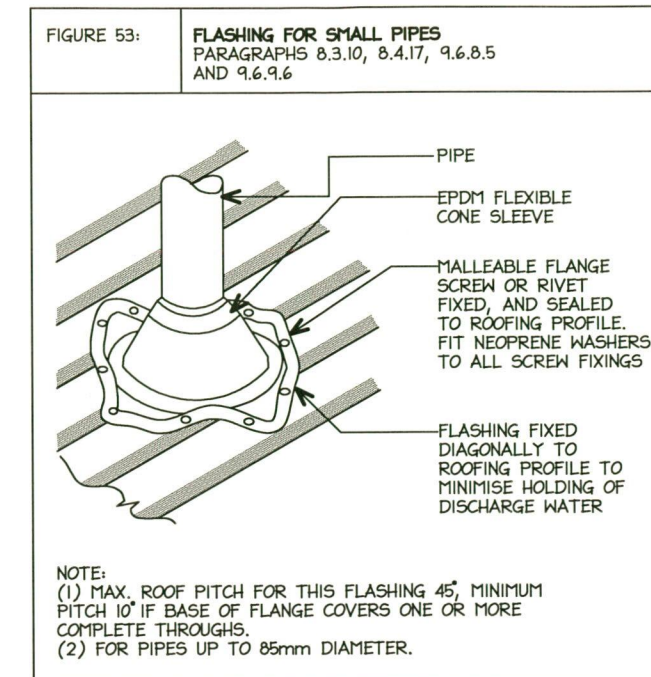

2
-
FLASHING FOR SMALL PIPES DETAIL
ROOF ABOVE 10°
N.T.S

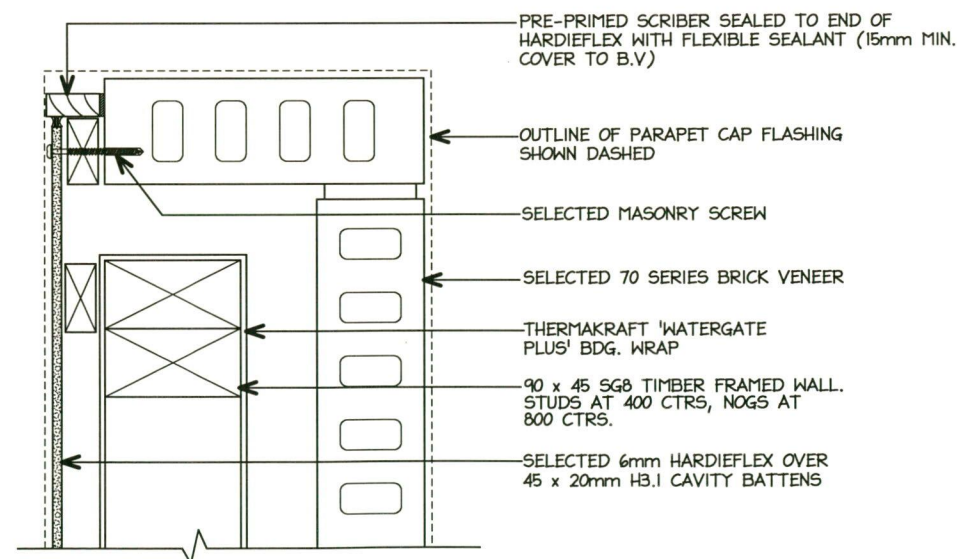


3
-
TYPICAL PARAPET CLADDING JUNCTION DETAIL
scale 1:5

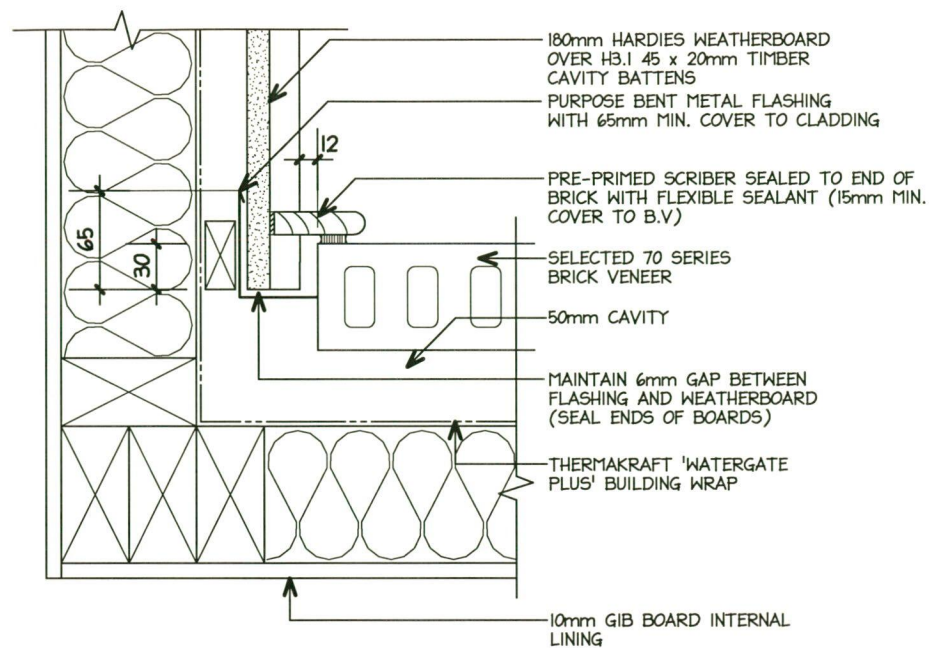


TYPICAL HARDIES LINEA TO BRICK VENEER INTERNAL CORNER JUNCTION DETAIL

scale 1:5

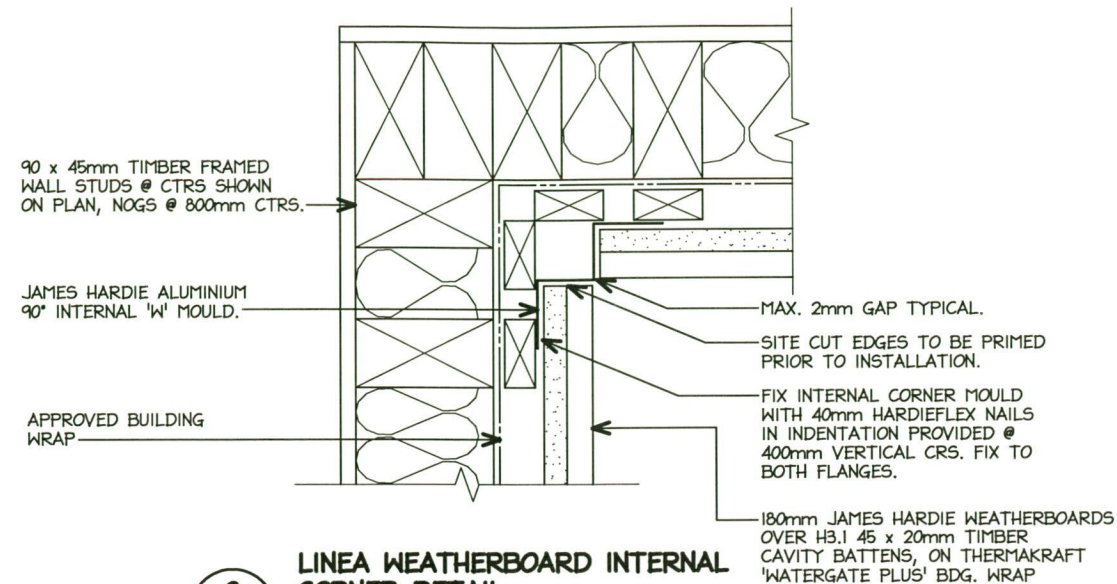


LINEA WEATHERBOARD INTERNAL CORNER DETAIL

scale 1:5

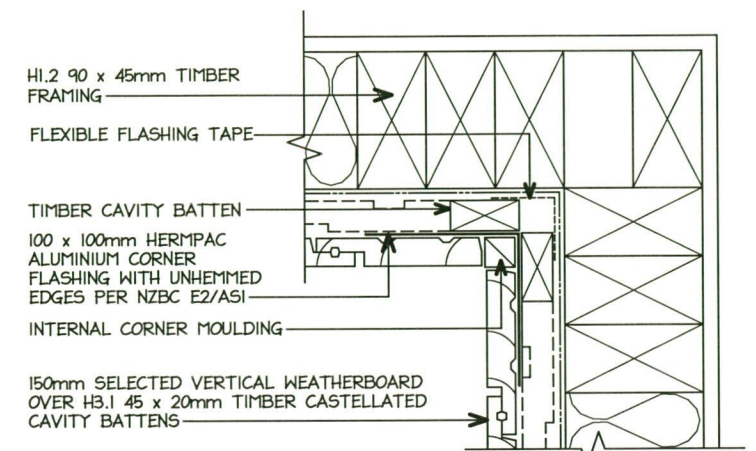


TYPICAL VERTICAL SHIPLAP W/B INTERNAL CORNER CAVITY DETAIL

scale 1:5

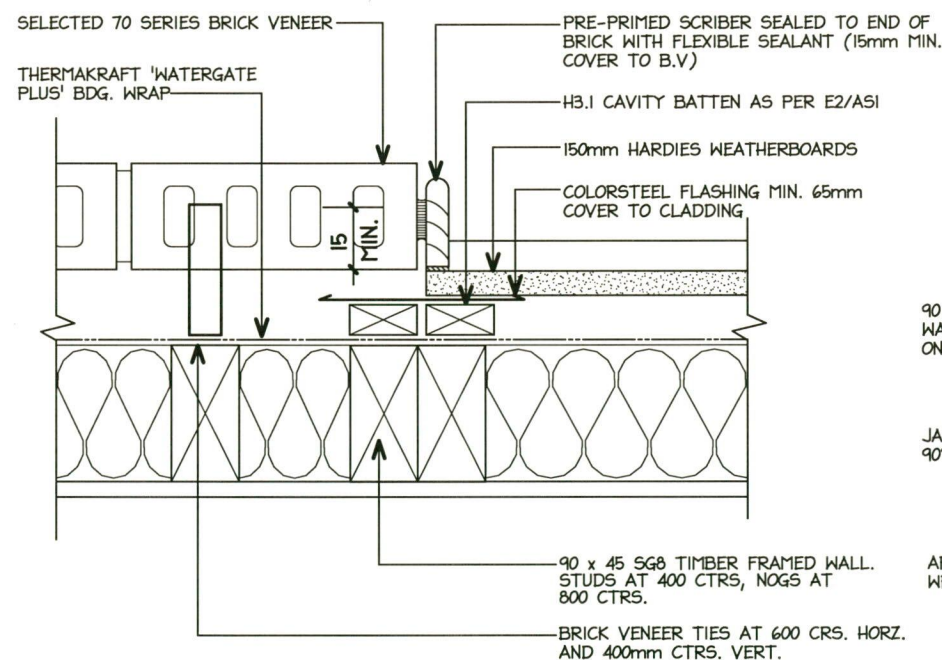


TYPICAL VERTICAL JUNCTION DETAIL WITH BRICK VENEER AND LINEA W/B

scale 1:5

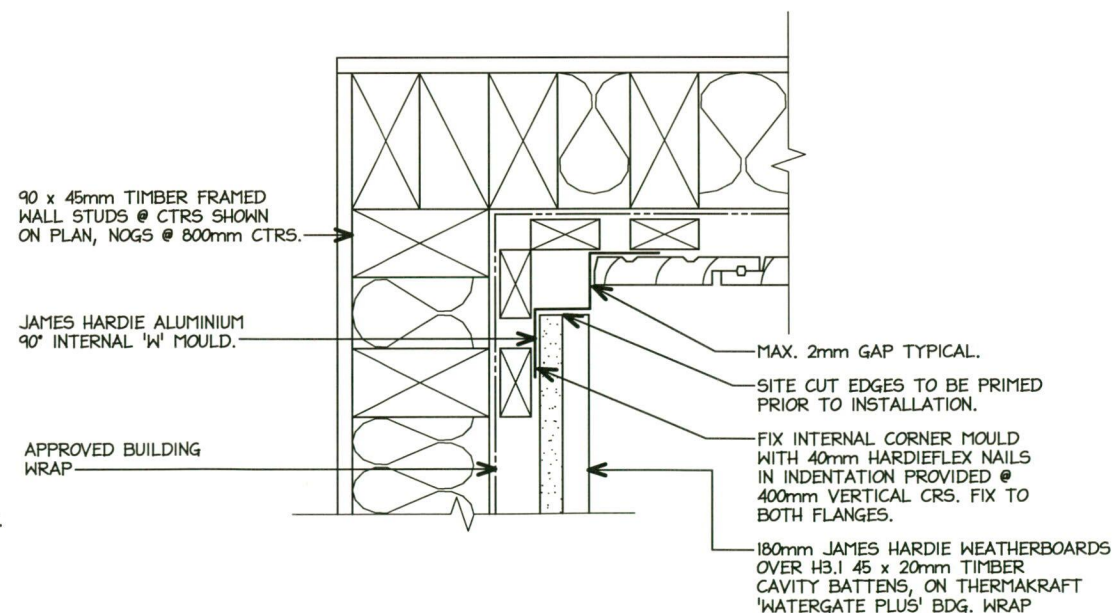

LINEA WEATHERBOARD TO VERTICAL SHIPLAP W/B INTERNAL CORNER DETAIL


scale 1:5

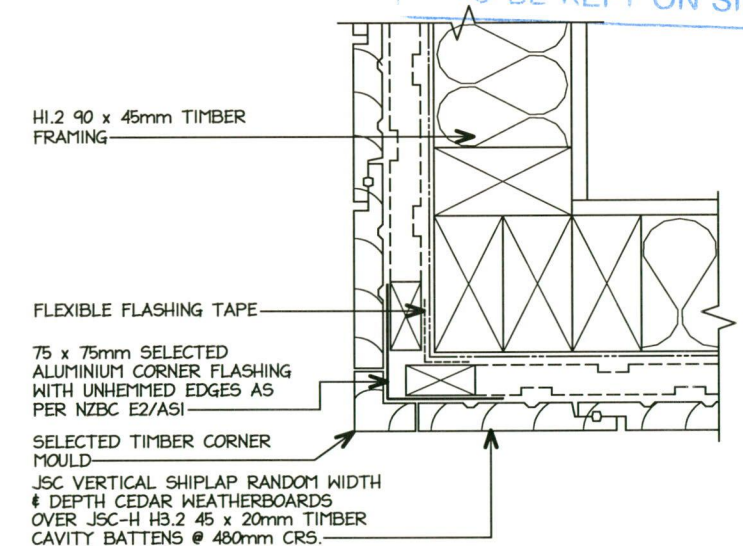


TYPICAL VERTICAL SHIPLAP W/B EXTERNAL CORNER CAVITY DETAIL

scale 1:5


HAMILTON CITY COUNCIL
BUILDING UNIT APPROVED
SUBJECT TO CONDITIONS
TO BE KEPT ON SITE

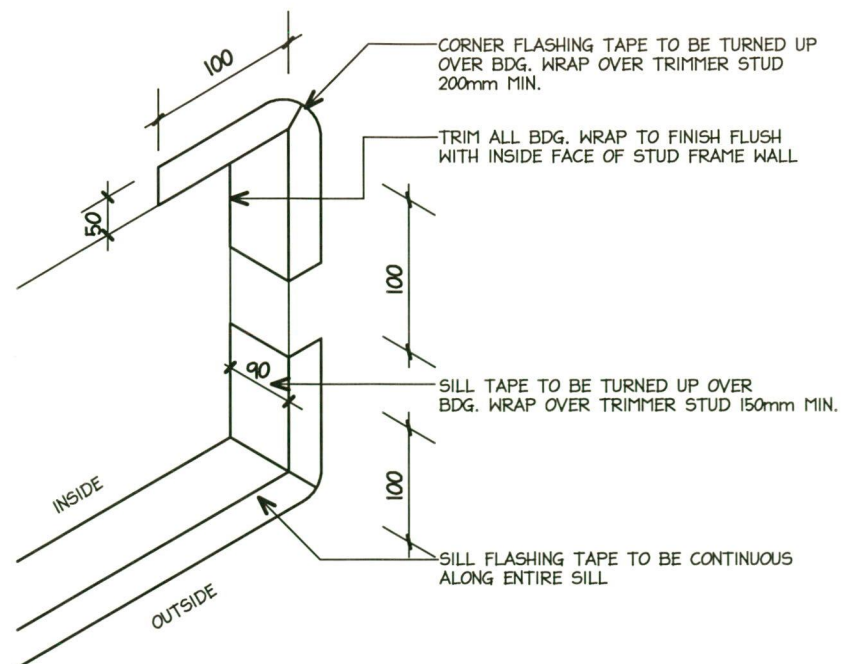


1 SILL TAPE FLASHING
- N.T.S

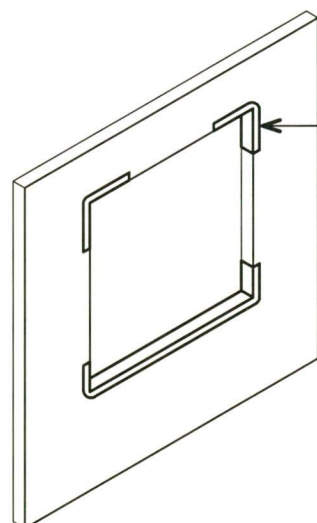


2 SILL TAPE LOCATION TO WINDOW OPENING
- N.T.S

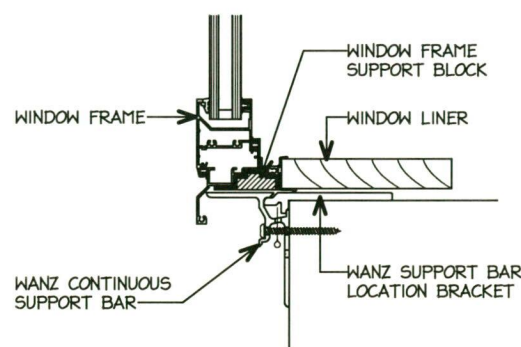


3 TYPICAL SILL WITH SUPPORT BAR
- N.T.S

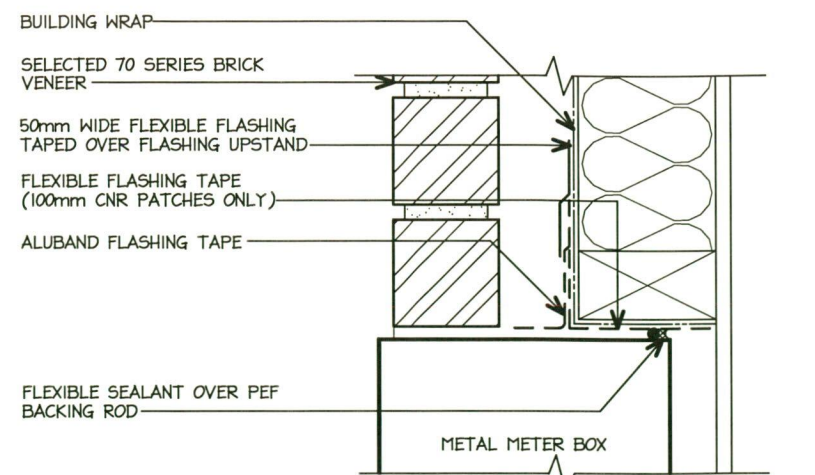

4 TYPICAL BRICK VENEER METER BOX HEAD DETAIL
- scale 1:5

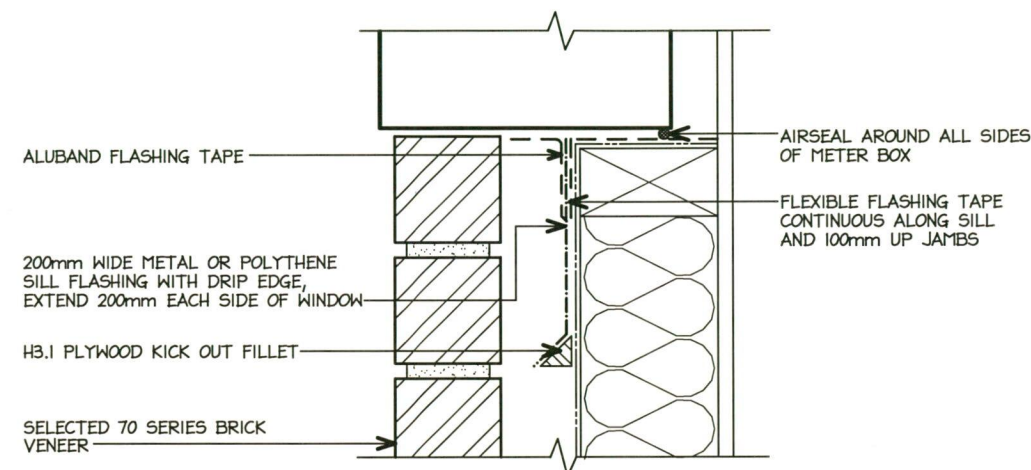


5 TYPICAL BRICK VENEER METER BOX SILL DETAIL
- scale 1:5

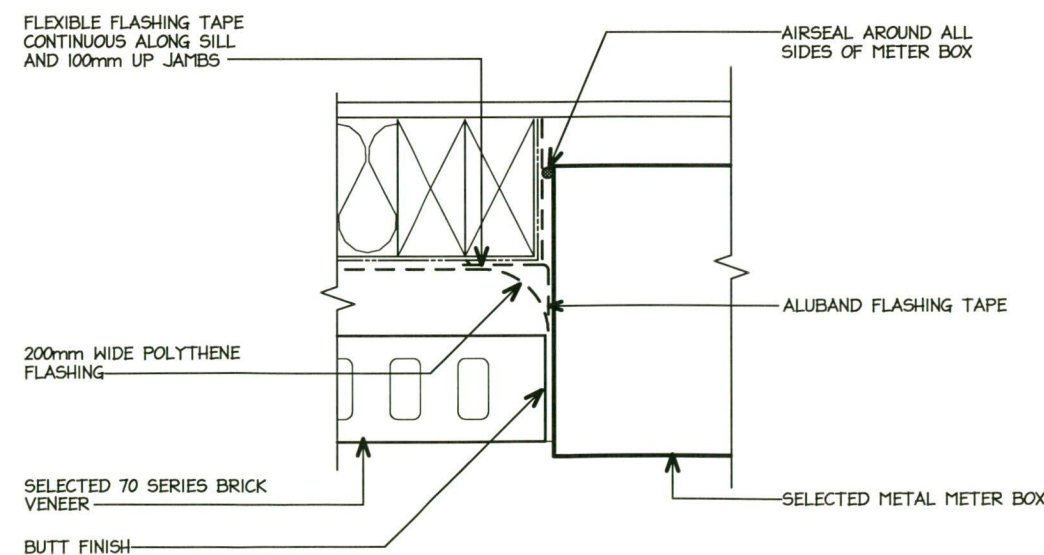


6 TYPICAL BRICK VENEER METER BOX JAMB DETAIL
- scale 1:5

HAMILTON CITY COUNCIL
BUILDING UNIT
APPROVED
SUBJECT TO CONDITIONS
TO BE KEPT ON SITE

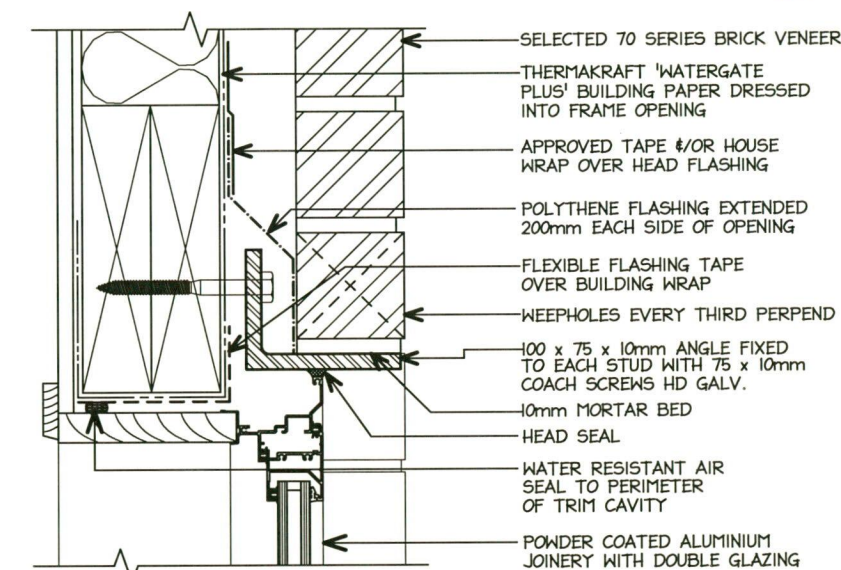


7 CORNER BRICK VENEER WINDOW HEAD WITH BRICK VENEER ABOVE
- scale 1:5


ALL DETAILS NOT SHOWN ARE TO BE INSTALLED TO MANUFACTURERS INSTRUCTIONS & SHALL COMPLY WITH THE RELEVANT BUILDING CODE

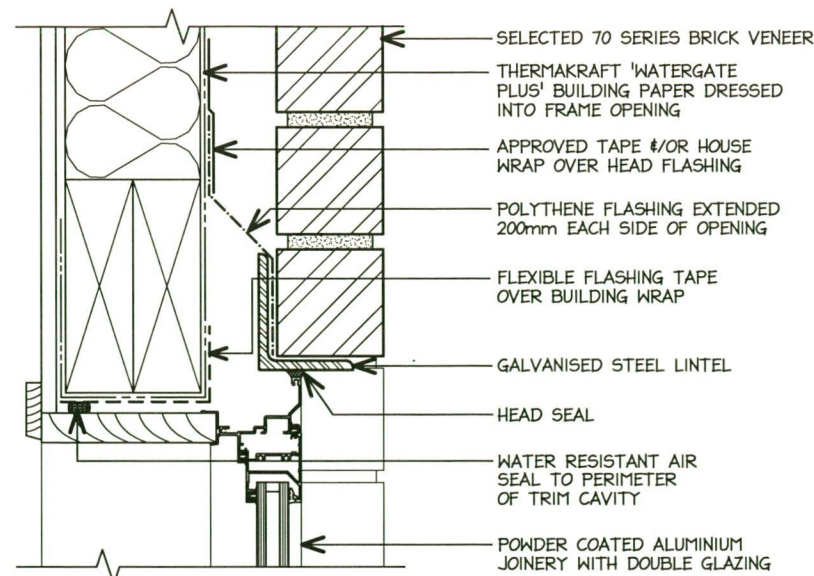


1
-
TYPICAL BRICK VENEER WINDOW HEAD WITH BRICK VENEER ABOVE
scale 1:5

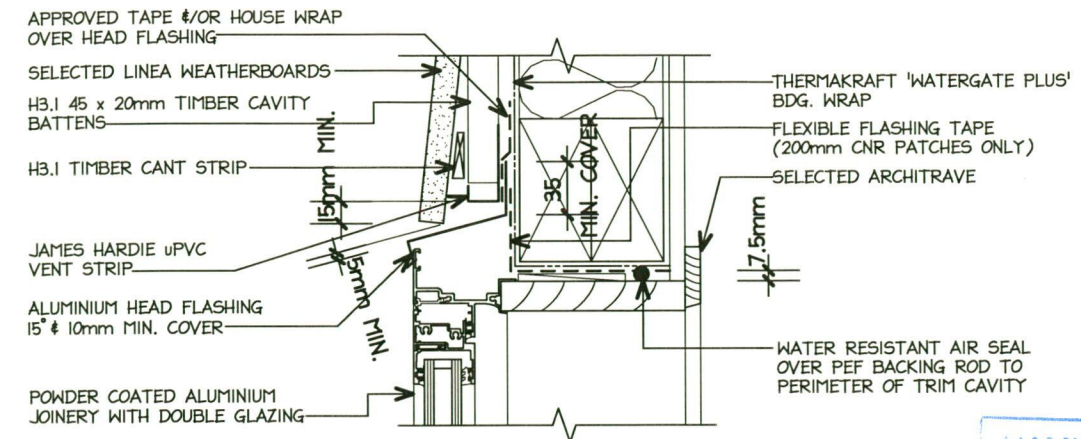


4
-
TYPICAL LINEA W/B WINDOW HEAD DETAIL
scale 1:5

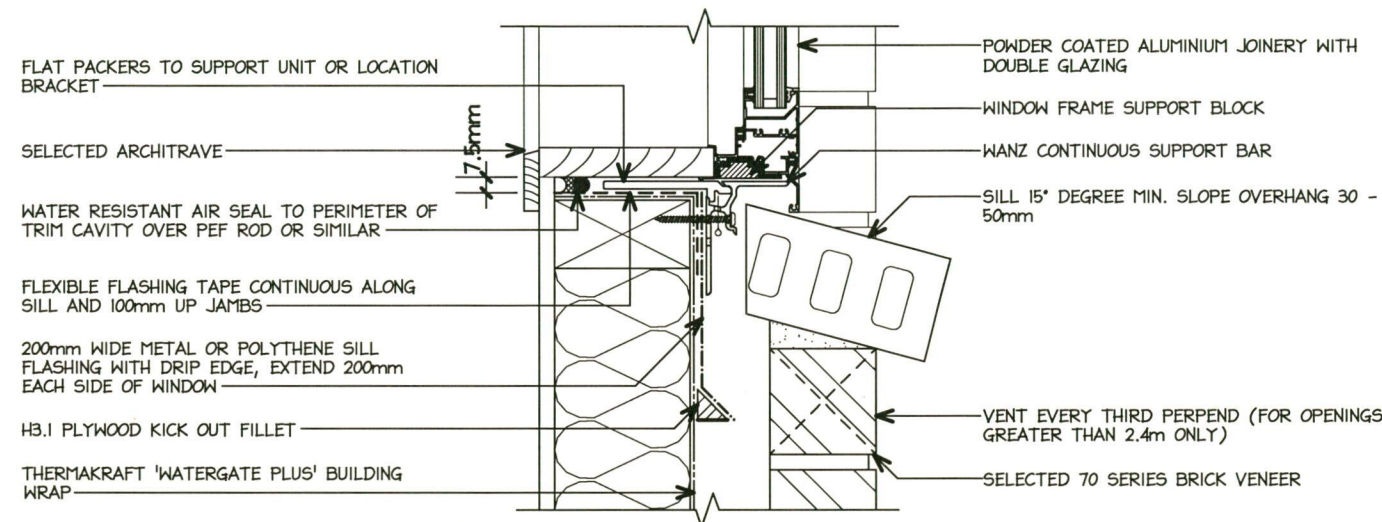


2
-
TYPICAL BRICK VENEER WINDOW SILL
scale 1:5

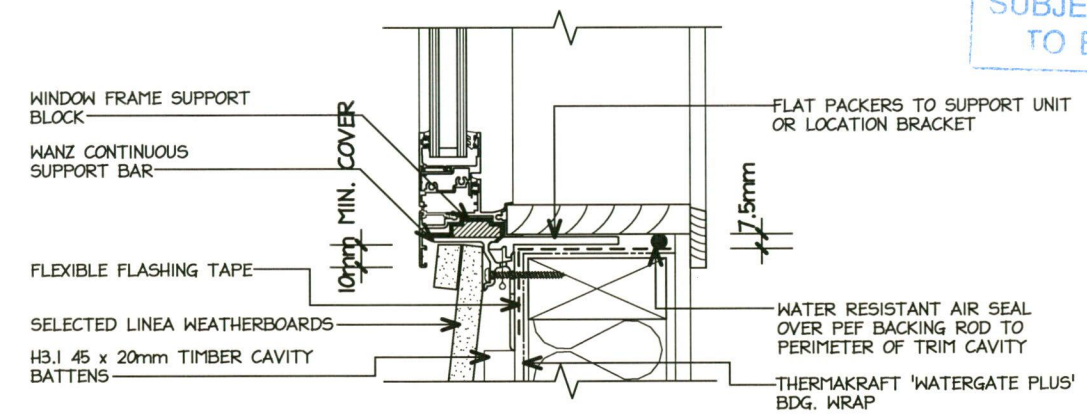

5
-
TYPICAL LINEA W/B WINDOW SILL DETAIL
scale 1:5

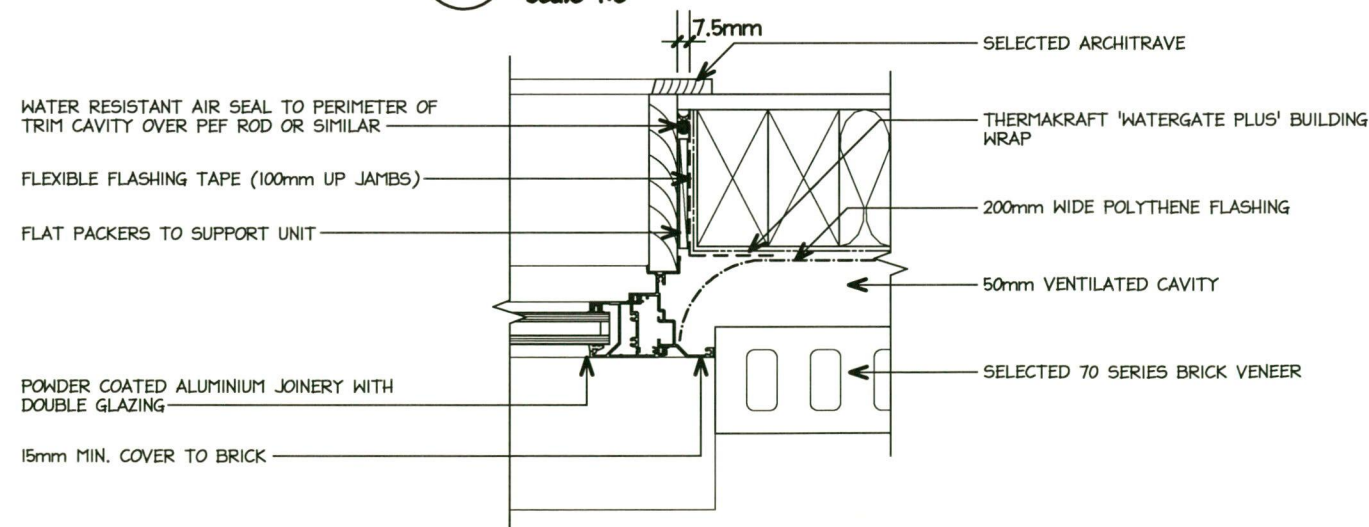


3
-
TYPICAL BRICK VENEER WINDOW JAMB
scale 1:5

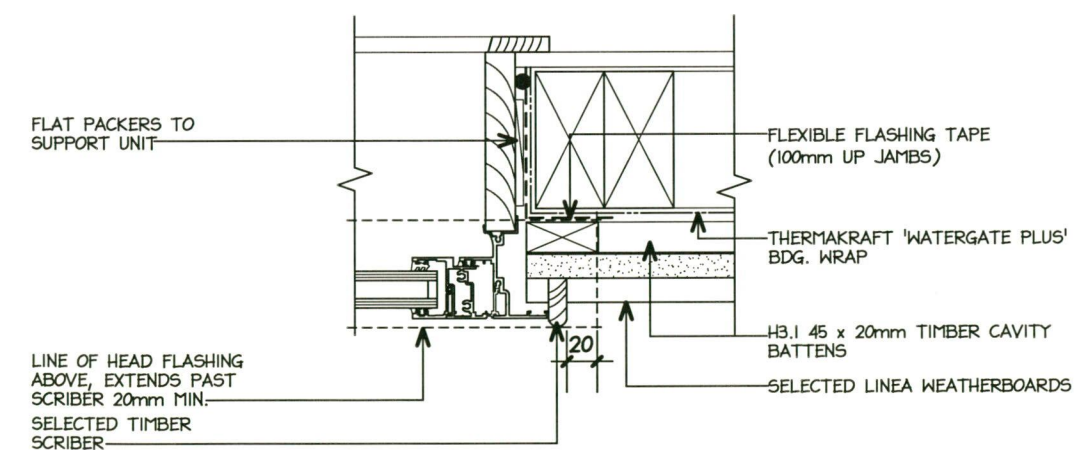


6
-
TYPICAL LINEA W/B WINDOW JAMB DETAIL
scale 1:5

HAMILTON CITY COUNCIL
**BUILDING UNIT
APPROVED**
SUBJECT TO CONDITIONS
TO BE KEPT ON SITE


NOTE:
WHERE IMPACT NOISE FROM PIPES
IS AN ISSUE, FAX ALL PIPES ON
RESILIENT BRACKETS.

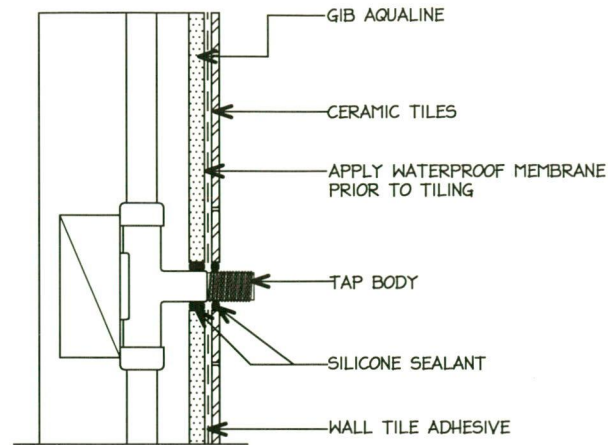


1 PIPE PENETRATION DETAIL
scale 1:5

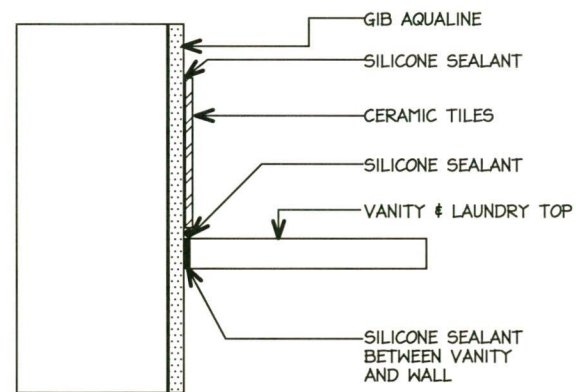

2 VANITY & LAUNDRY TOP
scale 1:5

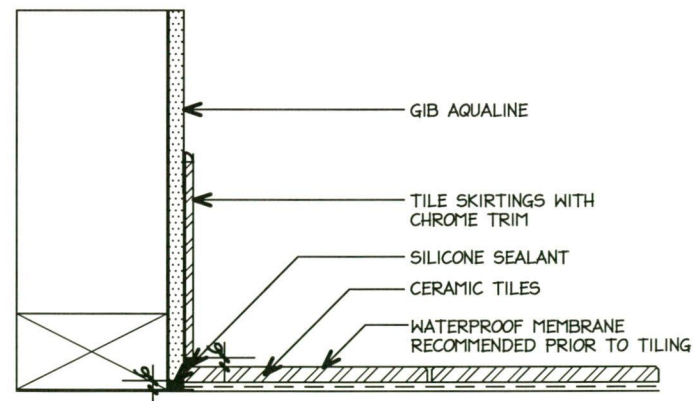

3 WALL TO FLOOR JUNCTION
scale 1:5

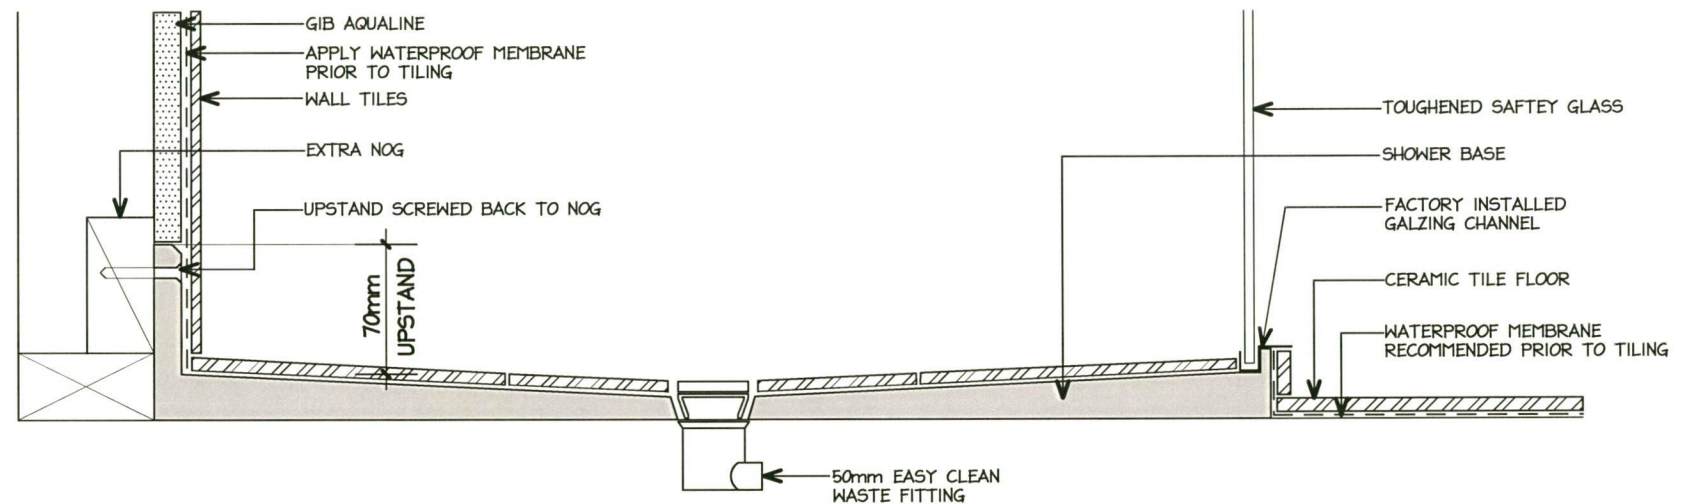

4 ATLANTIS 'EASY TILE' SHOWER BASE SYSTEM
REFER TO MANUFACTURERS SPECIFICATIONS
& DETAILS



REFER TO FIXING SCHEDULE FOR REQUIRED CONNECTION BETWEEN PURLINS & TRUSSES

REFER TO FIXING SCHEDULE FOR REQUIRED CONNECTION BETWEEN TRUSS & TOP PLATE

25 x 1mm STRAP WITH 6/30 x 2.5mm NAILS ON ONE SIDE ONLY INTO BOTH LINTEL & STUD (OR A 7.5kN CONNECTION)

FIX STUDS TOGETHER WITH 2/100 x 3.75mm NAILS AT 600 CTRS. WITH 2/100 x 3.75mm IMMEDIATELY UNDER THE LINTEL

DOUBLING STUD TO BE CONTINUOUS BETWEEN THE BOTTOM PLATE & UNDERSIDE OF THE LINTEL


TRIMMING STUD THICKNESS

25 x 1mm STRAP TAKEN UNDER PLATE & 150 UP EACH SIDE OF STUD, WITH 6/30 x 2.5mm NAILS INTO EACH SIDE OF STUD

DOWEL OR BOLT PLATE TO SLAB WITHIN 150mm OF STUD OF OPENING

SECURE EXTERNAL WALL BOTTOM PLATES WITH M12 ANCHORS AT 1200 CTRS. MAX. ALL EXTERNAL BOTTOM PLATES ON DPC. ALL BRACED WALLS TO HAVE M12 BOLT FIXINGS AT EACH END OF BRACE


1 TYPICAL FIXING DETAIL (A) FOR DOUBLING STUD
scale NTS

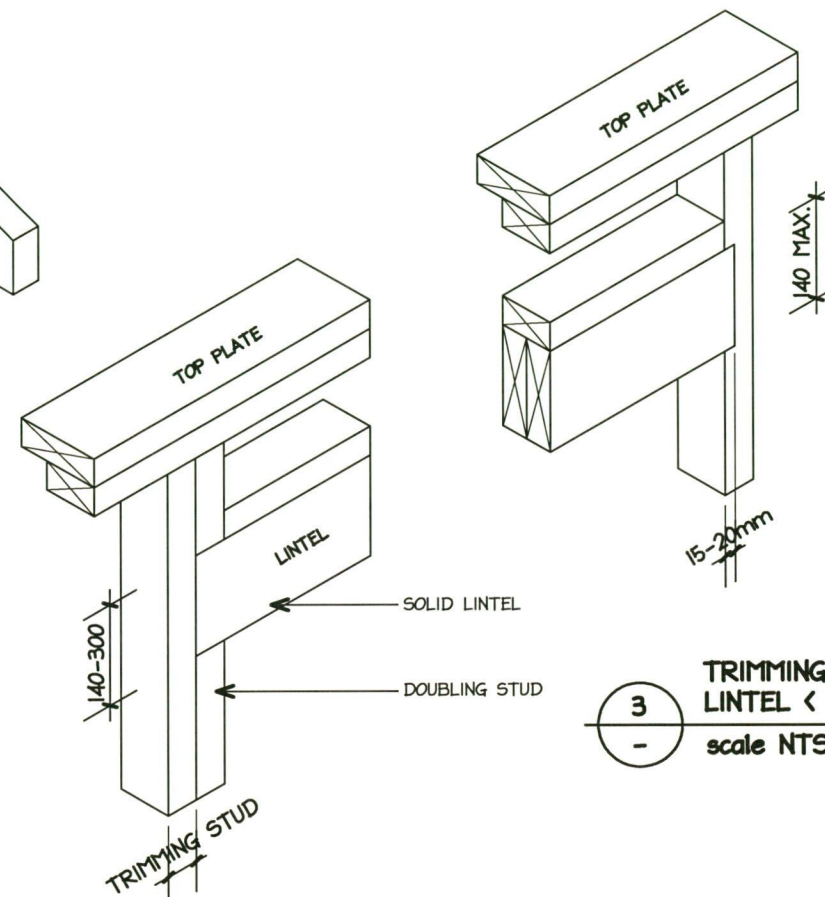

2 TRIMMING STUD DETAIL FOR LINTEL 150 - 290mm
scale NTS

25 x 1mm STRAP WITH 6/30 x 2.5mm NAILS INTO BOTH BLOCKING AND STUD, OR A 7.5 kN (TENSION) CONNECTION

3 TRIMMING STUD DETAIL FOR LINTEL < 140mm
scale NTS

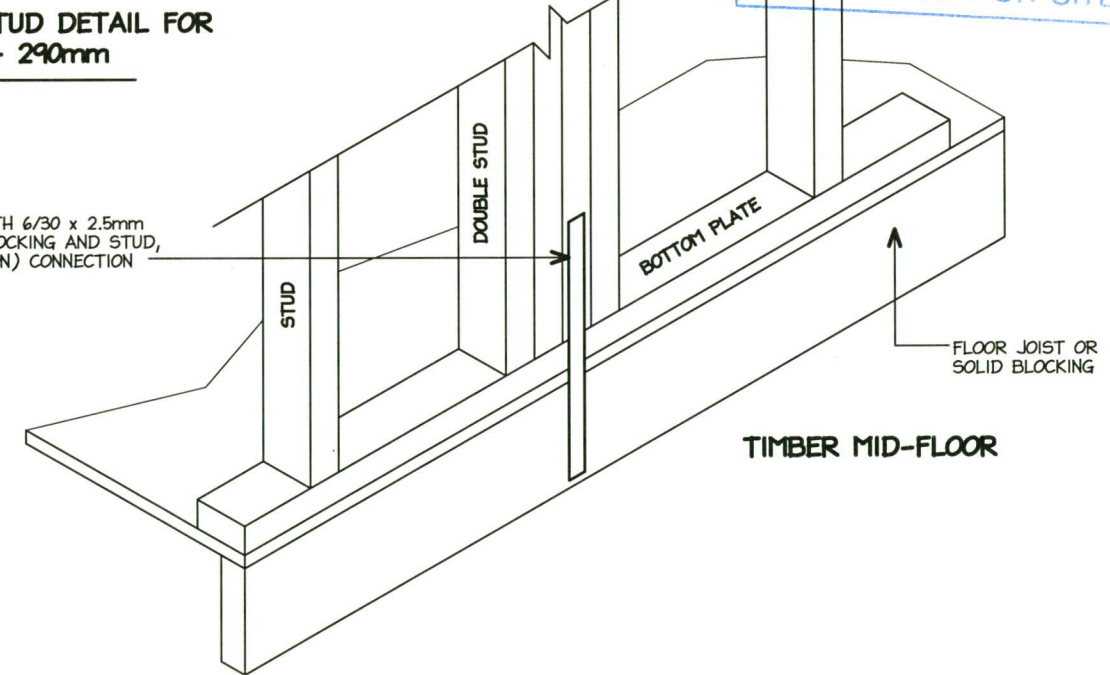

4 TYPICAL TIMBER MIDFLOOR FIXING DETAIL
scale NTS

FIXINGS SCHEDULE

WIND ZONE MEDIUM

PURLINS TO TRUSSES

70 x 45 PURLINS AT 900mm CTRS. MAX. SPANNING 900mm IN A MEDIUM WIND ZONE:
-2/10g SELF DRILLING SCREW, 80mm LONG

TRUSSES TO TOP PLATES

LIGHT ROOF, TRUSSES AT 900mm CTRS. IN A MEDIUM WIND ZONE. TRUSS LOAD SPAN UP TO 5m:
-2/90 x 3.75 SKEWED NAILS & 2 WIRE DOGS

TOP PLATE TO STUD FIXING

LIGHT ROOF, TRUSSES AT 900mm CTRS. IN A MEDIUM WIND ZONE TRUSS LOAD SPAN UP TO 5m:
-2/90 x 3.75 END NAILS & 2 WIRE DOGS

BOTTOM PLATE TO SLAB

WALL FRAMING BOTTOM PLATES SHALL BE FIXED TO THE SLAB OR FOUNDATION WALL WITH RAMSET ANCHORS AT 1200mm CTRS. MAX. (AND 150mm FROM CORNERS)

FOR EXTERNAL WALLS WHERE THE SLAB EDGE IS FORMED WITH IN-SITU CONCRETE, ANCHORS SHALL BE SET NOT LESS THAN 90mm INTO THE CONCRETE, MAINTAINING A MIN. EDGE DISTANCE OF 50mm

BOTTOM PLATE TO TIMBER FLOOR

WALL FRAMING BOTTOM PLATES SHALL BE FIXED TO THE TIMBER FLOOR WITH 3/90 x 3.15mm POWER DRIVEN NAILS AT 600mm CTRS.

BRACING





PLEASE NOTE ADDITIONAL BOLT/STRAPS FIXINGS MAY BE REQUIRED BY THE SPECIFIED BRACING. CONFIRM ALL BRACED PANEL FIXINGS WITH THE MANUFACTURERS INSTRUCTIONS

NOTE:

REFER TO TRUSS & FRAME MANUFACTURERS PLANS AS THESE WILL SUPERSEED THIS SCHEDULE




NOTE:
REFER TO TRUSS & FRAME MANUFACTURERS
PLANS AS THESE WILL SUPERSEED THIS
SCHEDULE

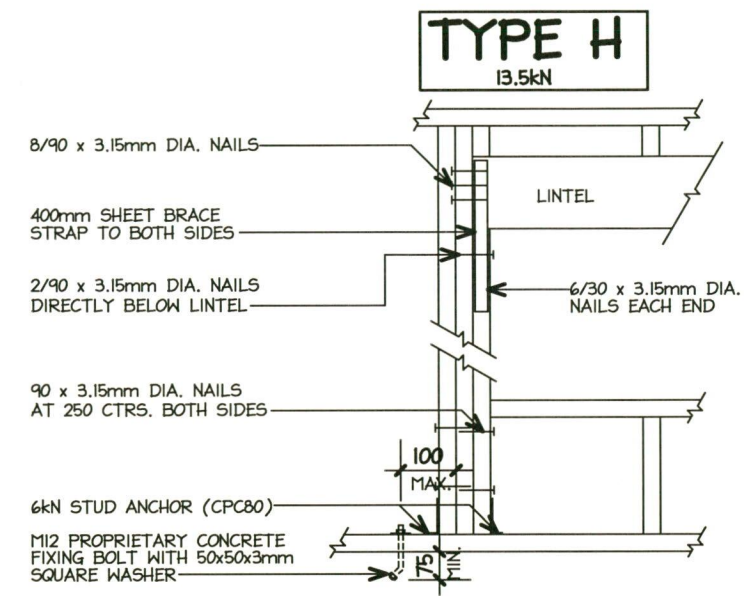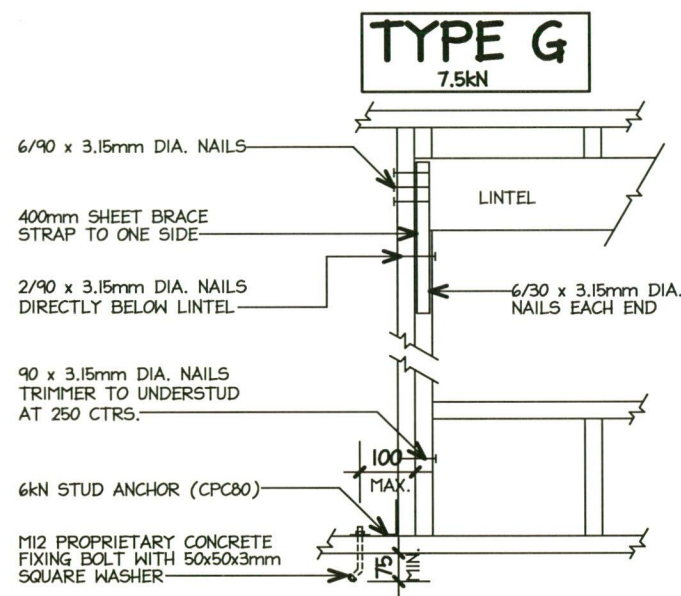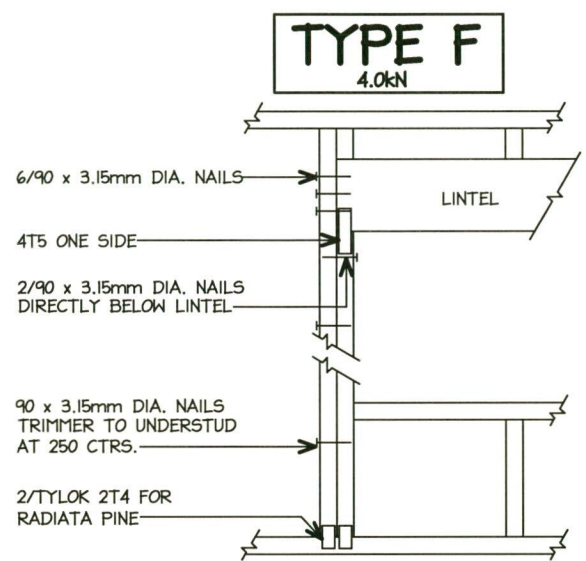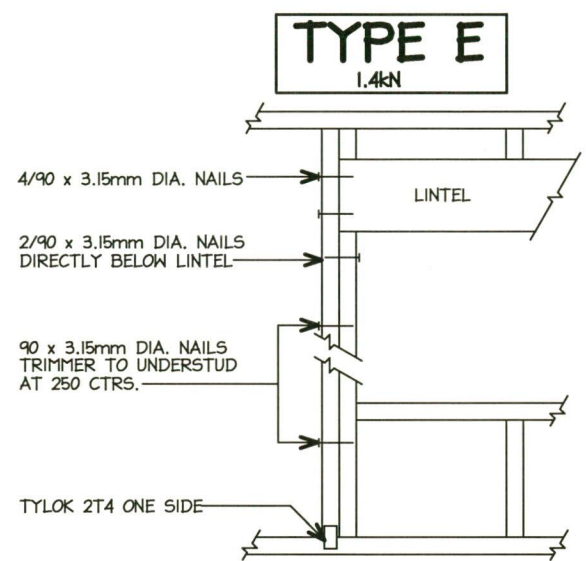


LINTEL FIXING

HAMILTON CITY COUNCIL
**BUILDING UNIT
APPROVED**
SUBJECT TO CONDITIONS
TO BE KEPT ON SITE

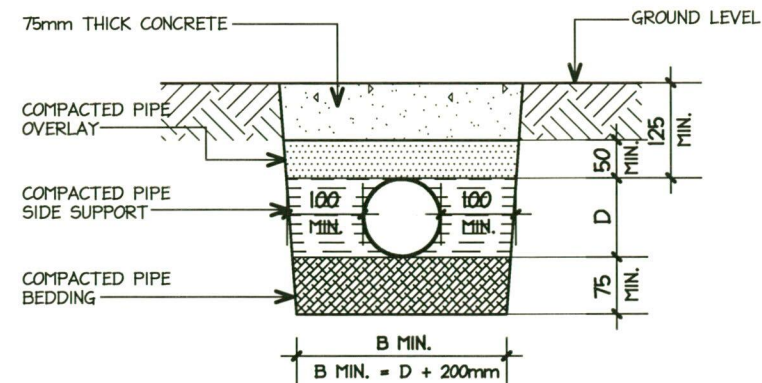

(B) FOR DRAINS WITH COVER BETWEEN 125mm - 500mm

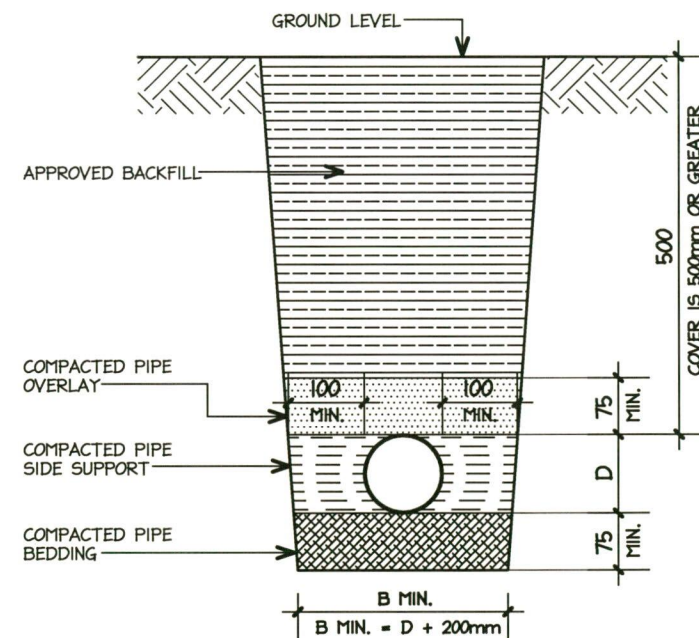


(B) FOR DRAINS WITH COVER OF 500mm OR GREATER

1 TYPICAL BEDDING OF DRAINS AS/NZS 3500.2:2003
scale NTS

NOTE:
THESE DETAILS ARE BASED ON 'LIGHT VEHICULAR TRAFFIC' REFER TO AS/NZS 3500.2:2003
FOR SITUATIONS OUT SIDE THIS SCOPE AND FOR FURTHER DETAILS.

FIGURE 14: RELATIONSHIP OF PIPE TRENCH TO BUILDING FOUNDATION PARAGRAPH 3.9.7

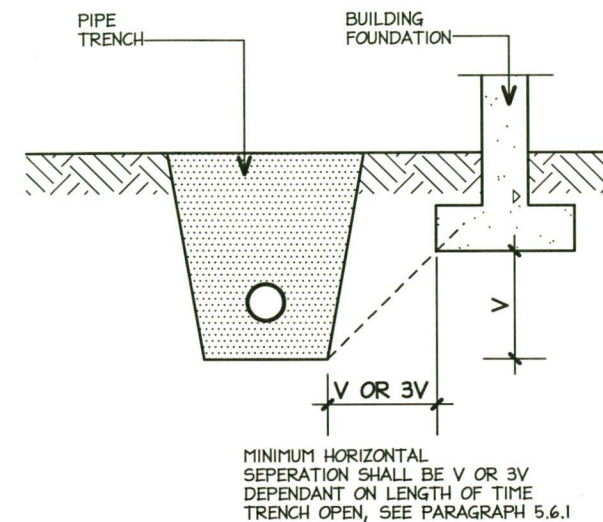

2 TYPICAL NZBC PIPE TO FOUNDATION RELATIONSHIP DETAIL
scale NTS

3.9.7 PROXIMITY OF TRENCH TO BUILDING:
FOR LIGHT TIMBER FRAME AND CONCRETE MASONRY BUILDINGS FOUNDED ON GOOD GROUND AND CONSTRUCTED IN ACCORDANCE WITH NZS 3604 OR NZS 4229, PIPE TRENCHES WHICH ARE OPEN FOR NO LONGER THAN 48 HOURS SHALL BE LOCATED NO CLOSER THAN DISTANCE 'V' SEE FIGURE 14) TO THE UNDERSIDE OF ANY BUILDING FOUNDATION. WHERE THE TRENCH IS TO REMAIN OPEN FOR PERIODS LONGER THAN 48 HOURS, THE MINIMUM HORIZONTAL SEPERATION SHALL INCREASE TO 3V IN ALL GROUND EXCEPT ROCK.

HAMILTON CITY COUNCIL
**BUILDING UNIT
APPROVED**
SUBJECT TO CONDITIONS
TO BE KEPT ON SITE

TYPICAL DRAINAGE DETAILS