[redacted] 35

BUILDING FILE

Code No. 98 / 38

Subject DWELLINS

Permit No 973

Date 28.9.90

No. Sheets

CARLTON TCE.

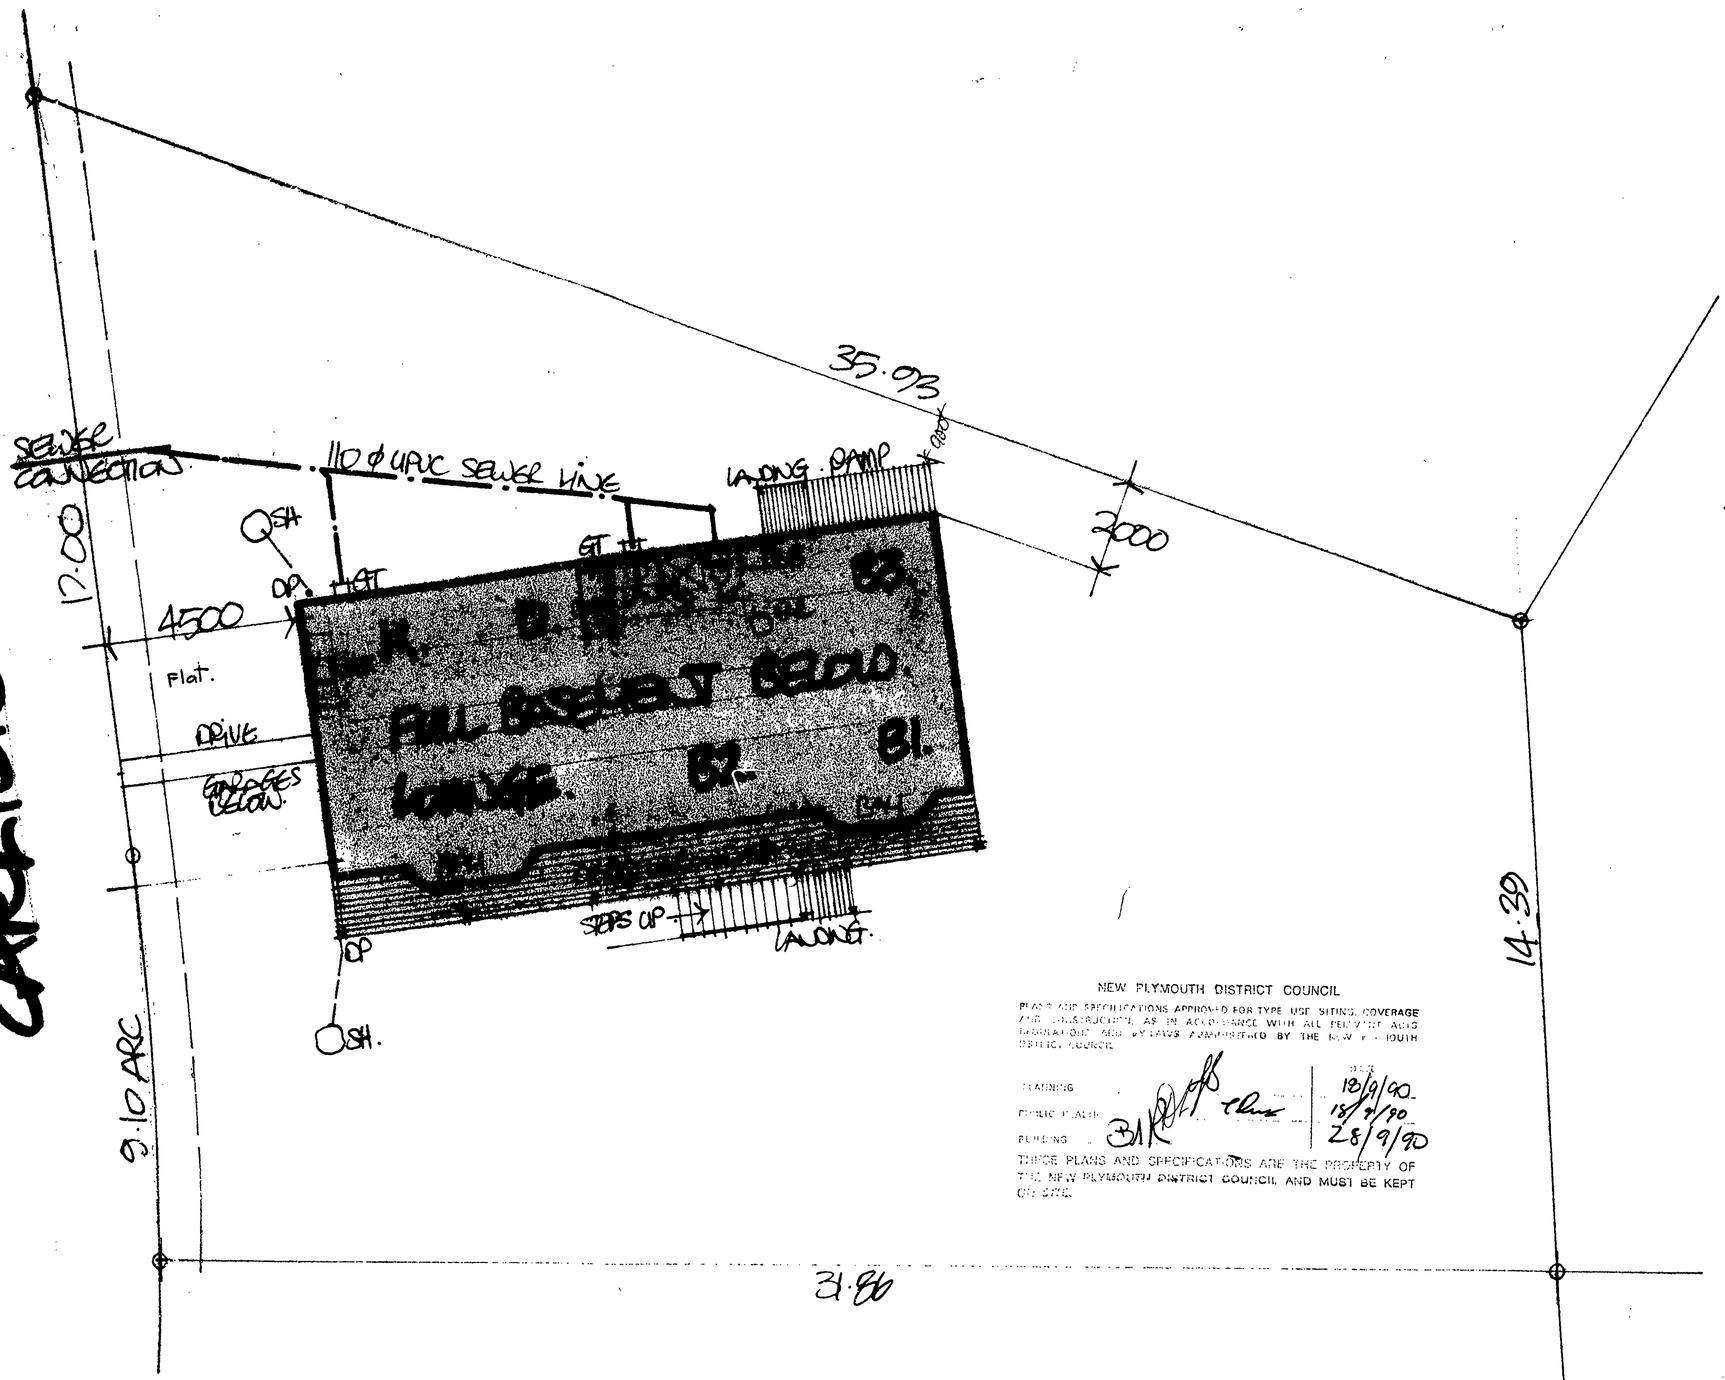

NORTH.

NEW PLYMOUTH DISTRICT COUNCIL

PLANS AND SPECIFICATIONS APPROVED FOR TYPE, USE, SITING, COVERAGE AND CONSTRUCTION, AS IN ACCORDANCE WITH ALL RELEVANT ACTS LEGISLATION, AND BYLAWS ADMINISTERED BY THE NEW PLYMOUTH DISTRICT COUNCIL

	DATE
PLANNING	13/9/90
PUBLIC HEALTH	13/9/90
PLUMBING	28/9/90

THESE PLANS AND SPECIFICATIONS ARE THE PROPERTY OF THE NEW PLYMOUTH DISTRICT COUNCIL AND MUST BE KEPT ON SITE.

14 SEP 1990

SITE PLAN LOT 33 DP 12433. 644M2.

SCALE 1:100 BERRY HOUSE SITING ON JOB DURING SETTING OUT BY BUILDERS.

DAY BASSETT HOMES LTD	R.J. BERRY and R.M. SAVAGE 38 CARLTON TCE, NEW PLYMOUTH	JOB NO 7980	SHEET 1 OF 3
		DRAWN CHRIS G.	
		DATE JUNE '90	

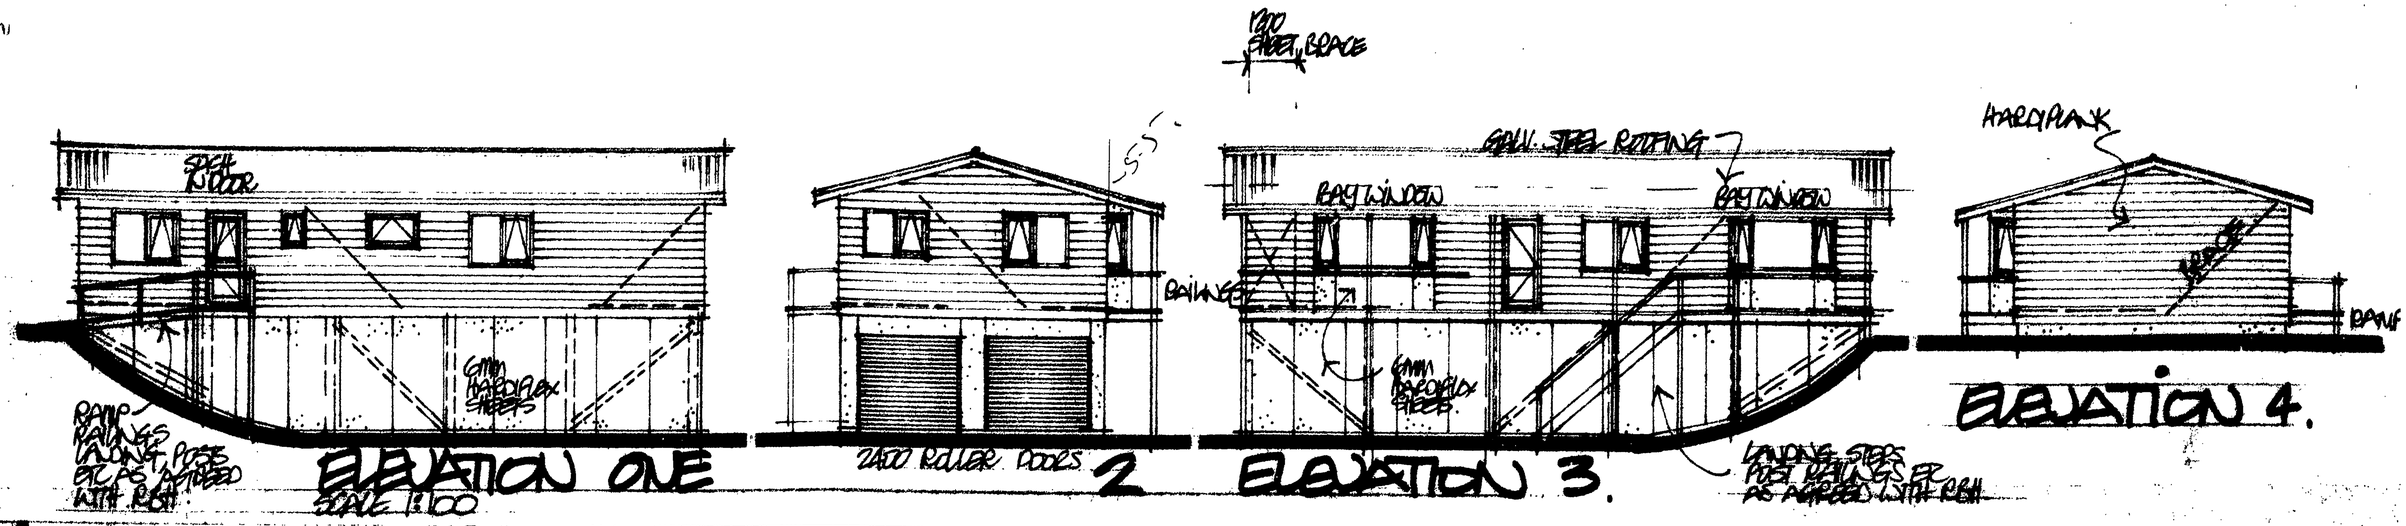

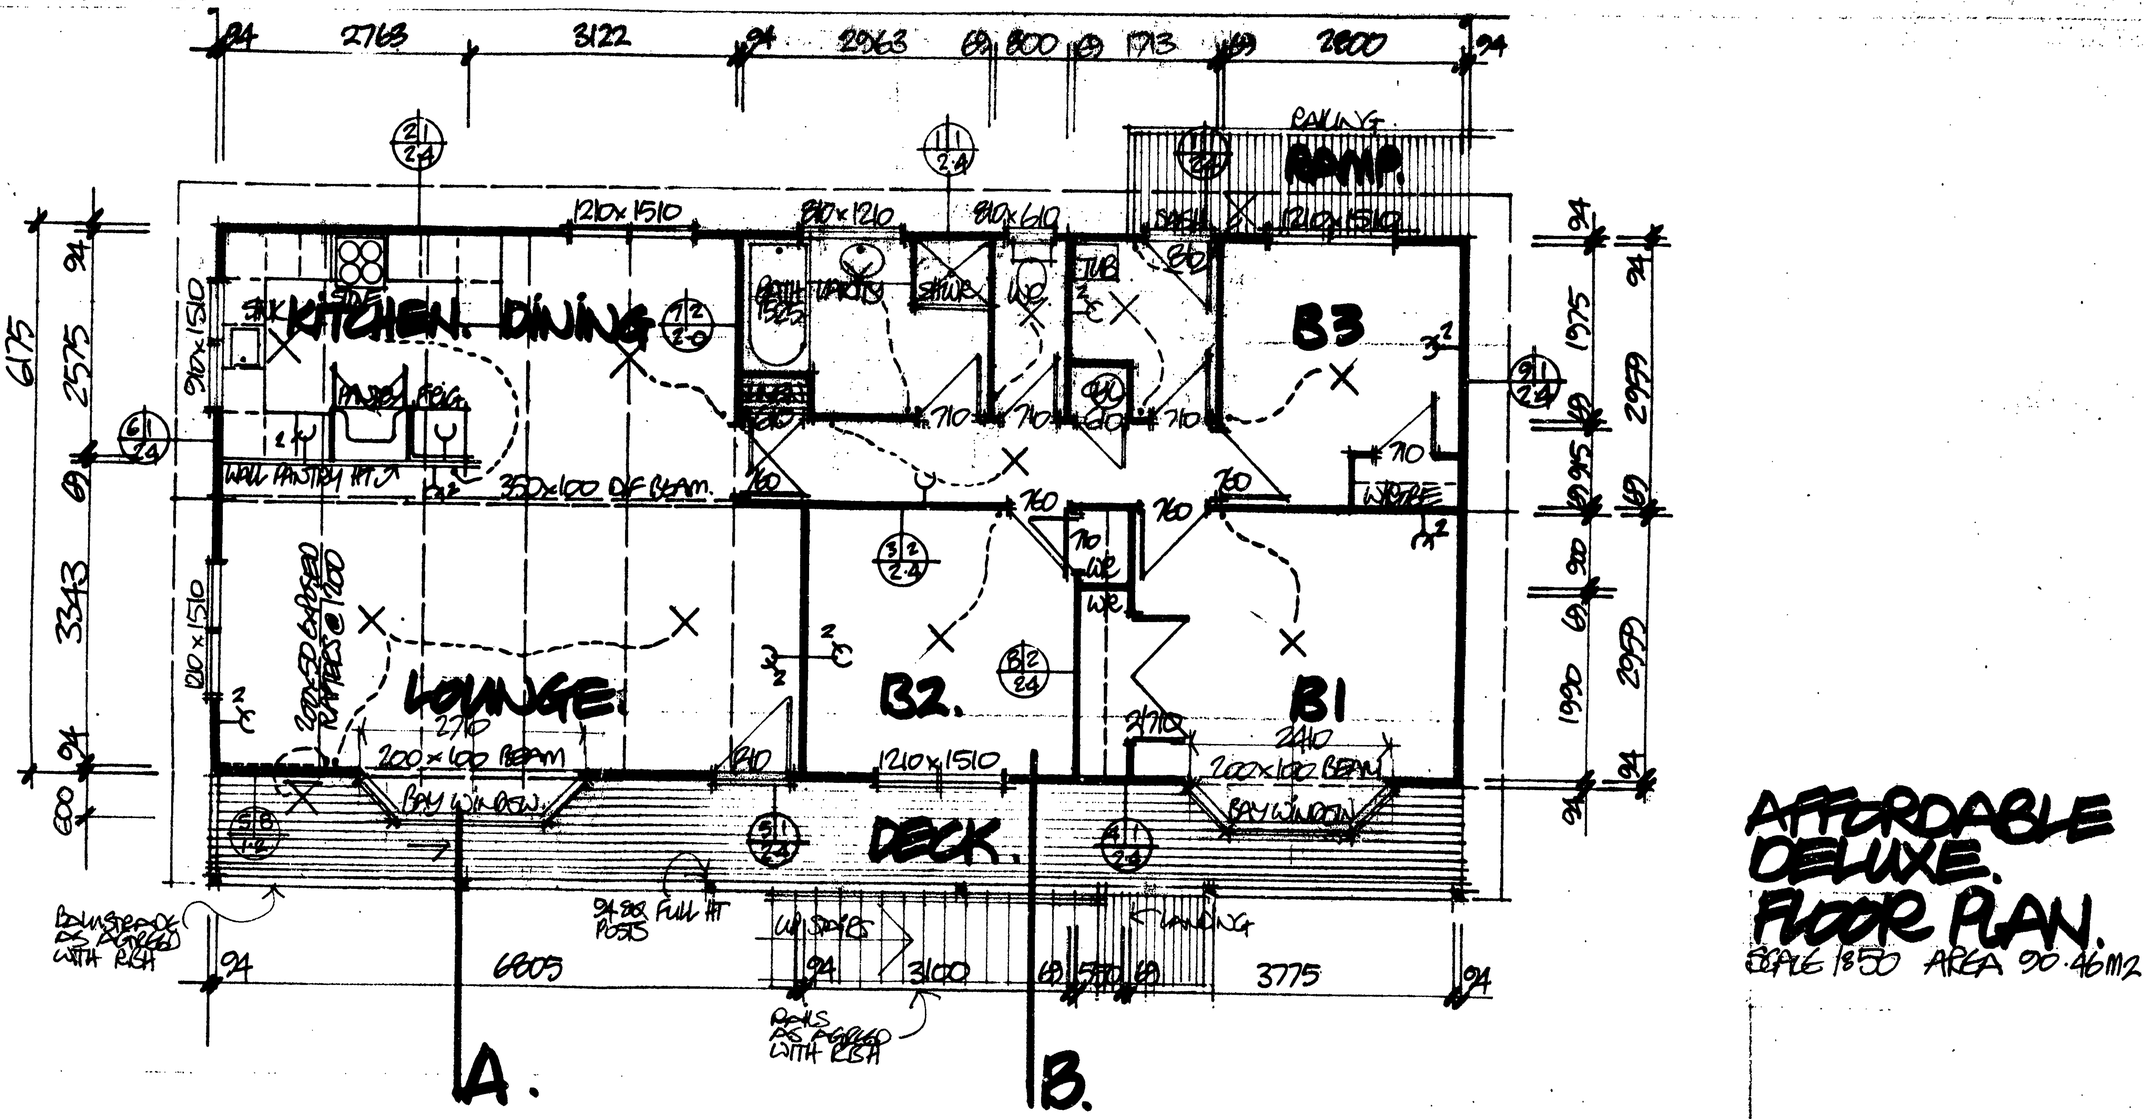

AFFORDABLE DELUXE. FLOOR PLAN.

SCALE 1:50 AREA 90.46M2

RAY BASSETT HOMES LTD. 83 BAYLY ROAD PHONE 511 059 NEW PLYMOUTH.	R.J. BERRY and R.N. SAVAGE 38 CARLTON TERRACE, N.P.
	JOB NO 89/189
	DRAWN CHRIS G
	DATE AUG 89
	SHEET 2.

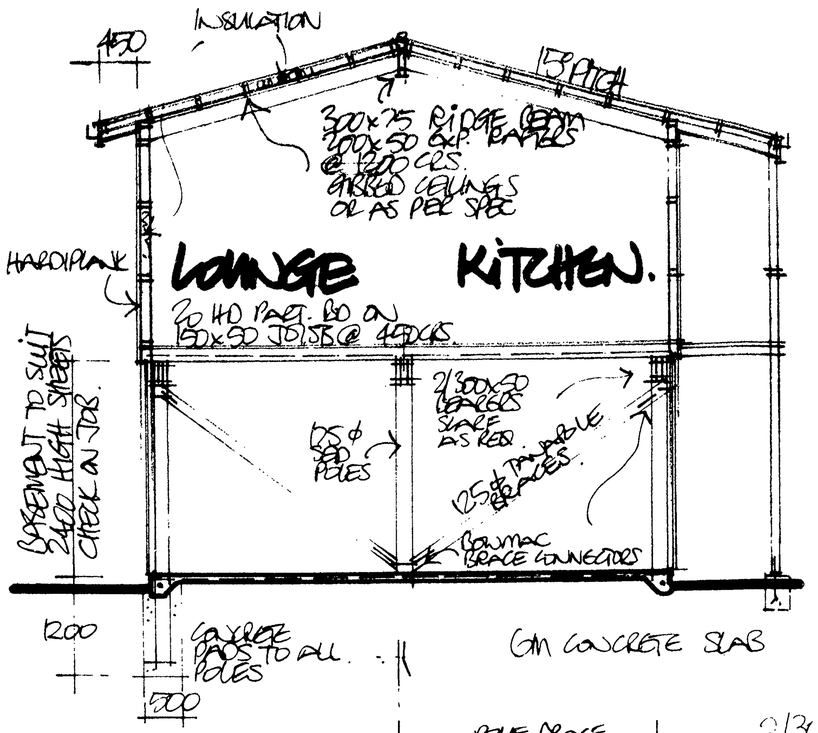

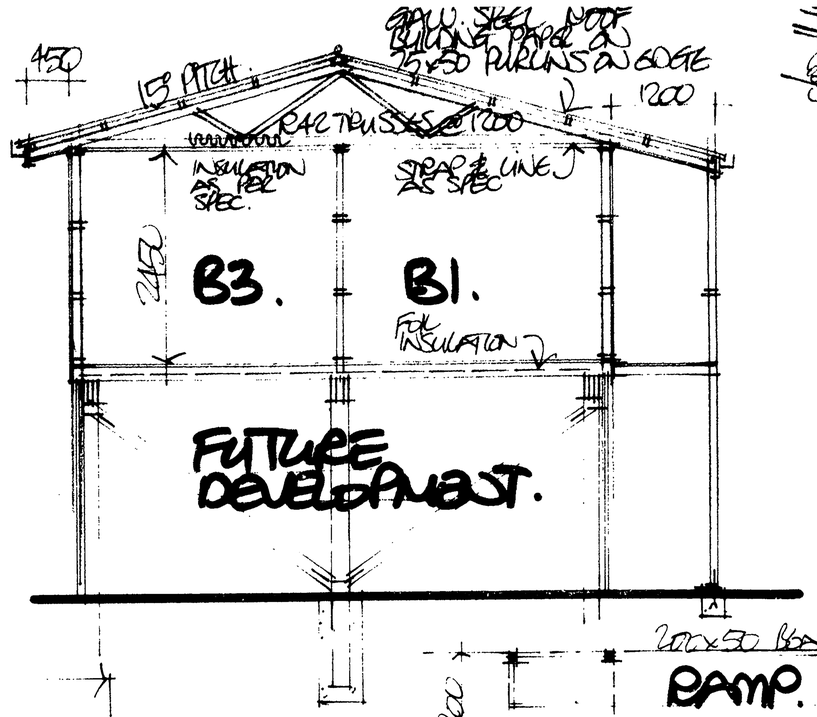

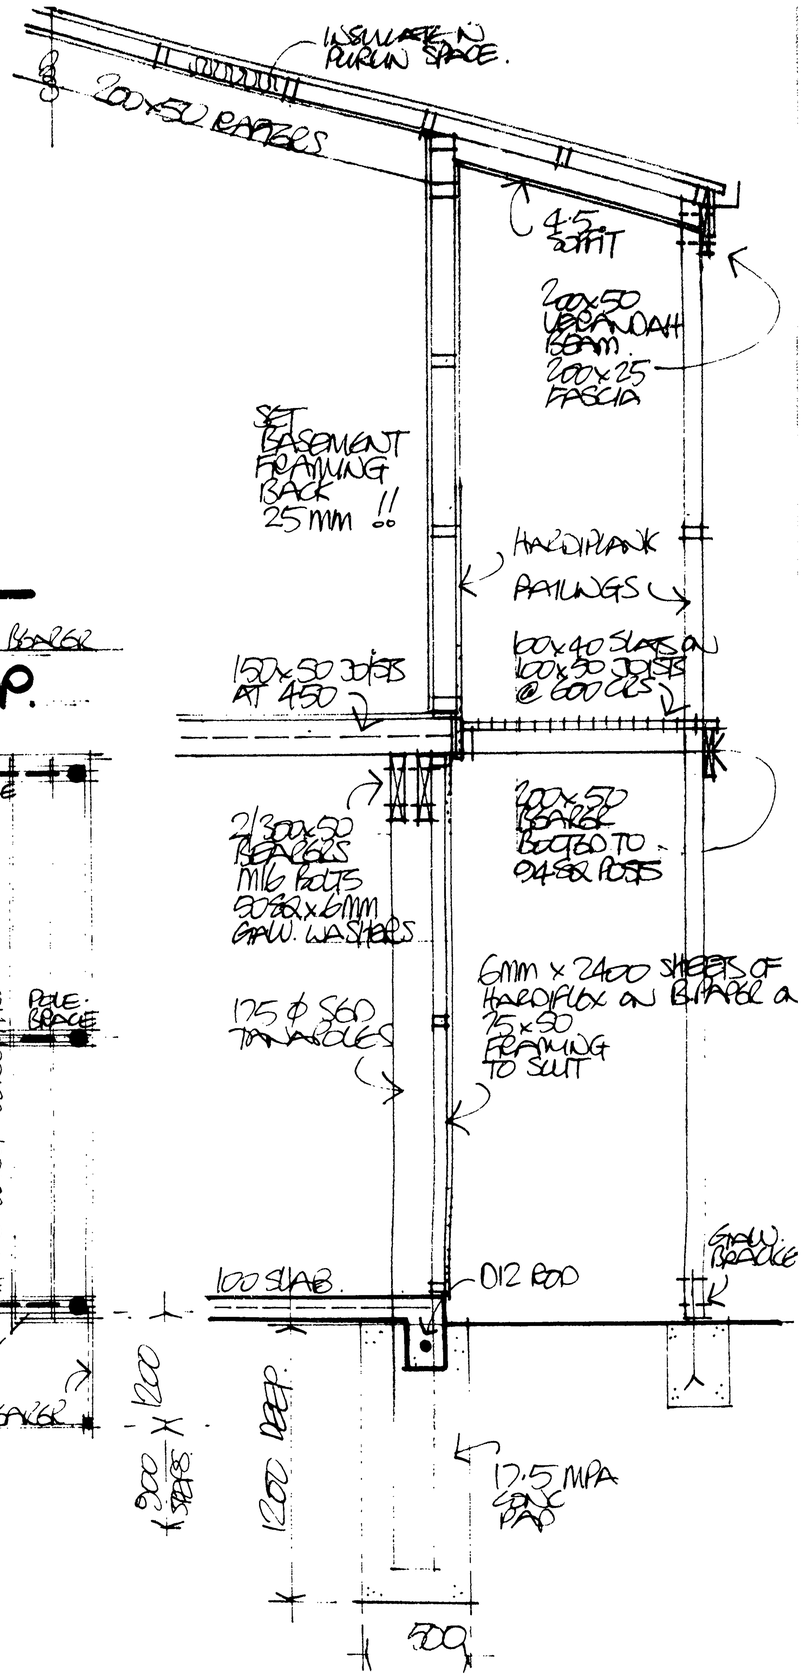

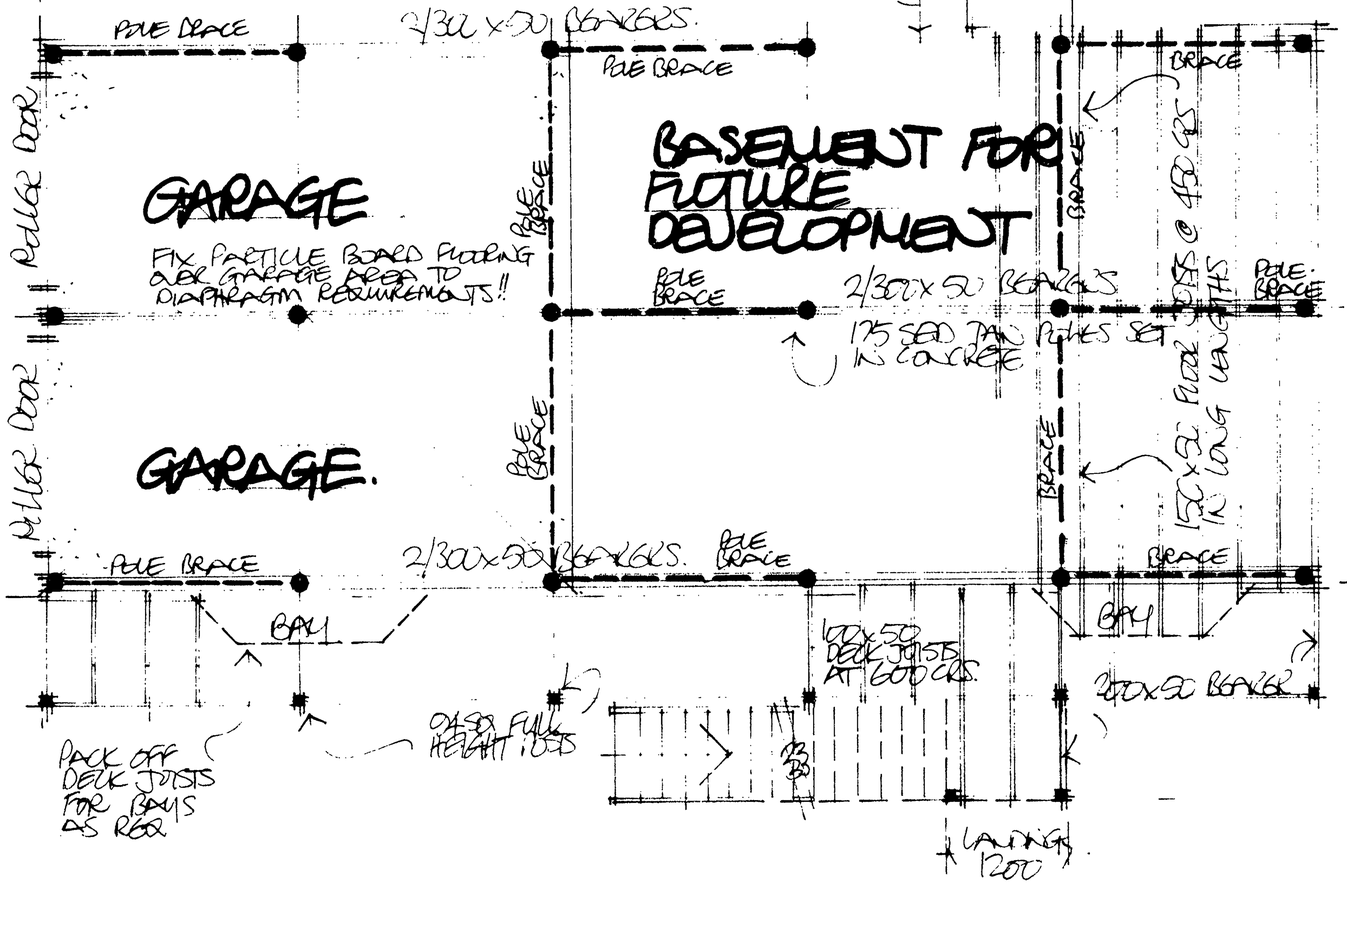

RAY BASSETT HOMES LTD. 88 BAYLY ROAD PHONE 511 059 NEW PLYMOUTH.	R J BERRY and R M SAVAGE 38 CARLTON TERRACE, N.P.	JOB NO 80/80 DRAWN CHRIS G DATE JUNE 80

SHEET 3.