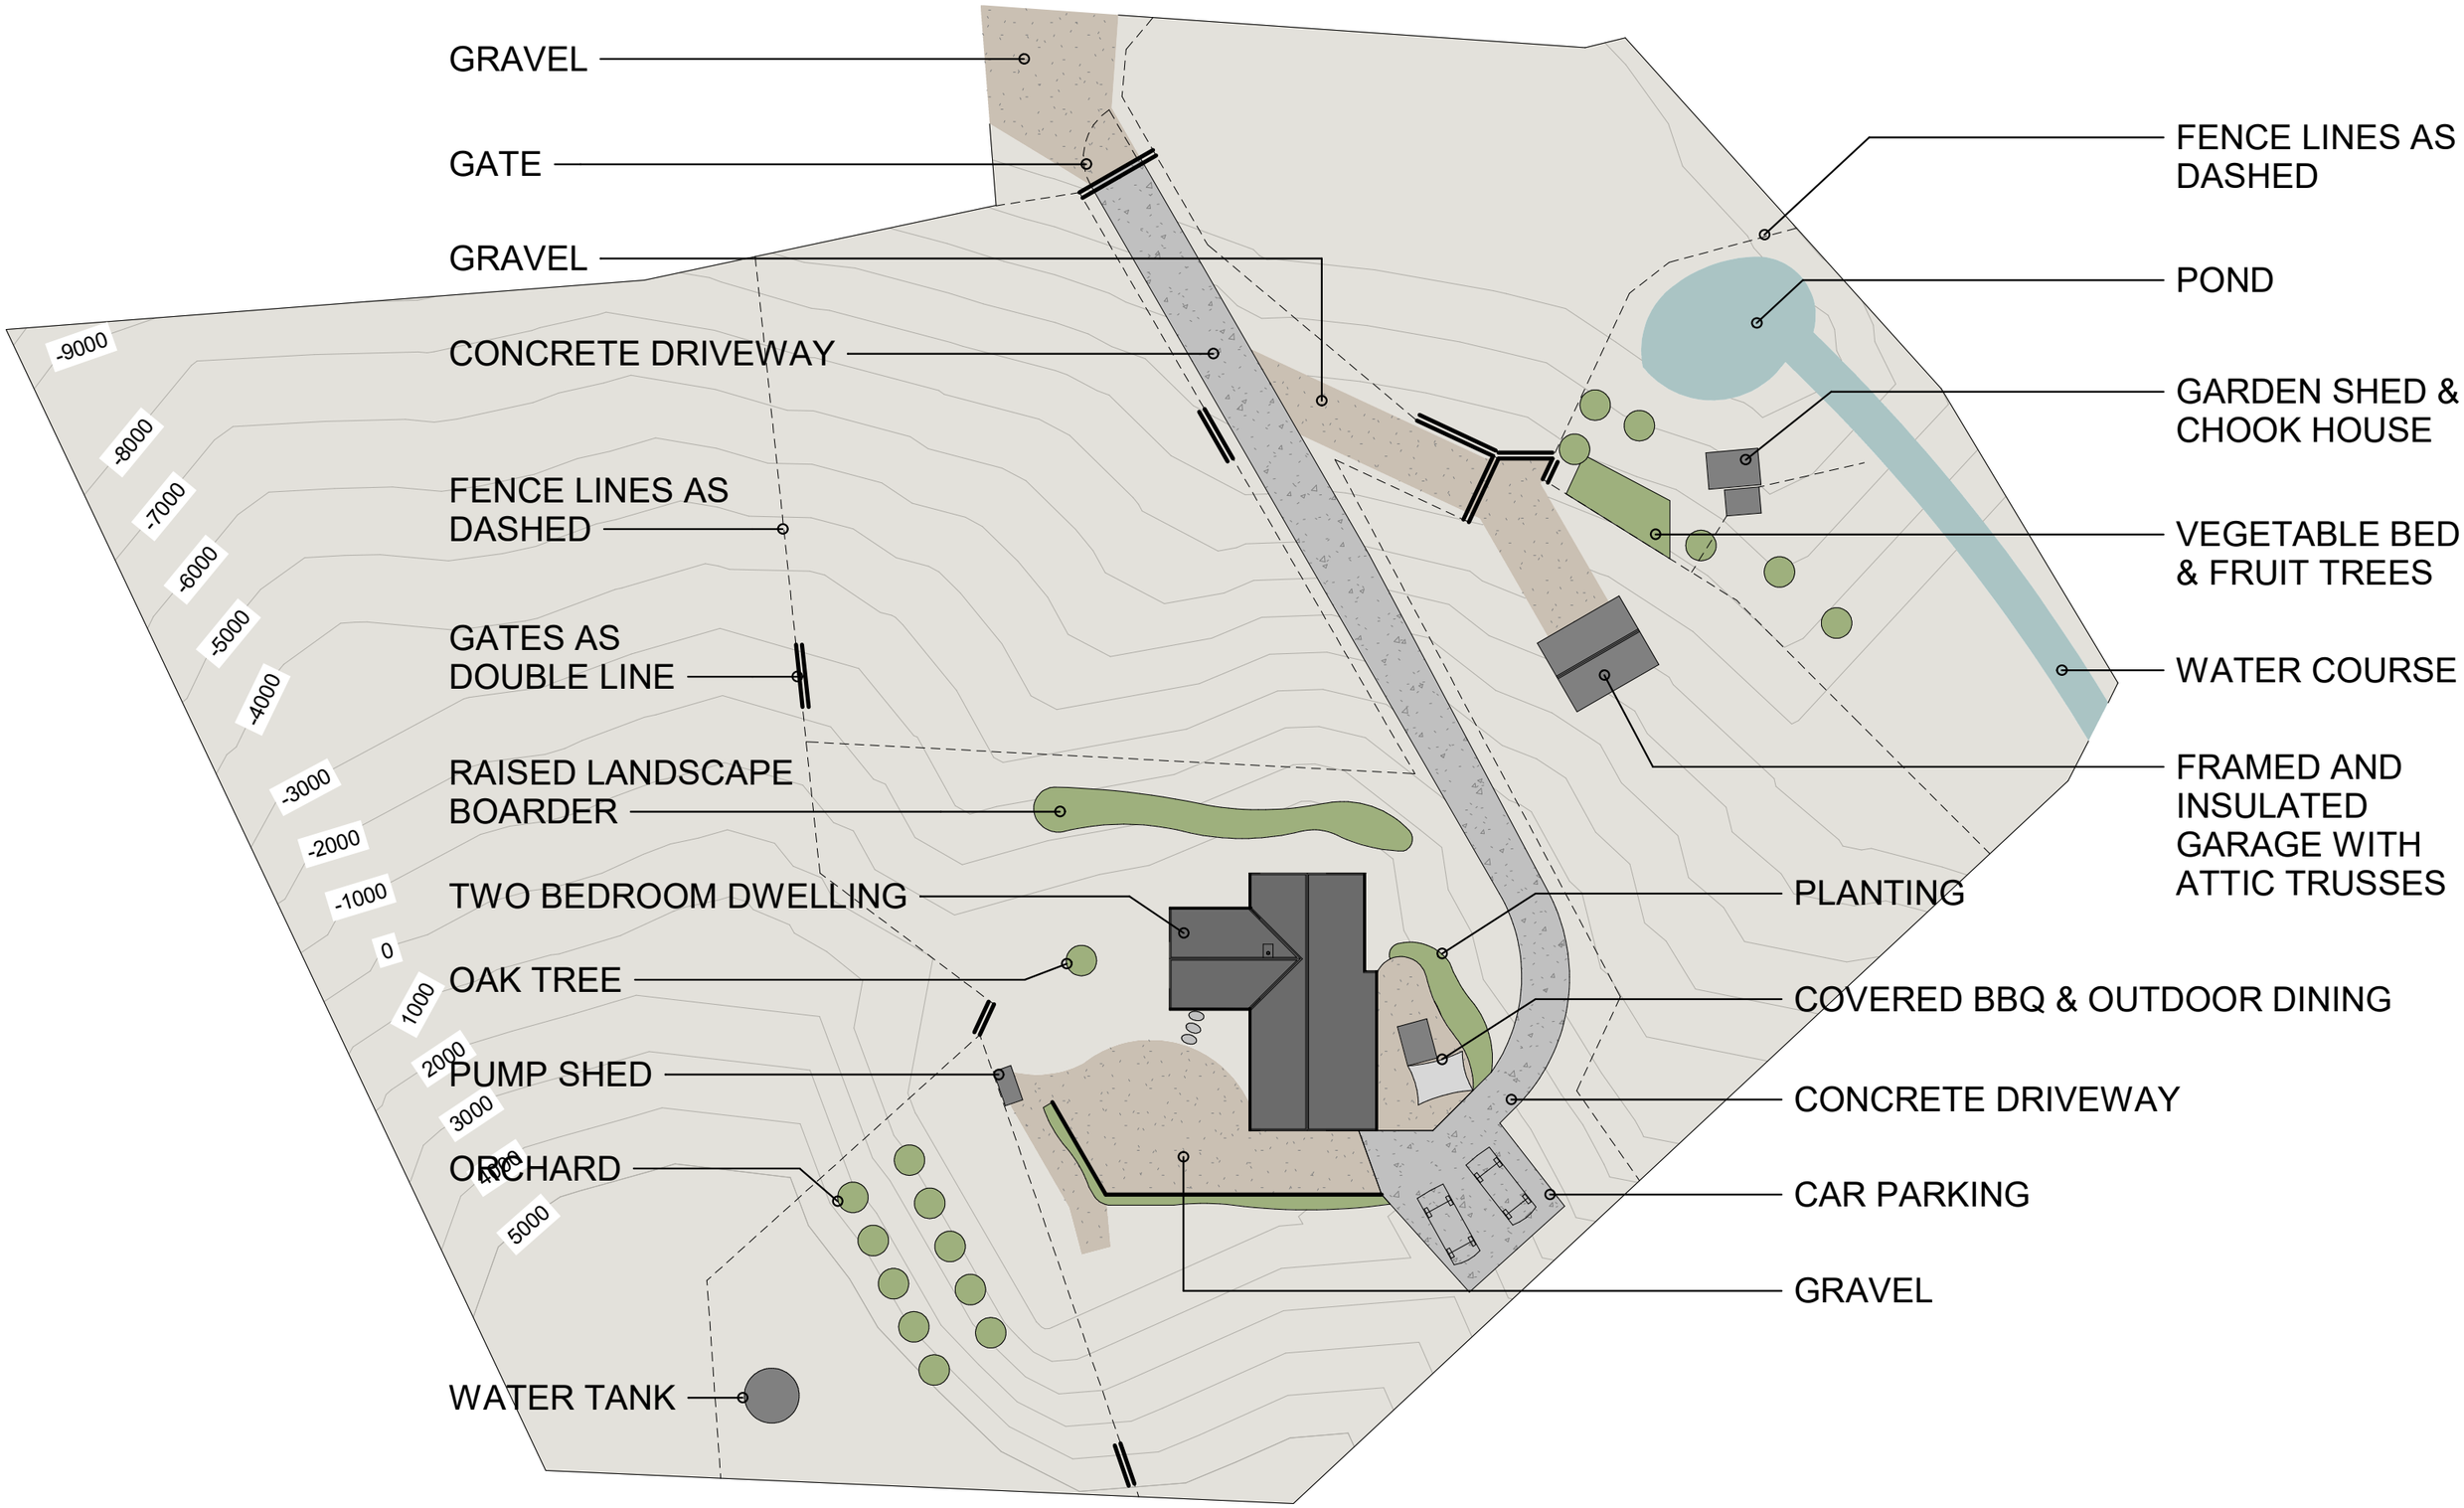

SITE PLAN

LKR BUILDING DESIGN

P: 0221270321
E: lkrbuildingdesign@gmail.com