16b McCallum Street Exterior Stucco Plaster Cross Section Per JSPE TM-101 1/6/8
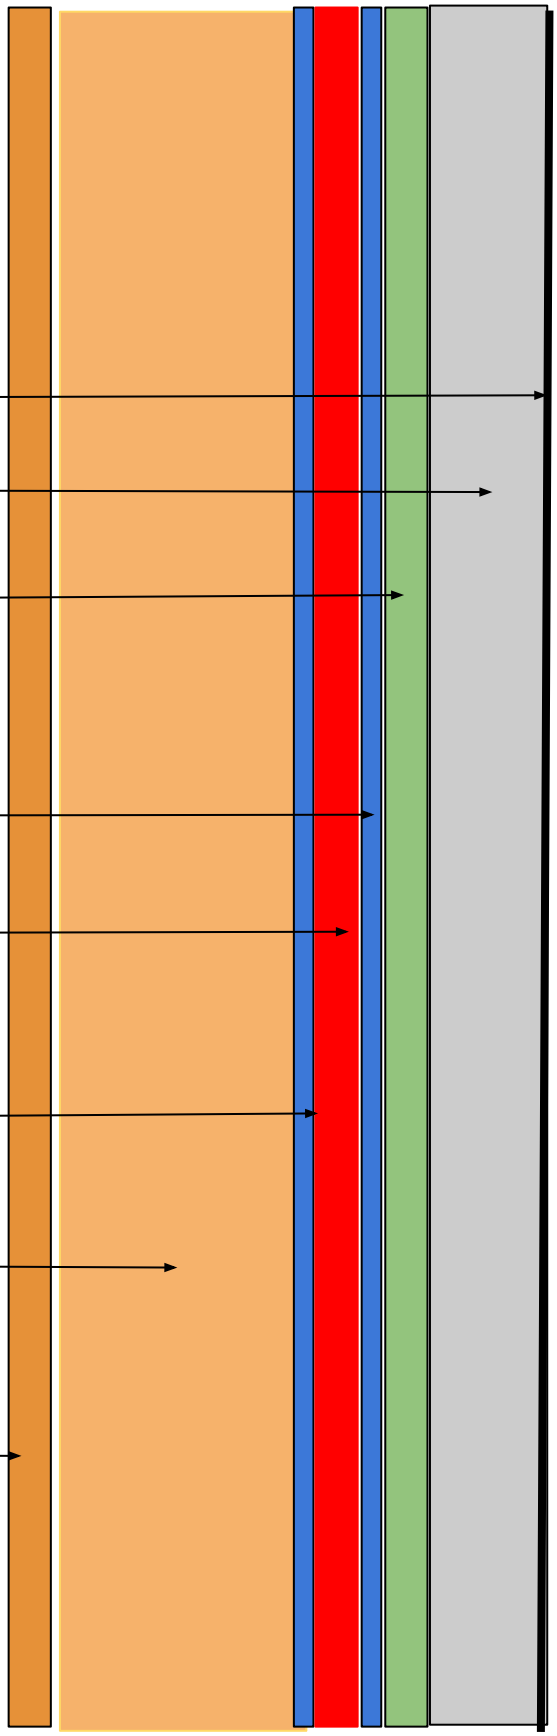
1. Paint System (Resene X200 Latex, Waterproof and Flexible)
2. Stucco 25mm thick
3. Corrugated Lath (galvanised expanded mesh) with 6mm gap after building paper
4. Building Paper 3.5mm (vapour control /water barrier)
5. Sheathing Hardiebacker Sheet (rigidity / windbrace) water resistant
6. Building Paper 3.5mm (vapour control /water barrier)
5. R7 Treated Radiata (90mm x 45mm) framing voids insulated with Fibreglass Batts)
6. Gypsum Drywall (13mm Gib Board) internal wall cladding