654/29.

Plans **MUST** show dimensions and distances from section boundaries in metric units

Rotorua District Council

NEW SEWERAGE DRAINS — RED
STORMWATER — DOTTED BLACK
OLD DRAINS — FULL BLACK

DRAINAGE PLAN

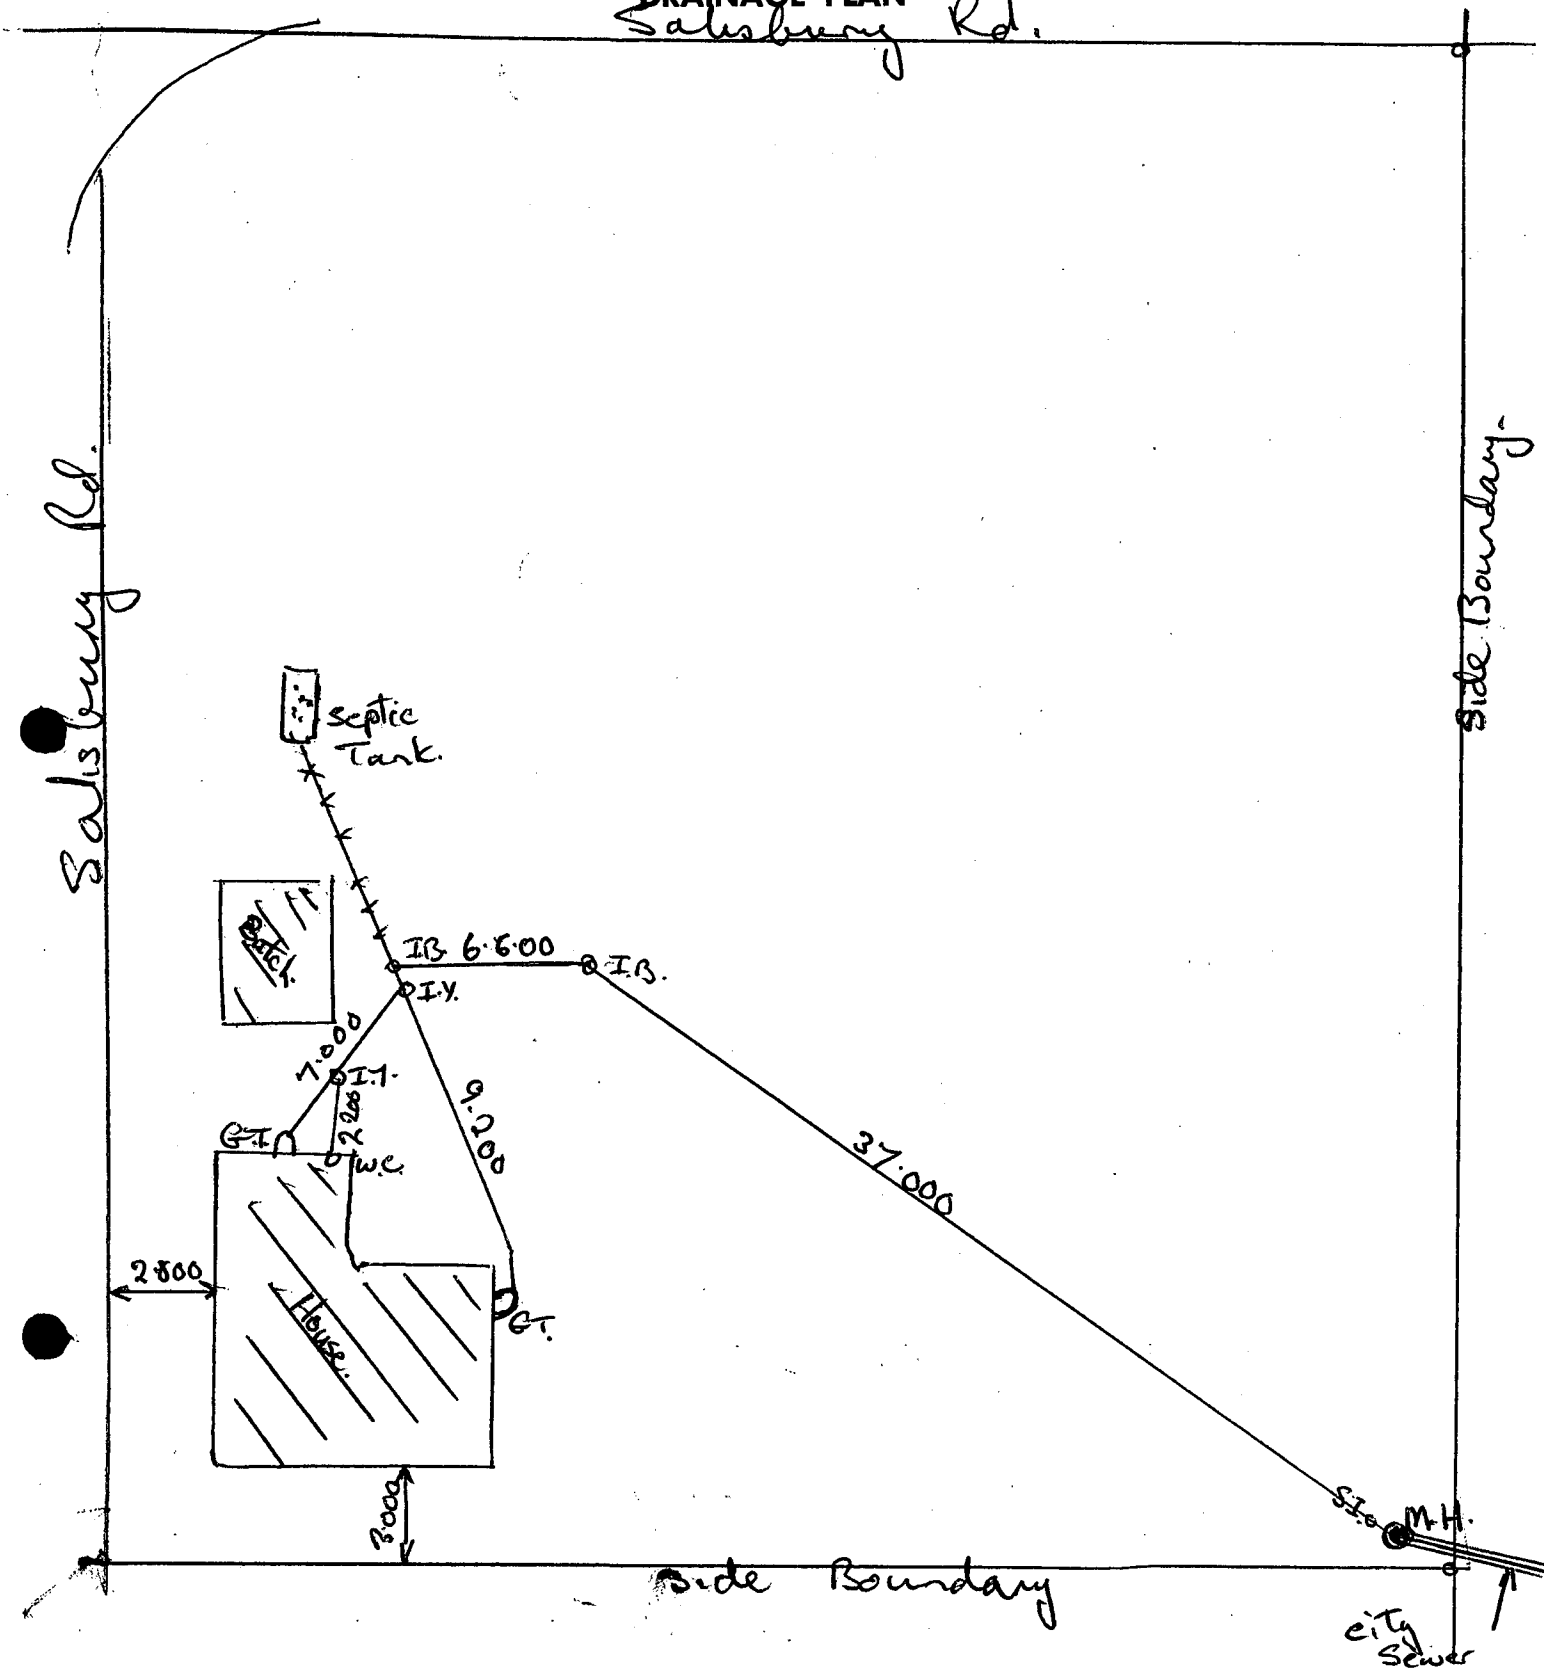

OWNER Mrs Cato. LOT 41. SEC. ..... BL. .....

No. 18 STREET Salisbury Rd. SIGNATURE OF DRAINLAYER [signature] DATE 16.10.81.

RP 12170/7/81 Called a cards.

Document Set ID: 7017172
Version: 1, Version Date: 12/09/2011