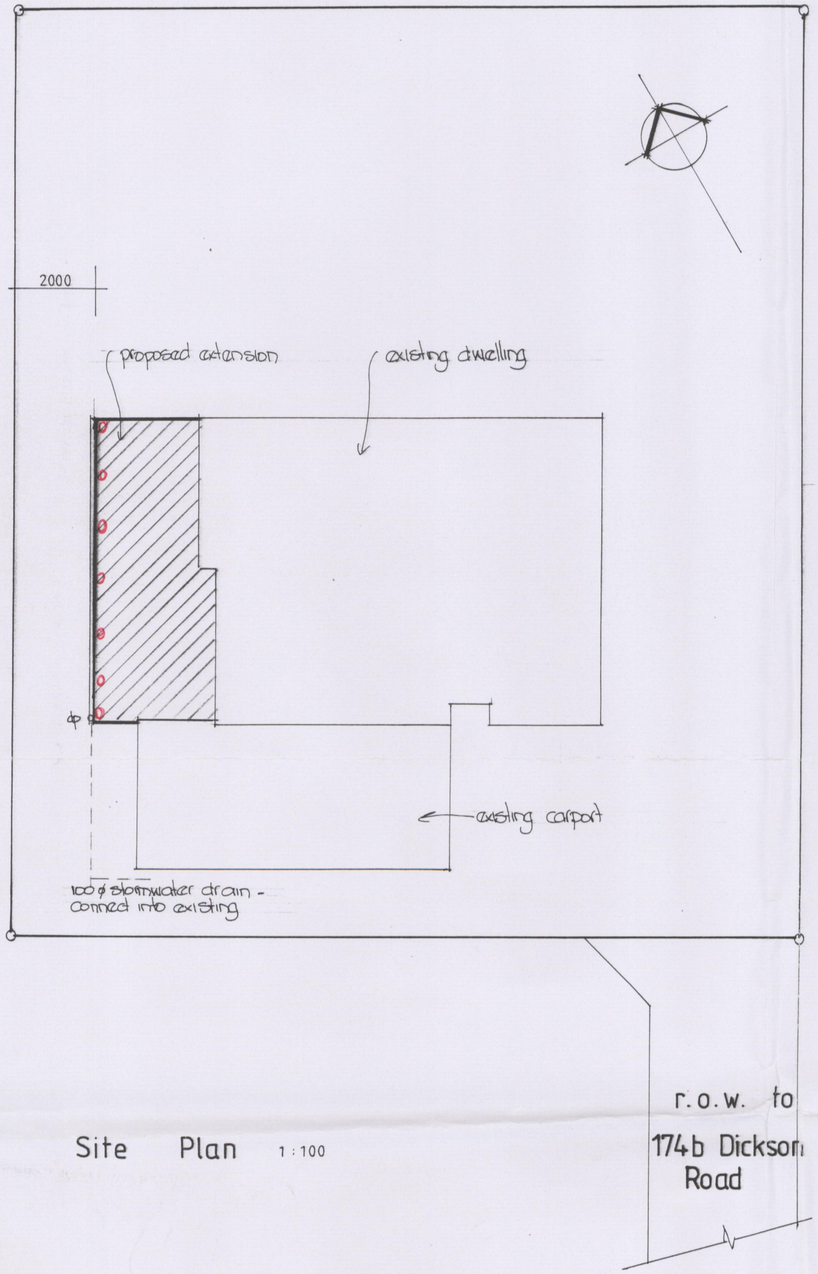

Site Plan 1:100

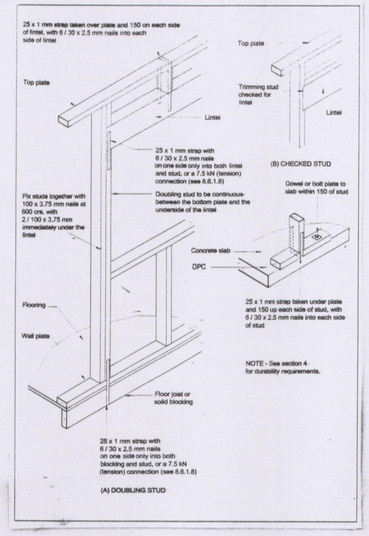

lintel fixing

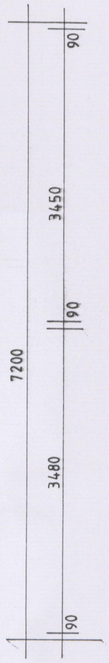

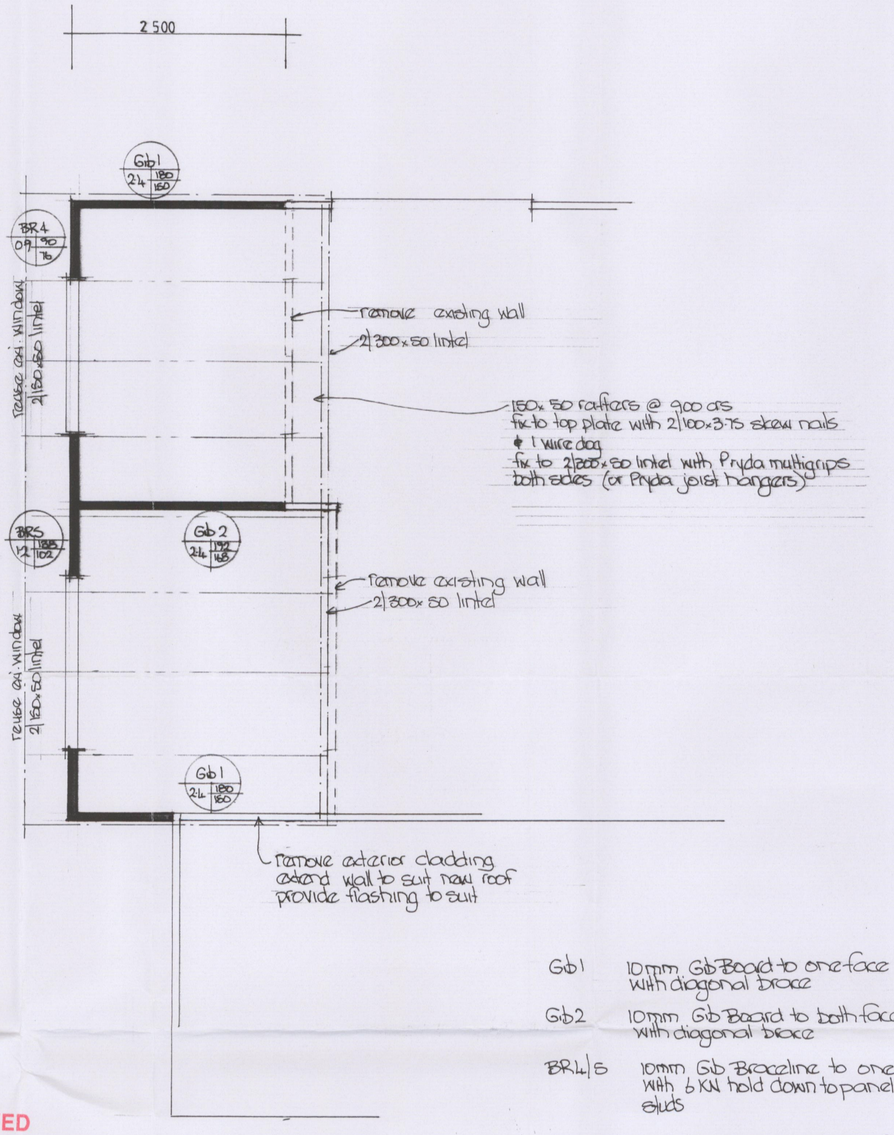

Gb1 10mm Gib Board to one face with diagonal brace

Gb2 10mm Gib Board to both faces with diagonal brace

BR4/5 10mm Gib Bracetine to one face with 6 kN hold down to panel end studs

NOTE: Electrical layout to be confirmed with Owner on site

APPROVED
These plans are approved in accordance with The NZ Building Code.
These plans must remain on site.
TAURANGA DISTRICT COUNCIL
30/5/03

TAURANGA DISTRICT COUNCIL
PROJECT INFORMATION MEMORANDA
11139
Refer to accompanying documentation

TCC269952

check & confirm all dimensions on site

ARCHITECTURAL DRAUGHTING
Sheryl Kramer
530 No. 3 Road, Te Puke. Ph/Fax (07) 573 9753

SMITH ALTERATION

Site Plan , Floor Plan

SHEET NO. 1/2

DATE 12 - 3 - 2003

SCALE 1:50 , 1:100

REF 23-03 313