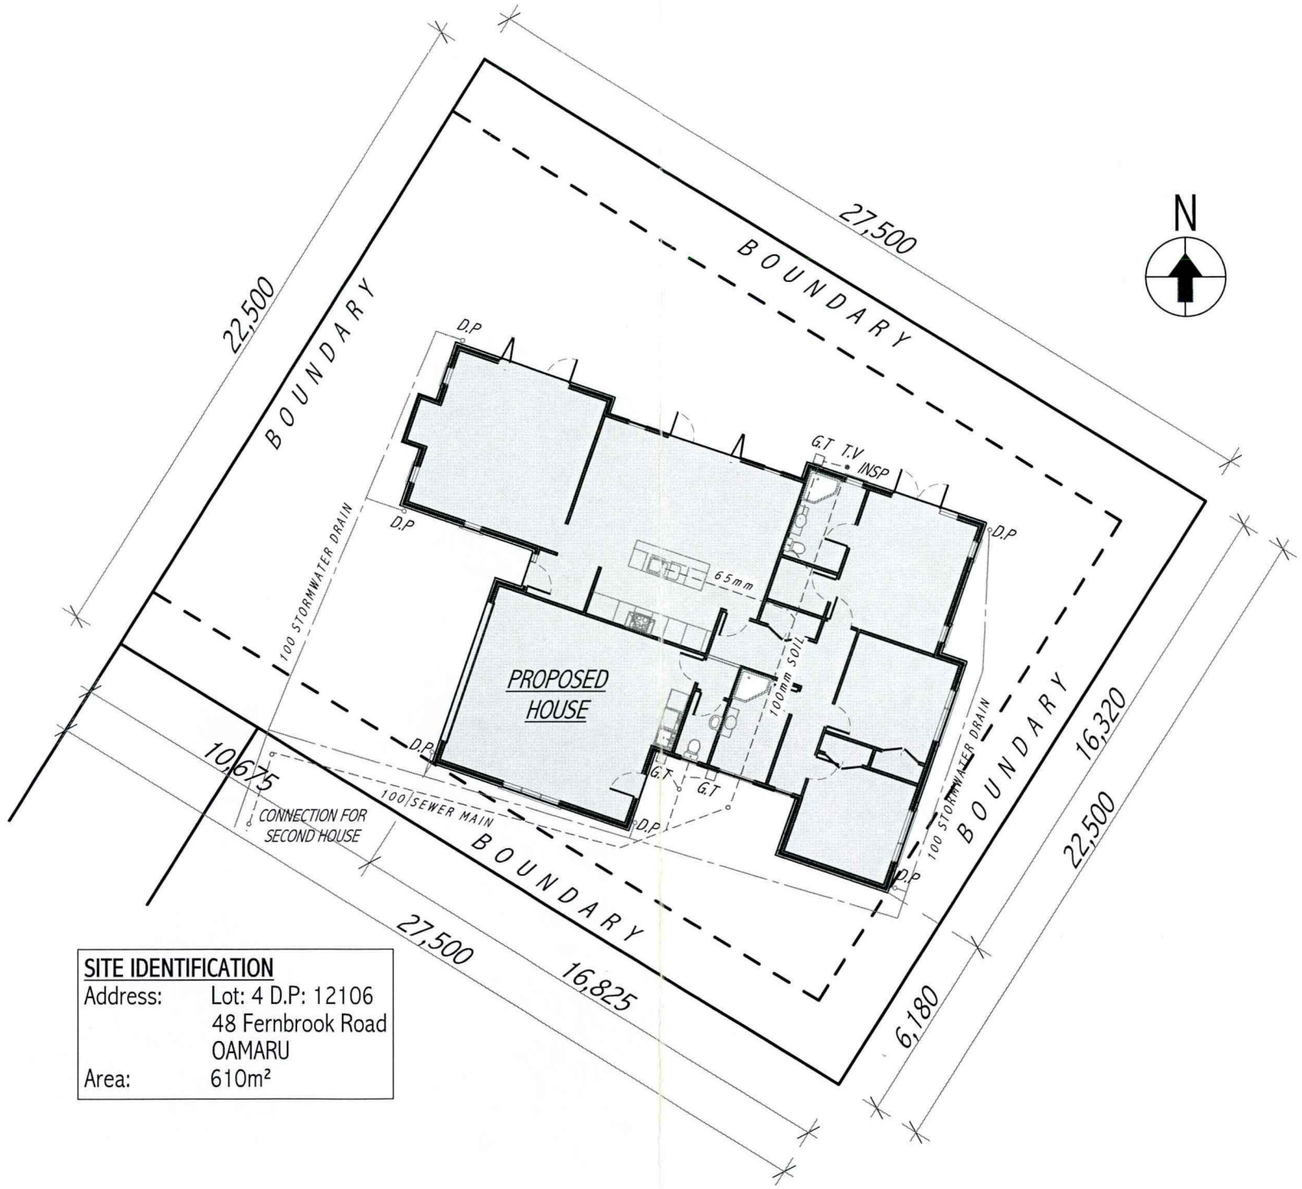

SITE IDENTIFICATION

Address:	Lot: 4 D.P: 12106 48 Fernbrook Road OAMARU
Area:	610m²

SITE PLAN NOTE:
- Site plan is produced from information provided by others and should be checked prior to construction on site

All Plans Are Copyright And May Only Be Built By McRaeway Homes

McRAEWAY™ HOMES
I.R. McRae Ltd. The Kitset Professionals
P.O. Box 581, Timaru, New Zealand.
Ph : (0800) 62 7239
Fax : (03) 684 6461
Email : enquiries@mcraeway.co.nz
Head Office/Factory- Rothwell St. Timaru, New Zealand

All construction to comply with NZS 3604:1999
Do NOT scale off drawings. (Only use figured dimensions)
All dimensions in millimetres unless otherwise stated.
All items shown not necessarily quoted for, to be read in conjuction with quotation schedule listing.
Check manufactures instructions before installing products

Proposed dwelling for
P. R. Bishop Builders Ltd.
#0877

Site Address: Lot: 4 D.P: 12106, 48 Fernbrook Road, Oamaru

Series: Limelight
Design Base: Campion

Sheet title: Site Plan
Drawn by: L.S
Date: 25 July 2007

CONSTRUCTION ISSUE
Scale: 1:200
2007/052