BAY WINDOW EXTENSION FOR MR AR + MRS LK ALCOCK
@ 131 LEMON STREET NEW PLYMOUTH. SCALE 1:20

SHEET 2 OF 2

OFFICE COPY 21886/87

PLANS AND SPECIFICATIONS APPROVED FOR TYPE, USE, SITING, COVERAGE AND CONSTRUCTION, AS IN ACCORDANCE WITH ALL RELEVANT ACTS REGULATIONS AND BY-LAWS ADMINISTERED BY THE NEW PLYMOUTH DISTRICT COUNCIL.

DATE

APPROVED: 14.1.88

THESE PLANS AND SPECIFICATIONS ARE THE PROPERTY OF THE NEW PLYMOUTH DISTRICT COUNCIL.

SEE AMENDMENT

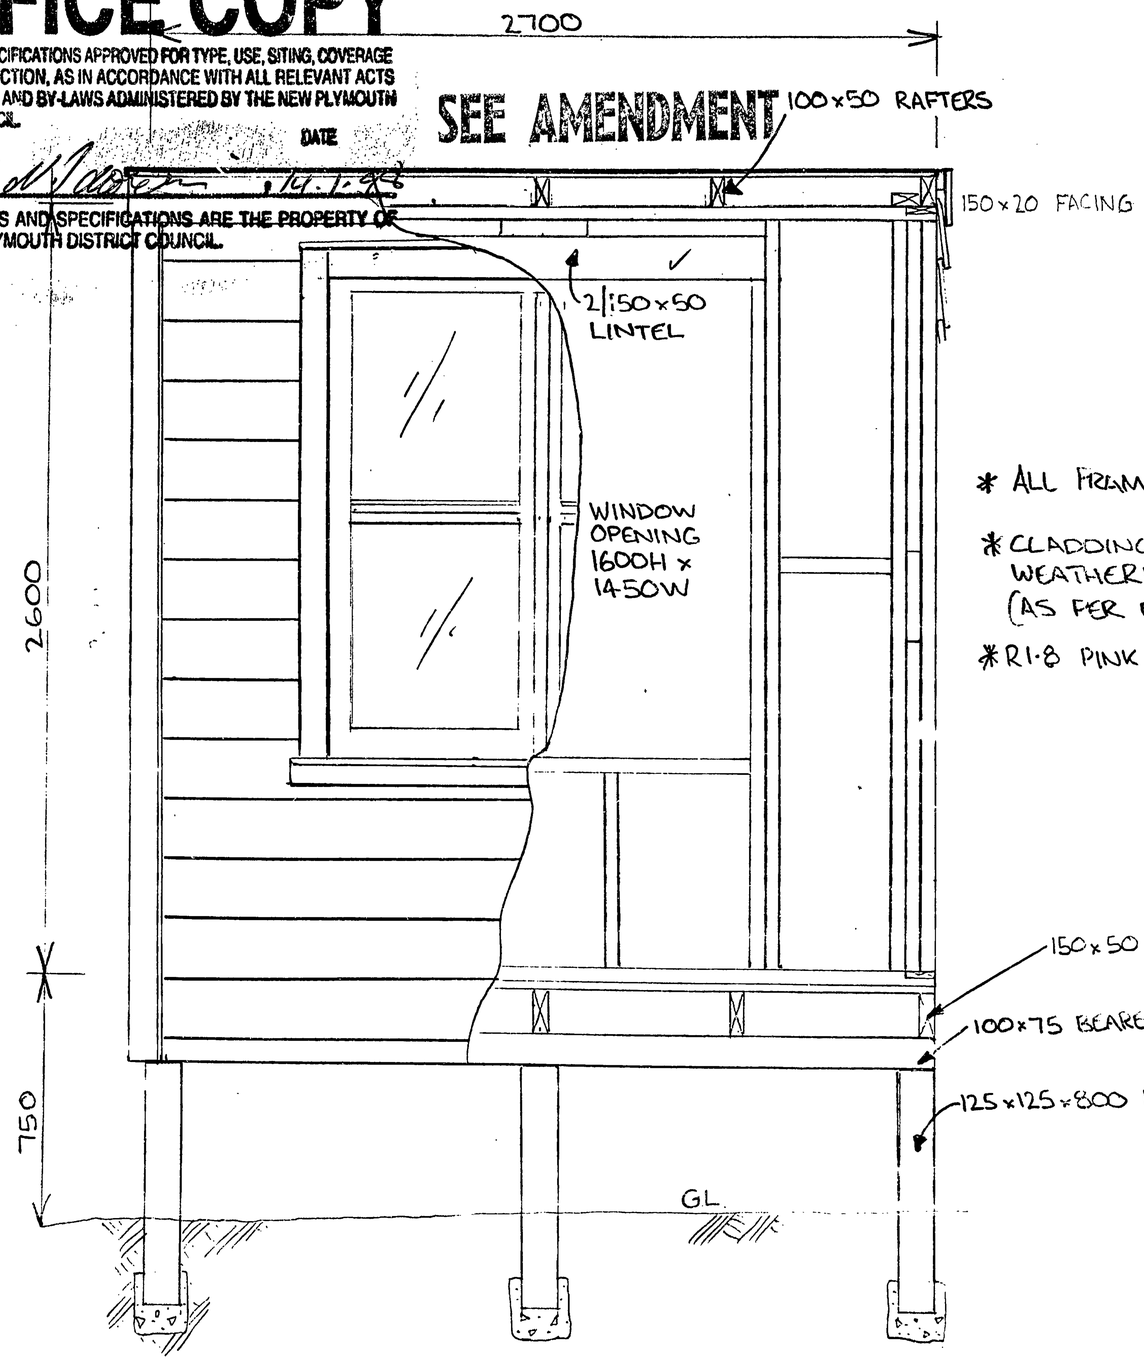

FRONT ELEVATION

* ALL FRAMING No 1, 100×50mm
* CLADDING TO BE 230×20 H3 WEATHERBOARD OVER BUILDING PAPER (AS PER EXISTING)
* R1·8 PINK BATTS IN WALLS

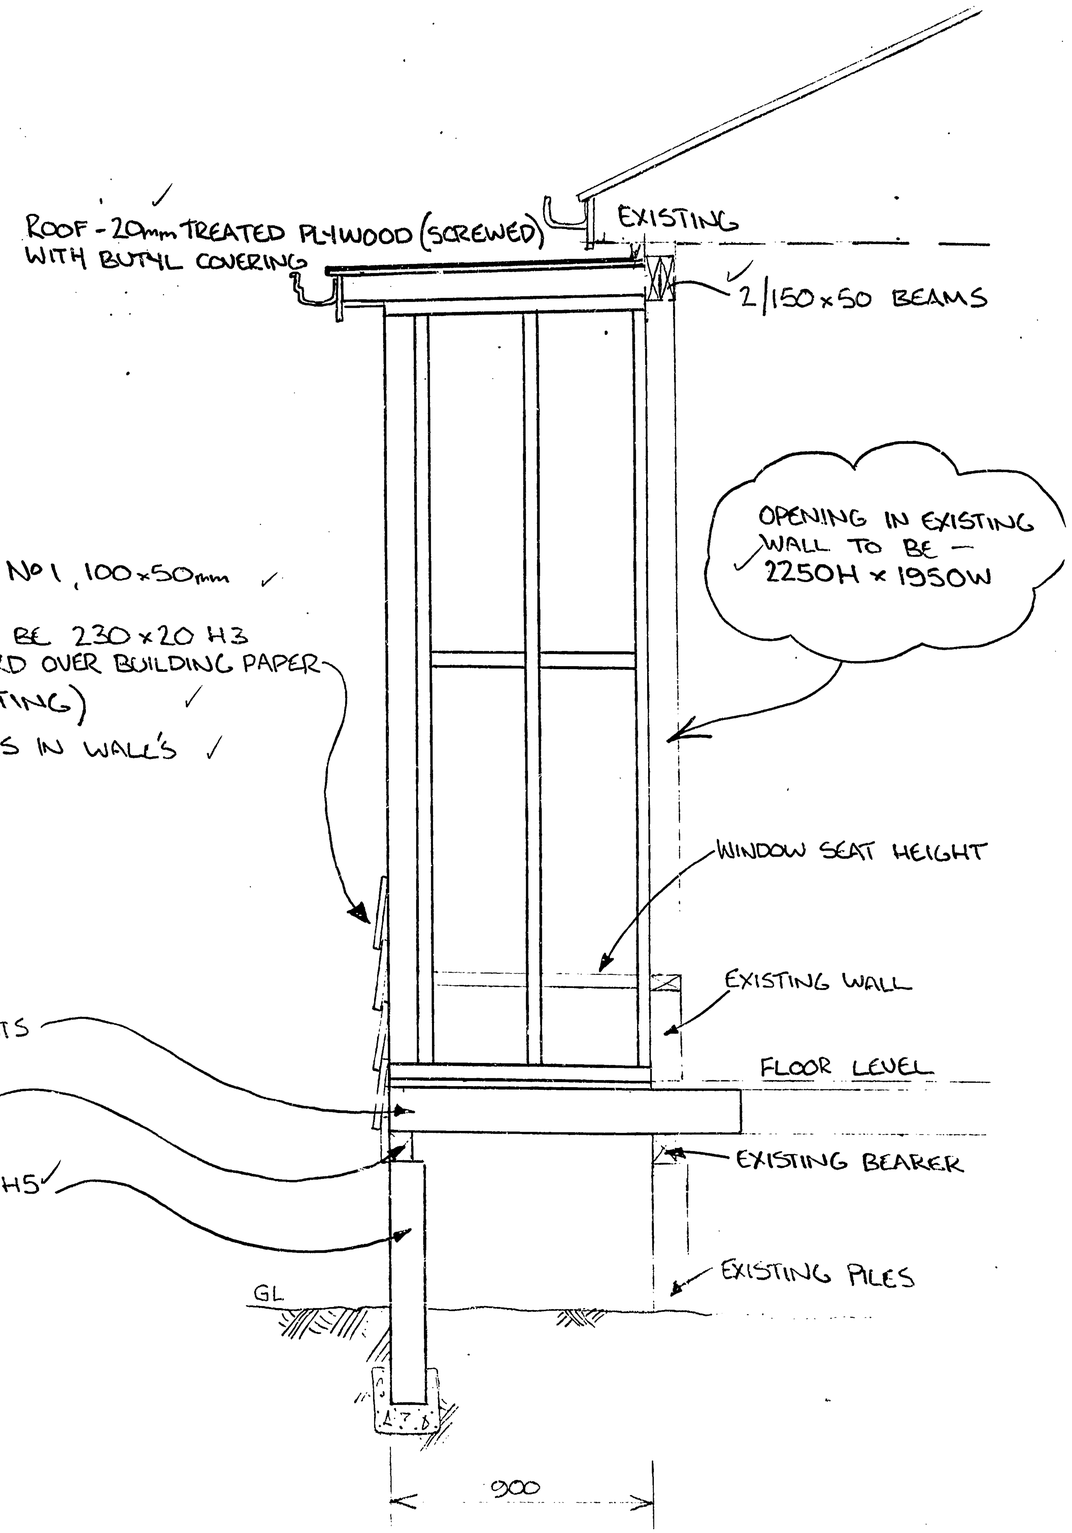

END ELEVATION.

2

316/131

BAY WINDOW EXTENSION FOR MR AR & MRS LK ALCOCK @ 131 LEMON ST NEW PLYMOUTH

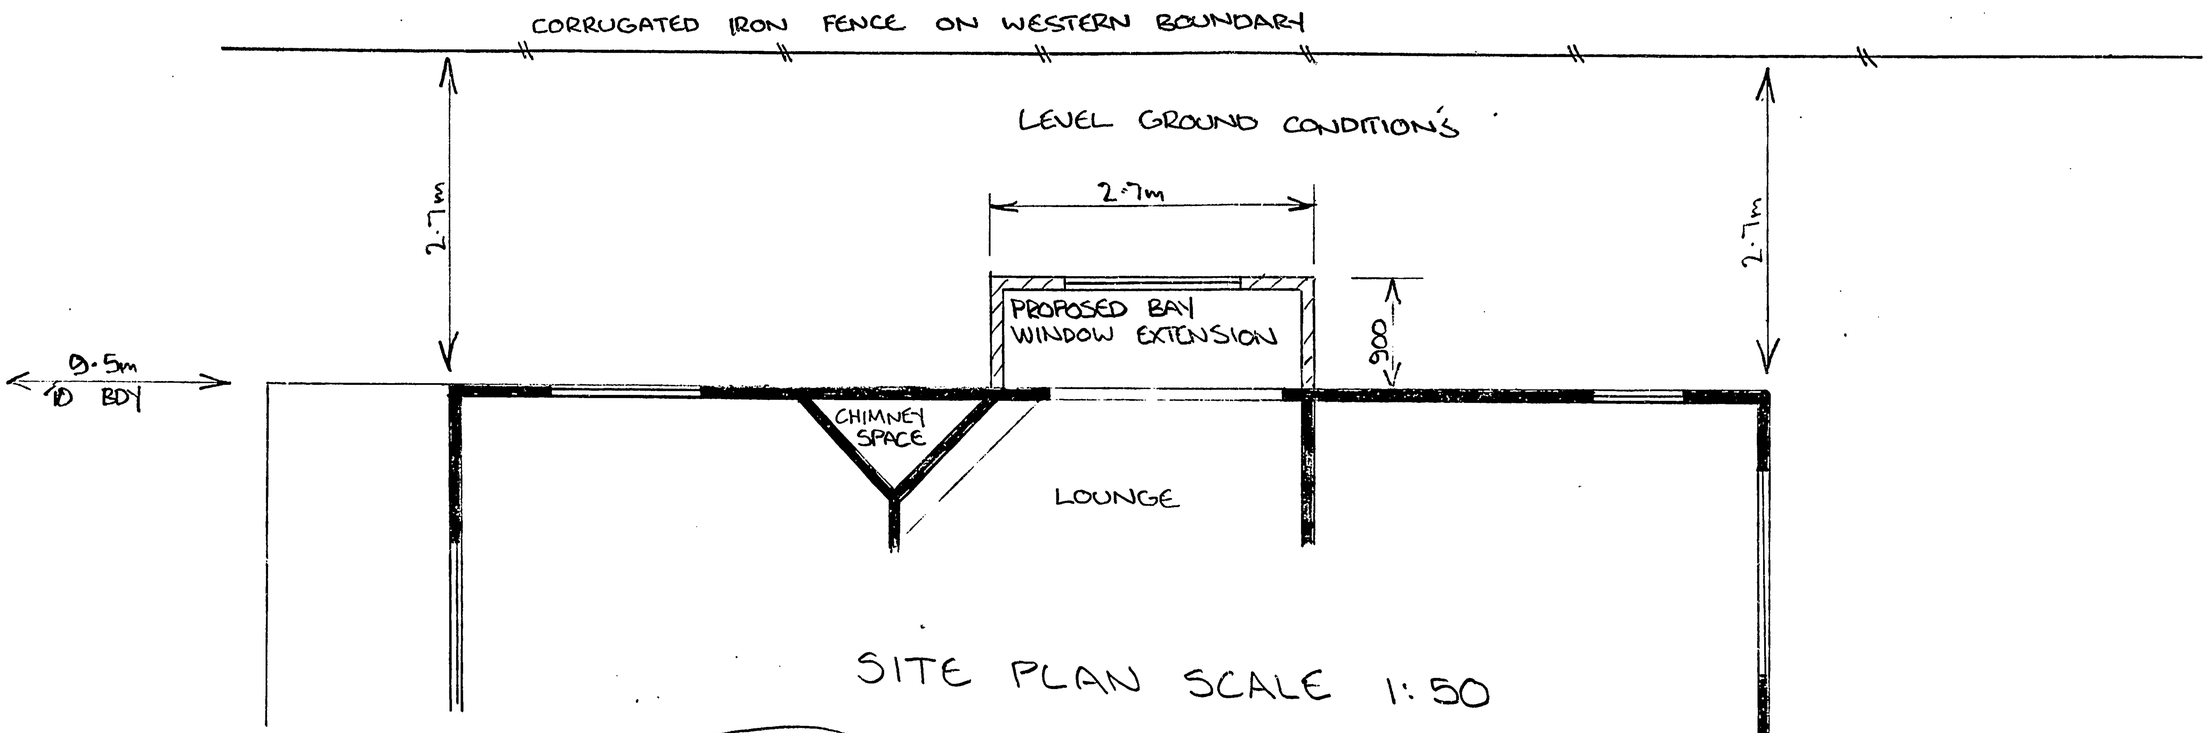
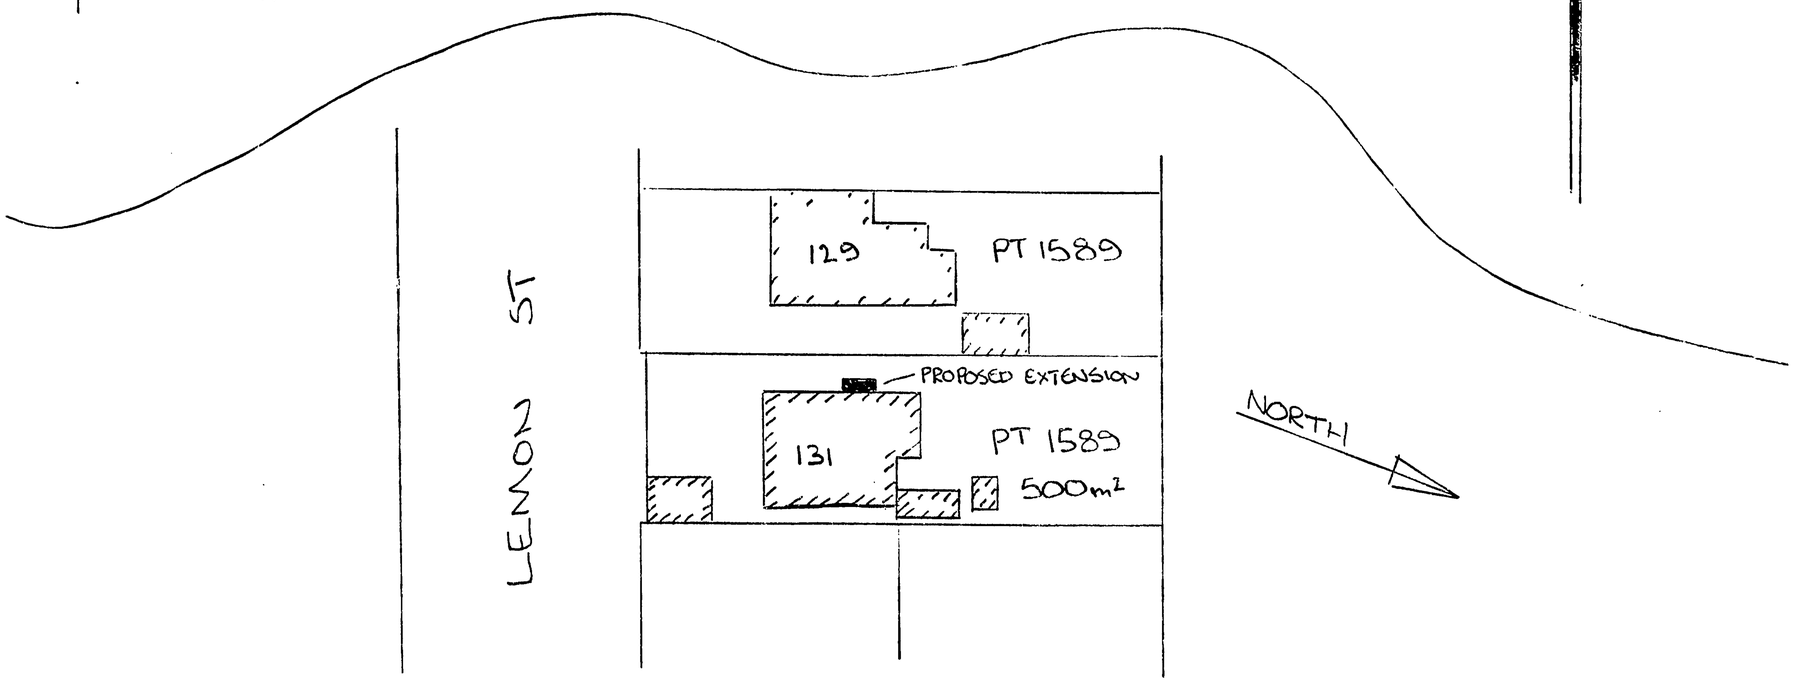
SITE PLAN SCALE 1:50