SCALE
⅛ Inch to a Foot

BOROUGH OF KAWERAU

DRAINAGE PLAN

For Office Use

Permit No. .....
Date .....
Receipt No. .....
Amount .....

BOROUGH SEWER DRAIN - BLACK INK. STORMWATER - DOTTED BLACK INK. NEW DRAINS - RED INK. WATER CONNECTIONS - GREEN INK. (Show Outside Taps—Red X Over Green)

OWNER Tasman. ADDRESS 13 Bell St.

N.B. Plumber or Drainlayer. Please use Standard Drawing Ink. NOT a Ball Point Pen.

LEGAL DESCRIPTION OF PROPERTY Lot NO. 16 Front Section.

Signature of Plumber and/or Drainlayer J & A

Date of Application .....

Signature of Inspector .....

Date of Inspection 15/11/61.

ROAD BOUNDARY OF SITE

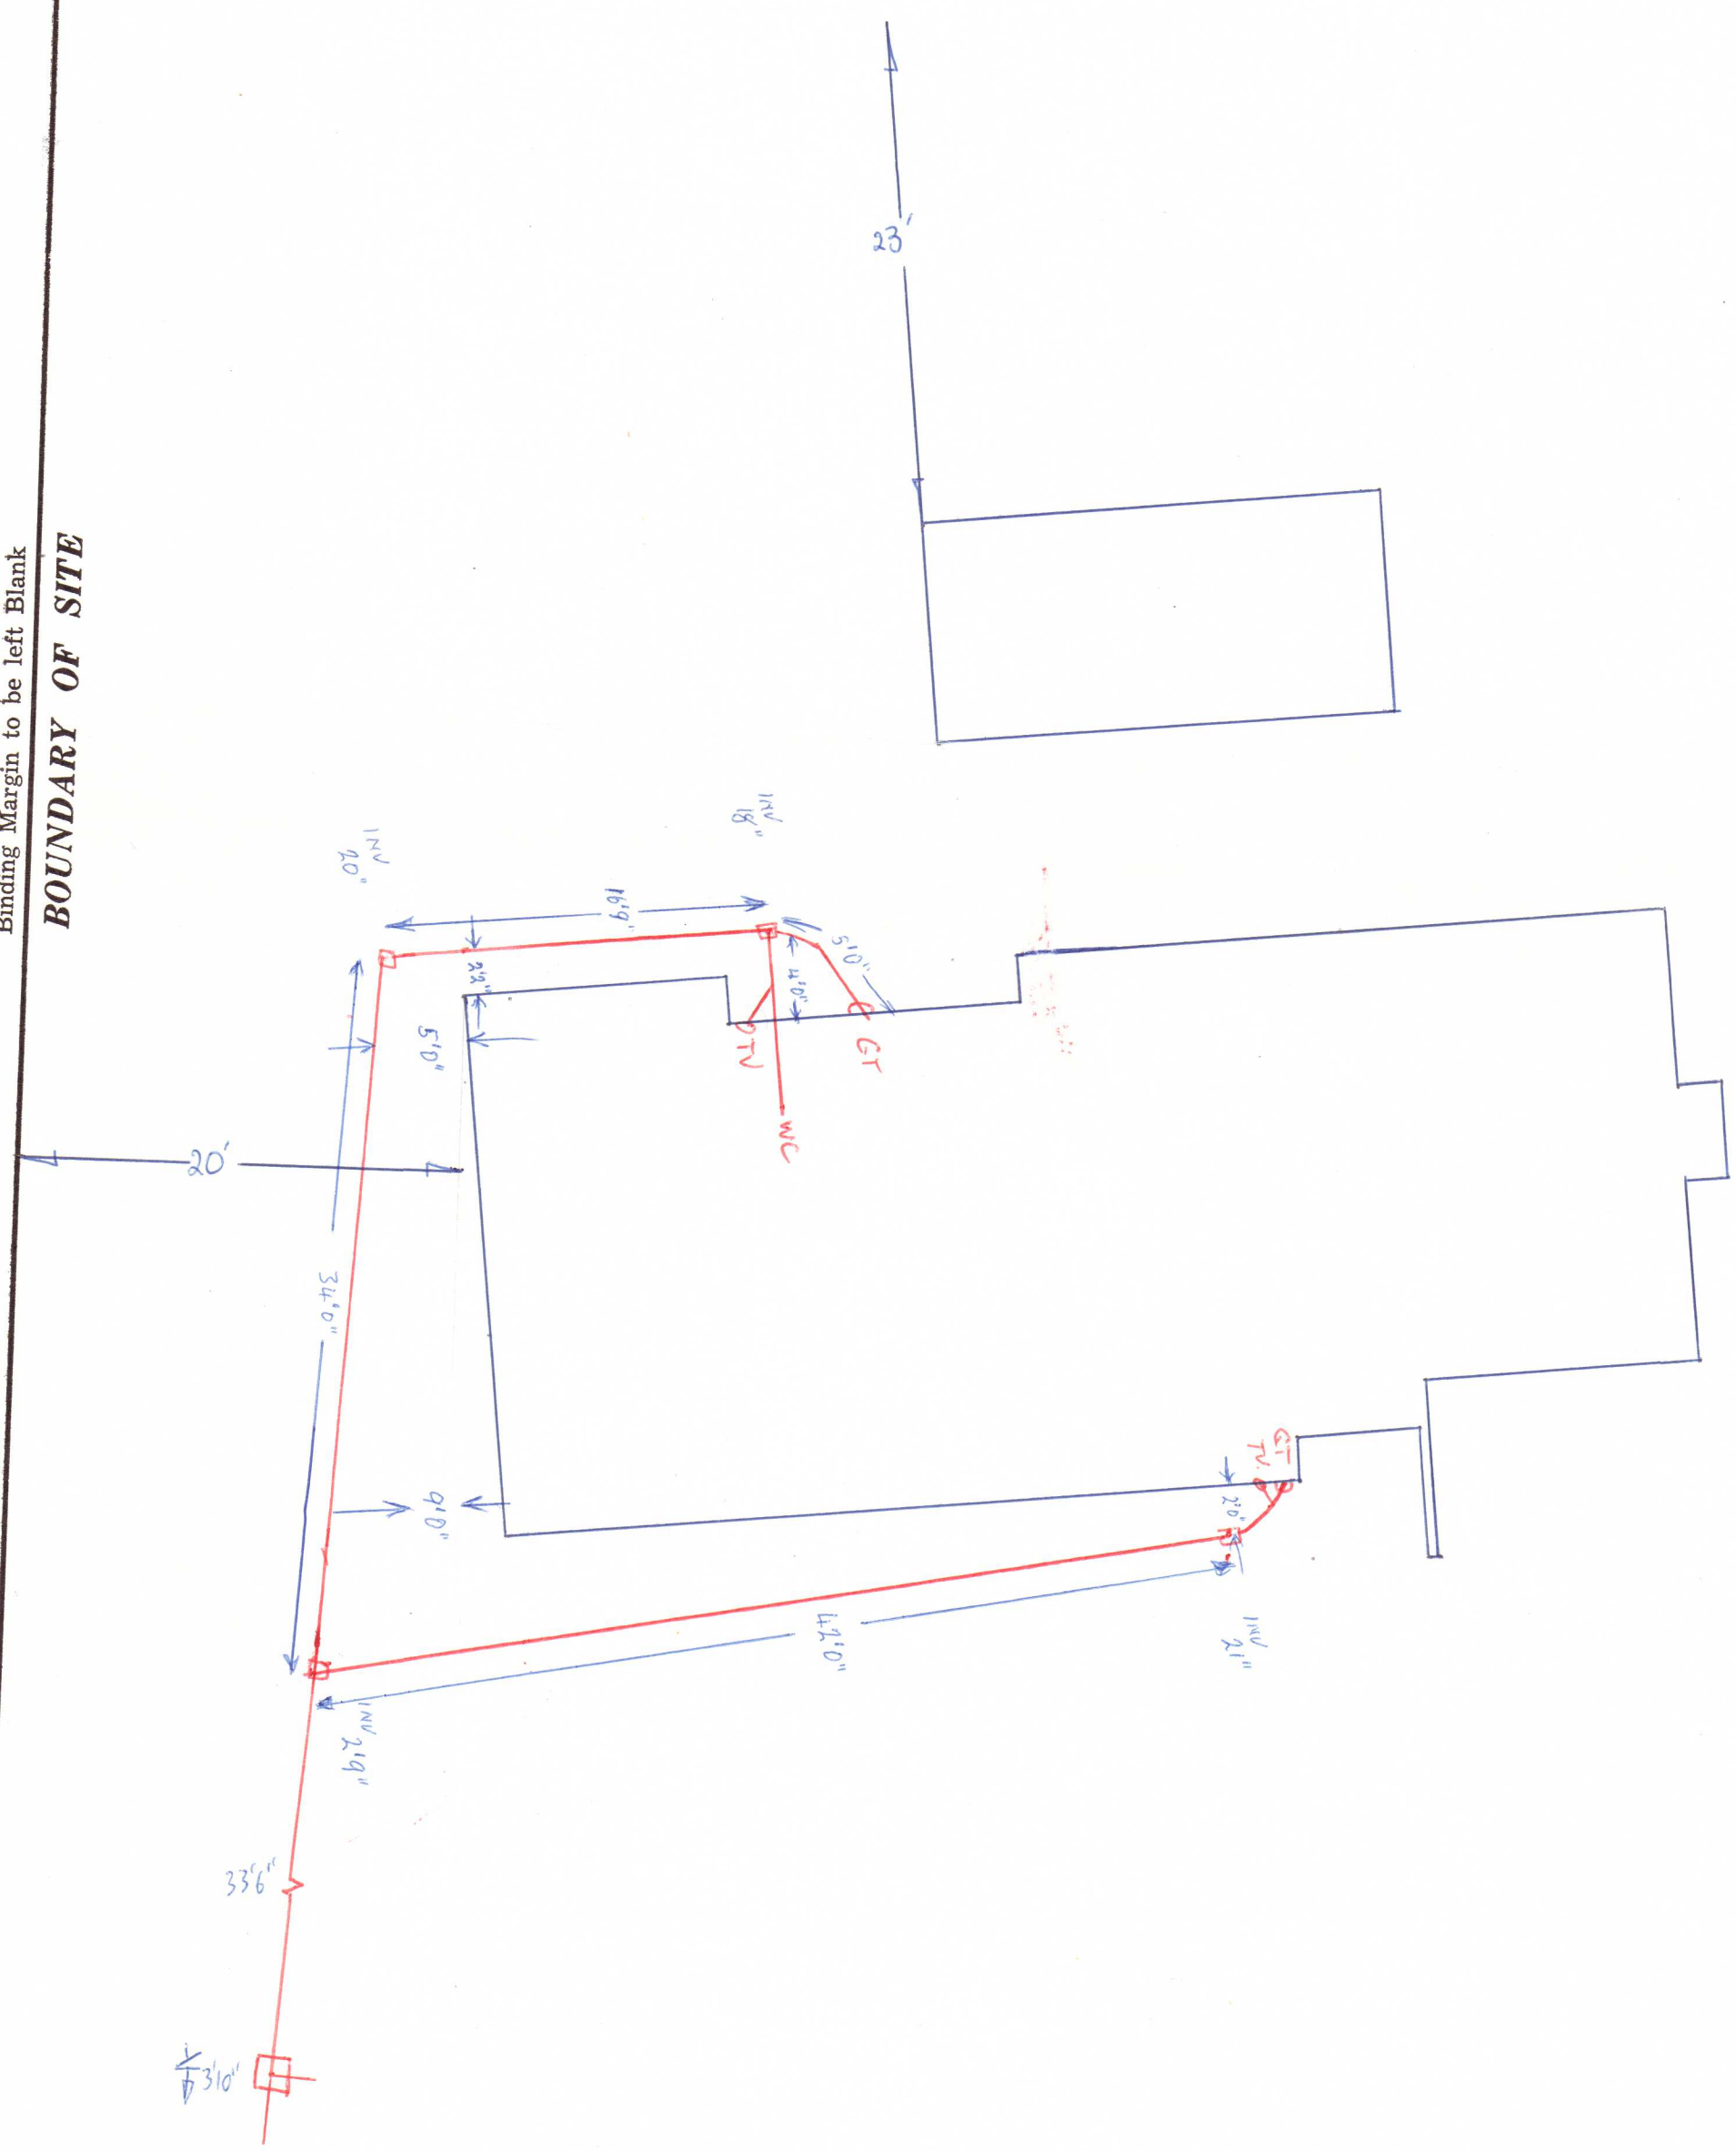

Binding Margin to be left Blank

BOUNDARY OF SITE