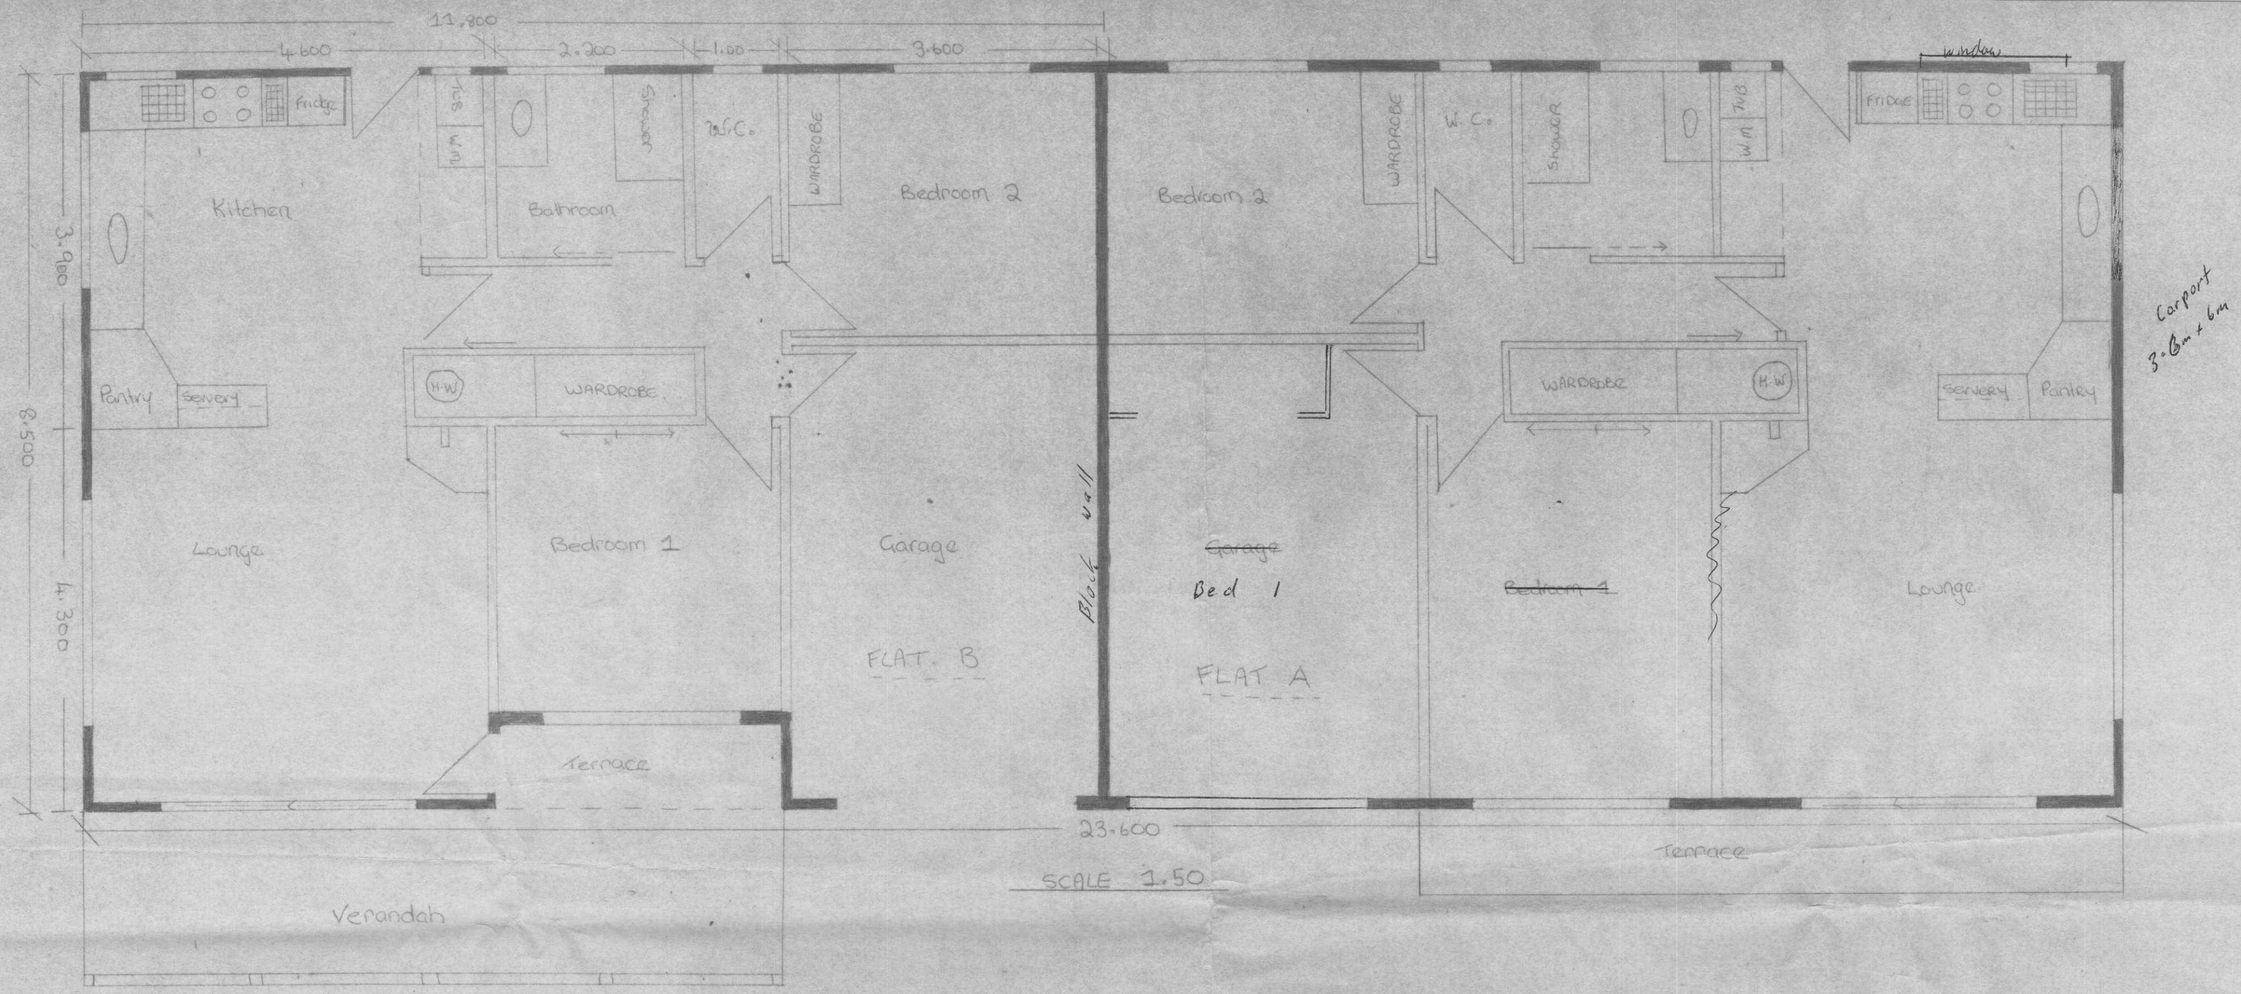

SCALE 1:50

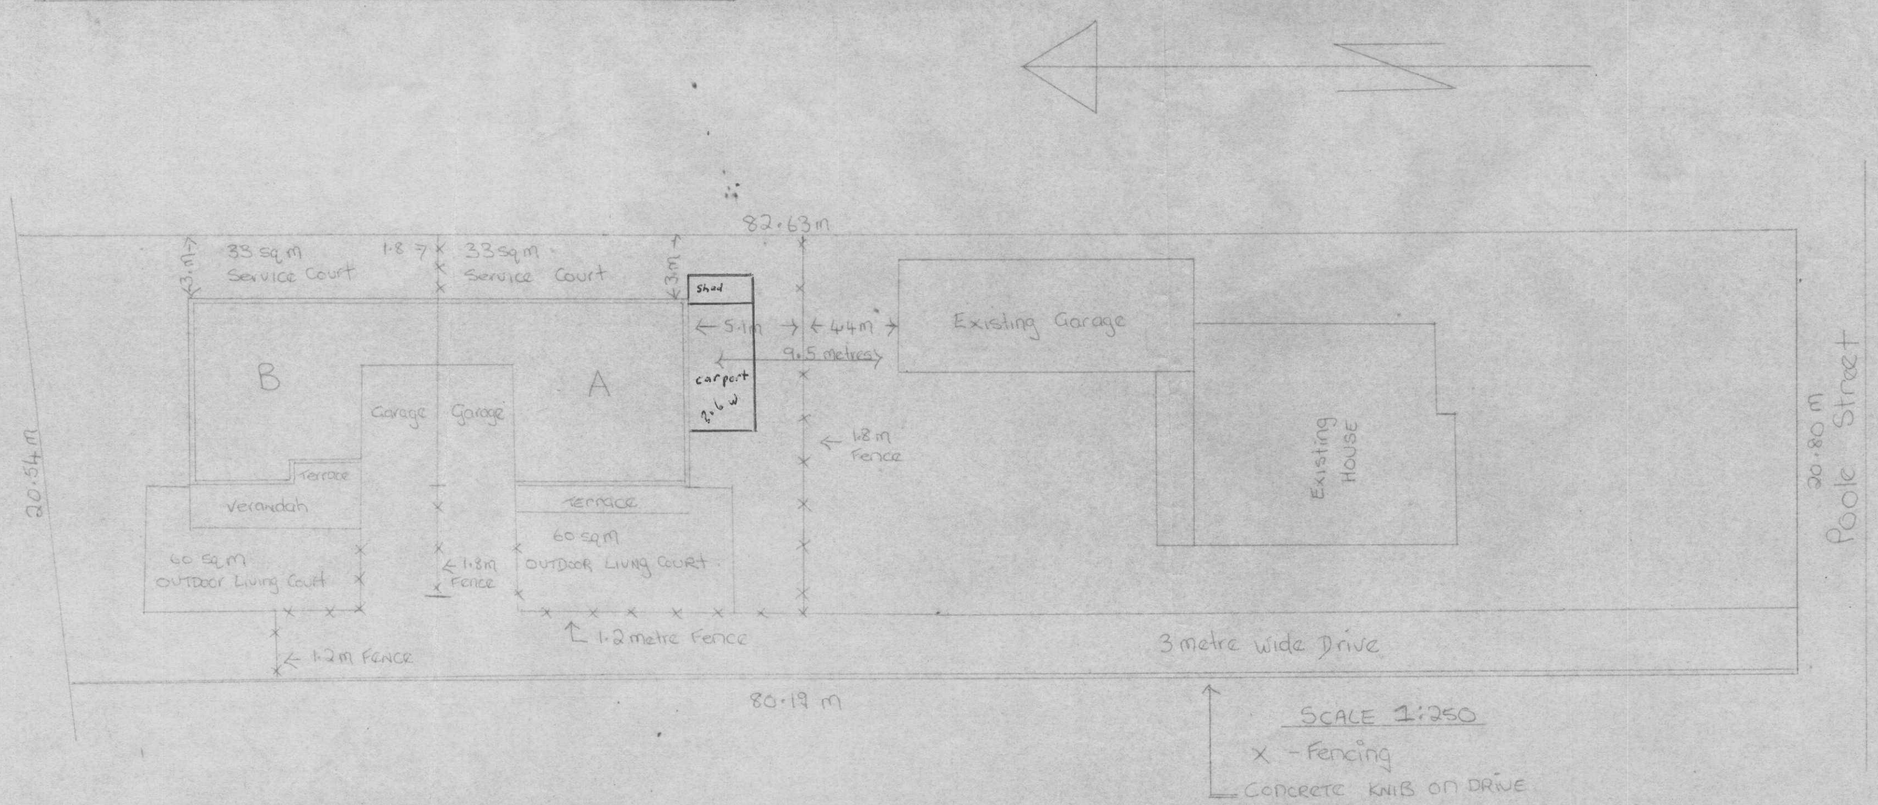

SCALE 1:250

X - Fencing

CONCRETE KNIB ON DRIVE

Proposed Dwelling of:
Mr P. & Mrs D.M. Blows; 28 B Poole St, Motueka

FLAT A

FLAT B

MATERIALS

ROOF : Dec. Tile.
FACIA : Klals
Exterior : Hardie Plank
Floor : Chip brd
Joinery : A L
Interior :