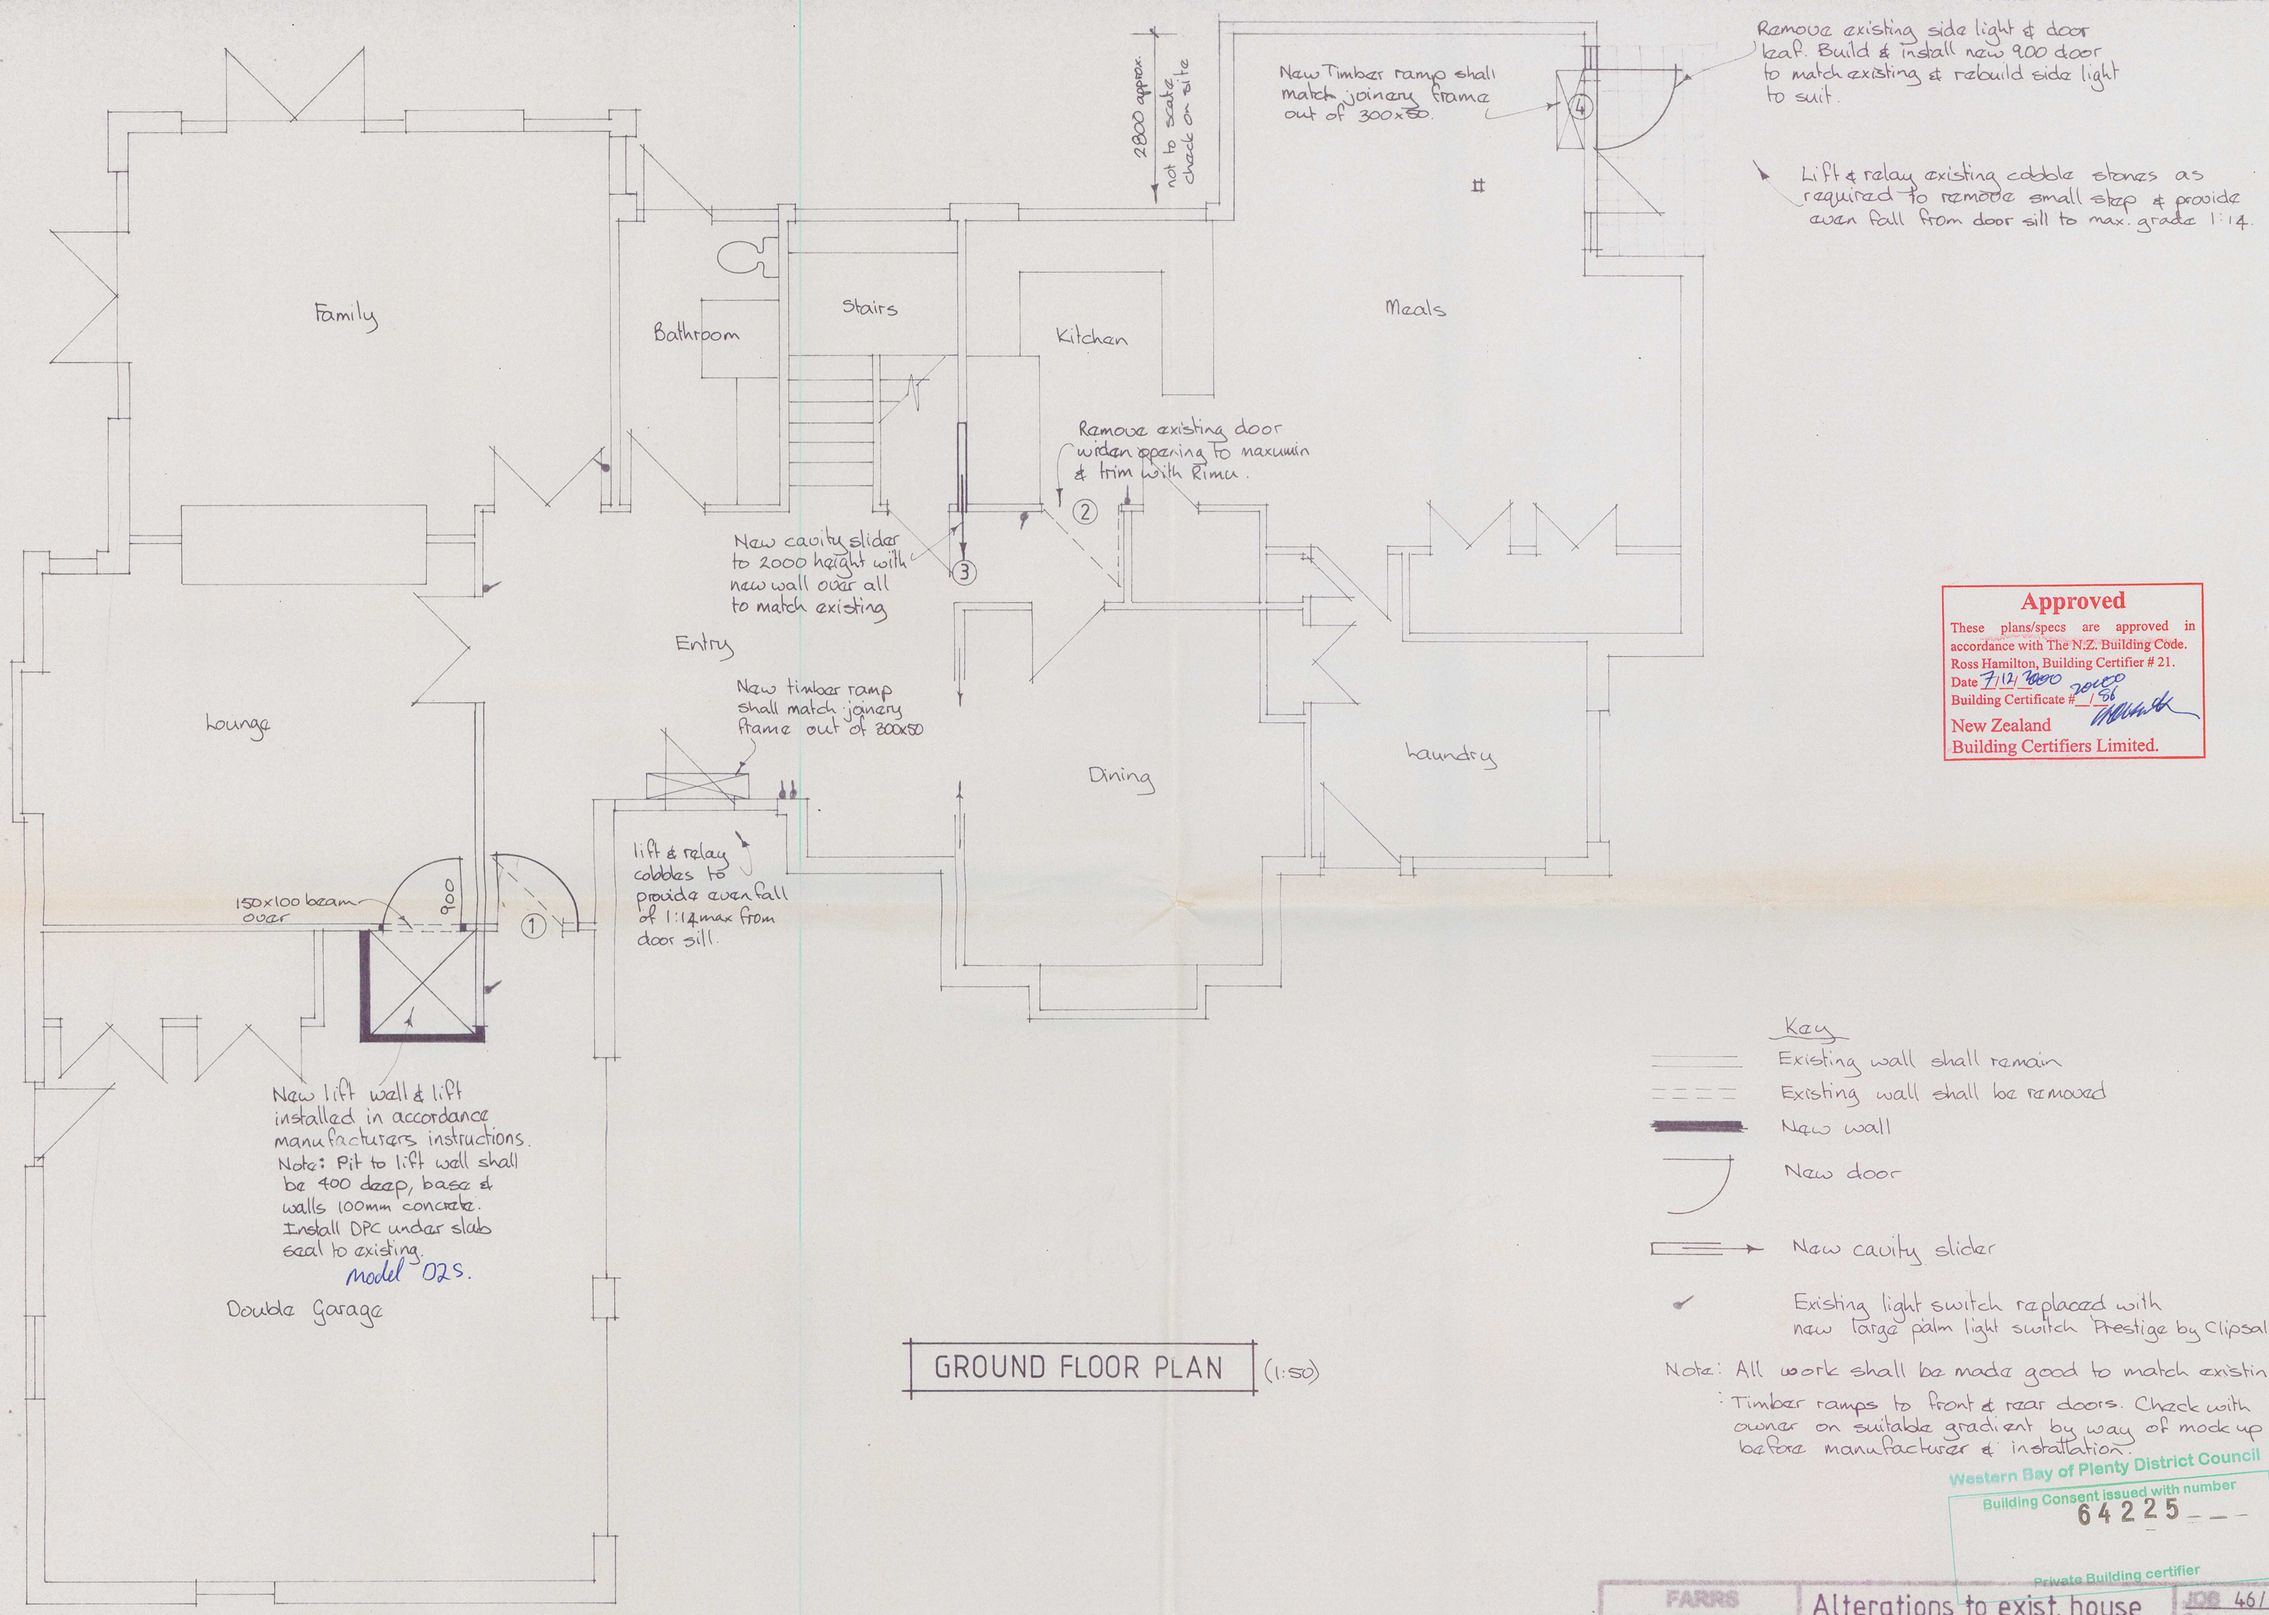

GROUND FLOOR PLAN (1:50)

Key

- Existing wall shall remain
- Existing wall shall be removed
- New wall
- New door
- New cavity slider
- Existing light switch replaced with new large palm light switch 'Prestige by Clipsal'

Note: All work shall be made good to match existing.
: Timber ramps to front & rear doors. Check with owner on suitable gradient by way of mock up before manufacturer & installation.

Approved
These plans/specs are approved in accordance with The N.Z. Building Code.
Ross Hamilton, Building Certifier # 21.
Date 7/12/2000
Building Certificate # 20000 / 86
New Zealand Building Certifiers Limited.

Western Bay of Plenty District Council
Building Consent issued with number 64225
Private Building certifier

FARRS ARCHITECTURAL DRAUGHTING SERVICE 51 Elmany Rd RD2 Tauranga Ph / Fax (07) 549 0801	Alterations to exist. house at 195 Beach Rd, Katikati for Mr & Mrs Nicoll Client ACC	JOB 46/00 Sht 1
	Drawing Working Drawing	Date 2/11/00

P/1089/1865/1