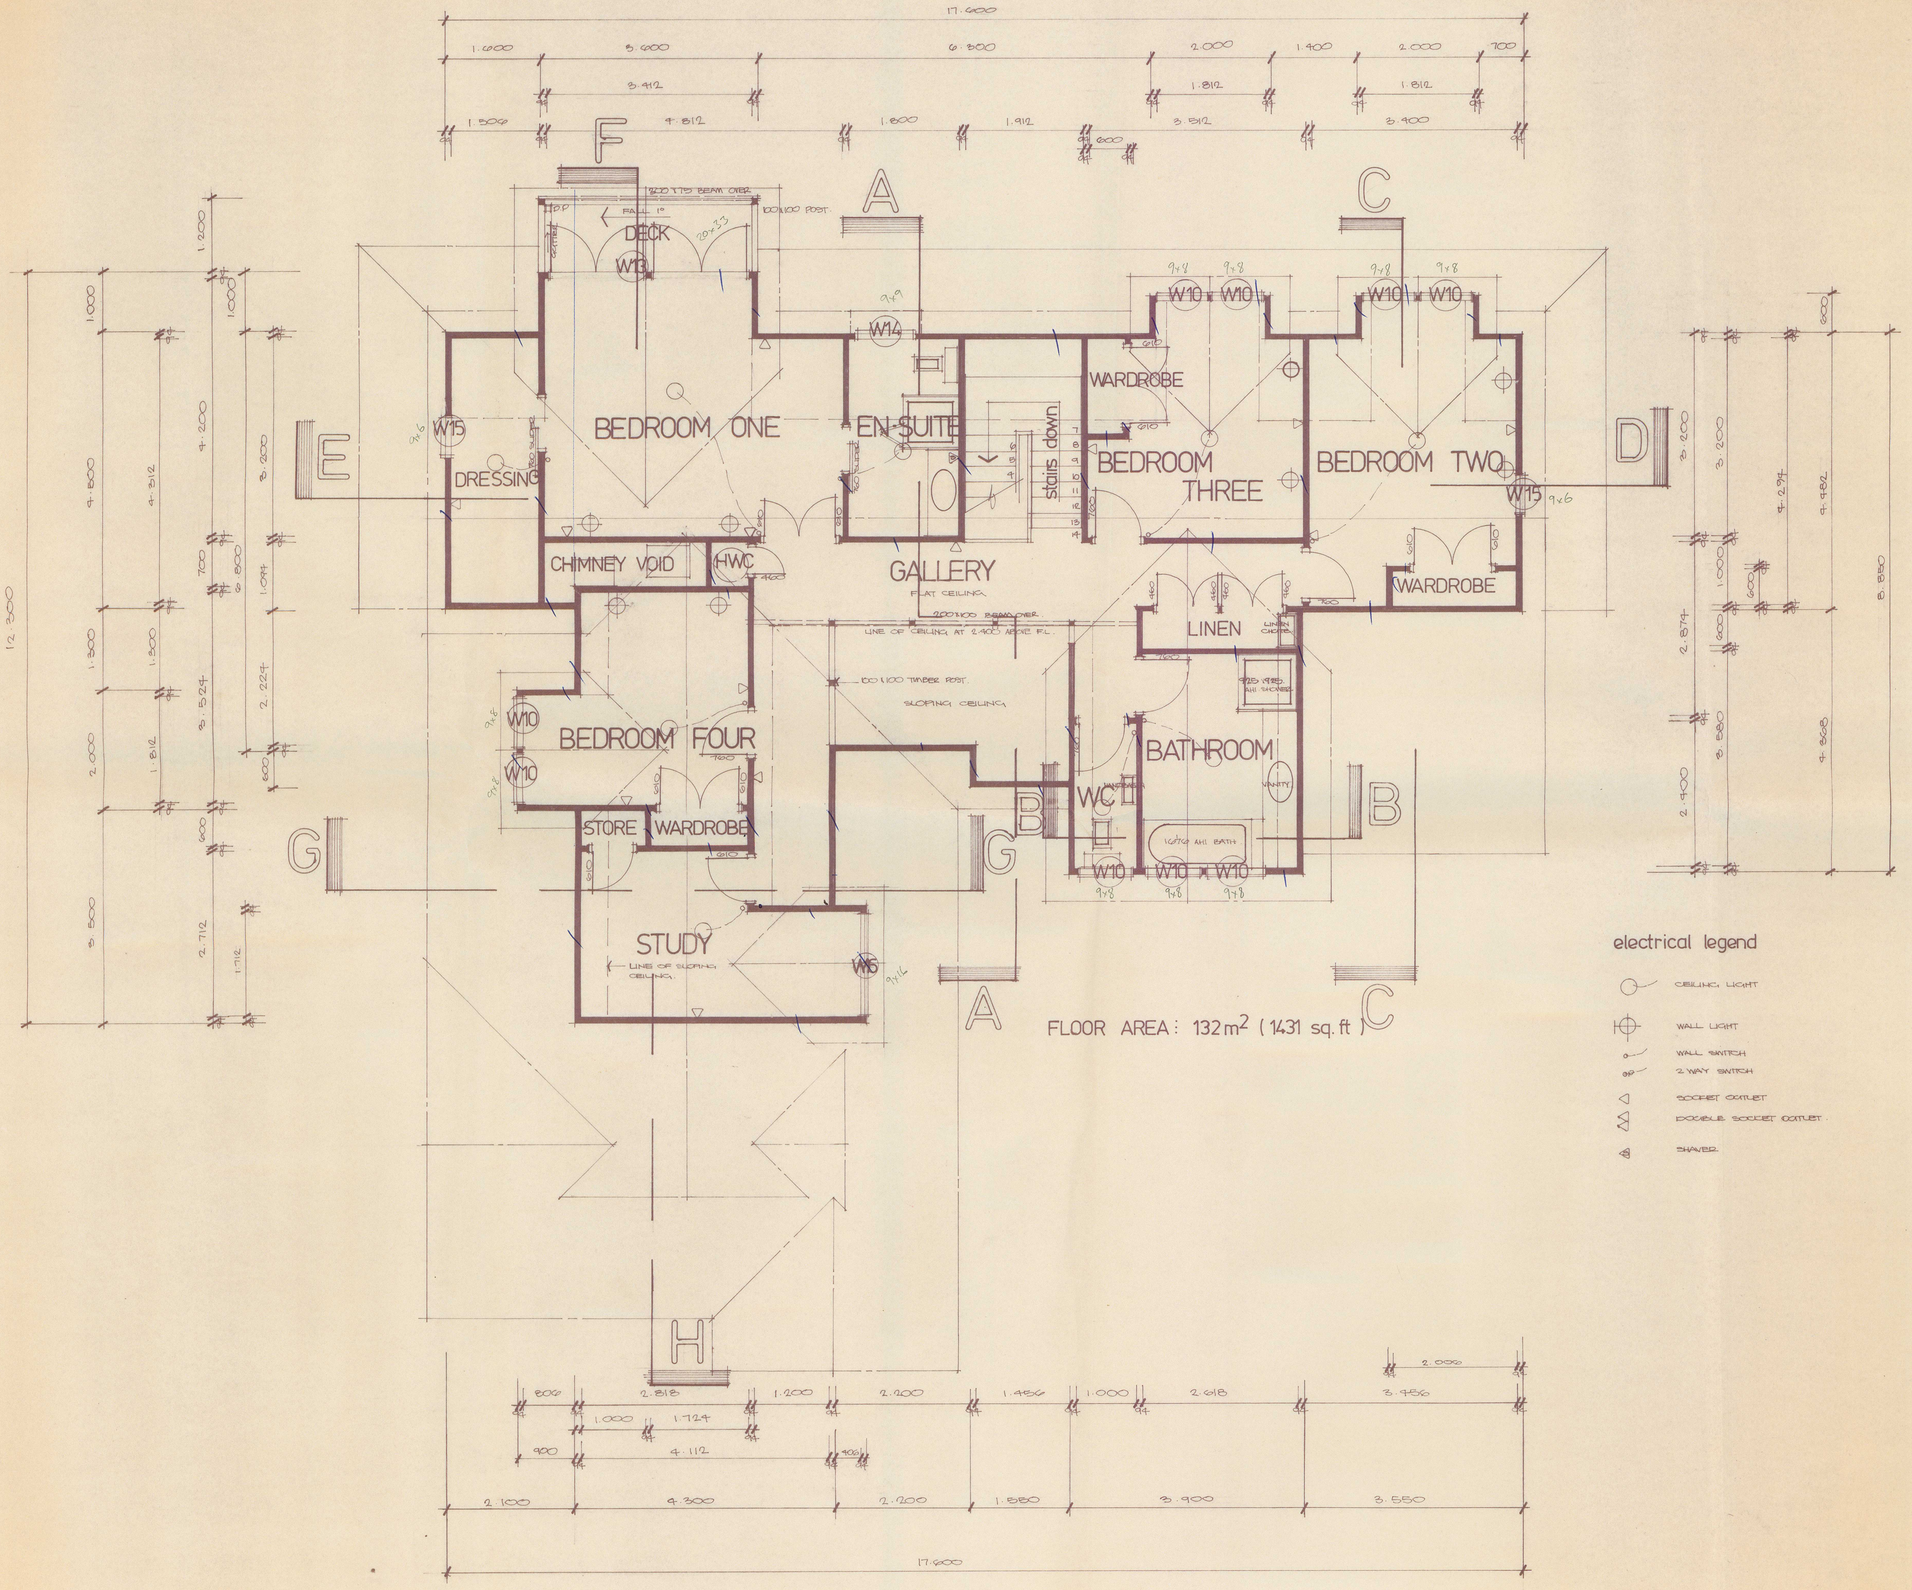

FIRST FLOOR PLAN 1:50

ian butcher design ltd
building design & planning
Cnr. 8th avenue & Cameron Road
Tauranga
P.O. Box 761
Phone 81 395 Bus. 64 295 A/H