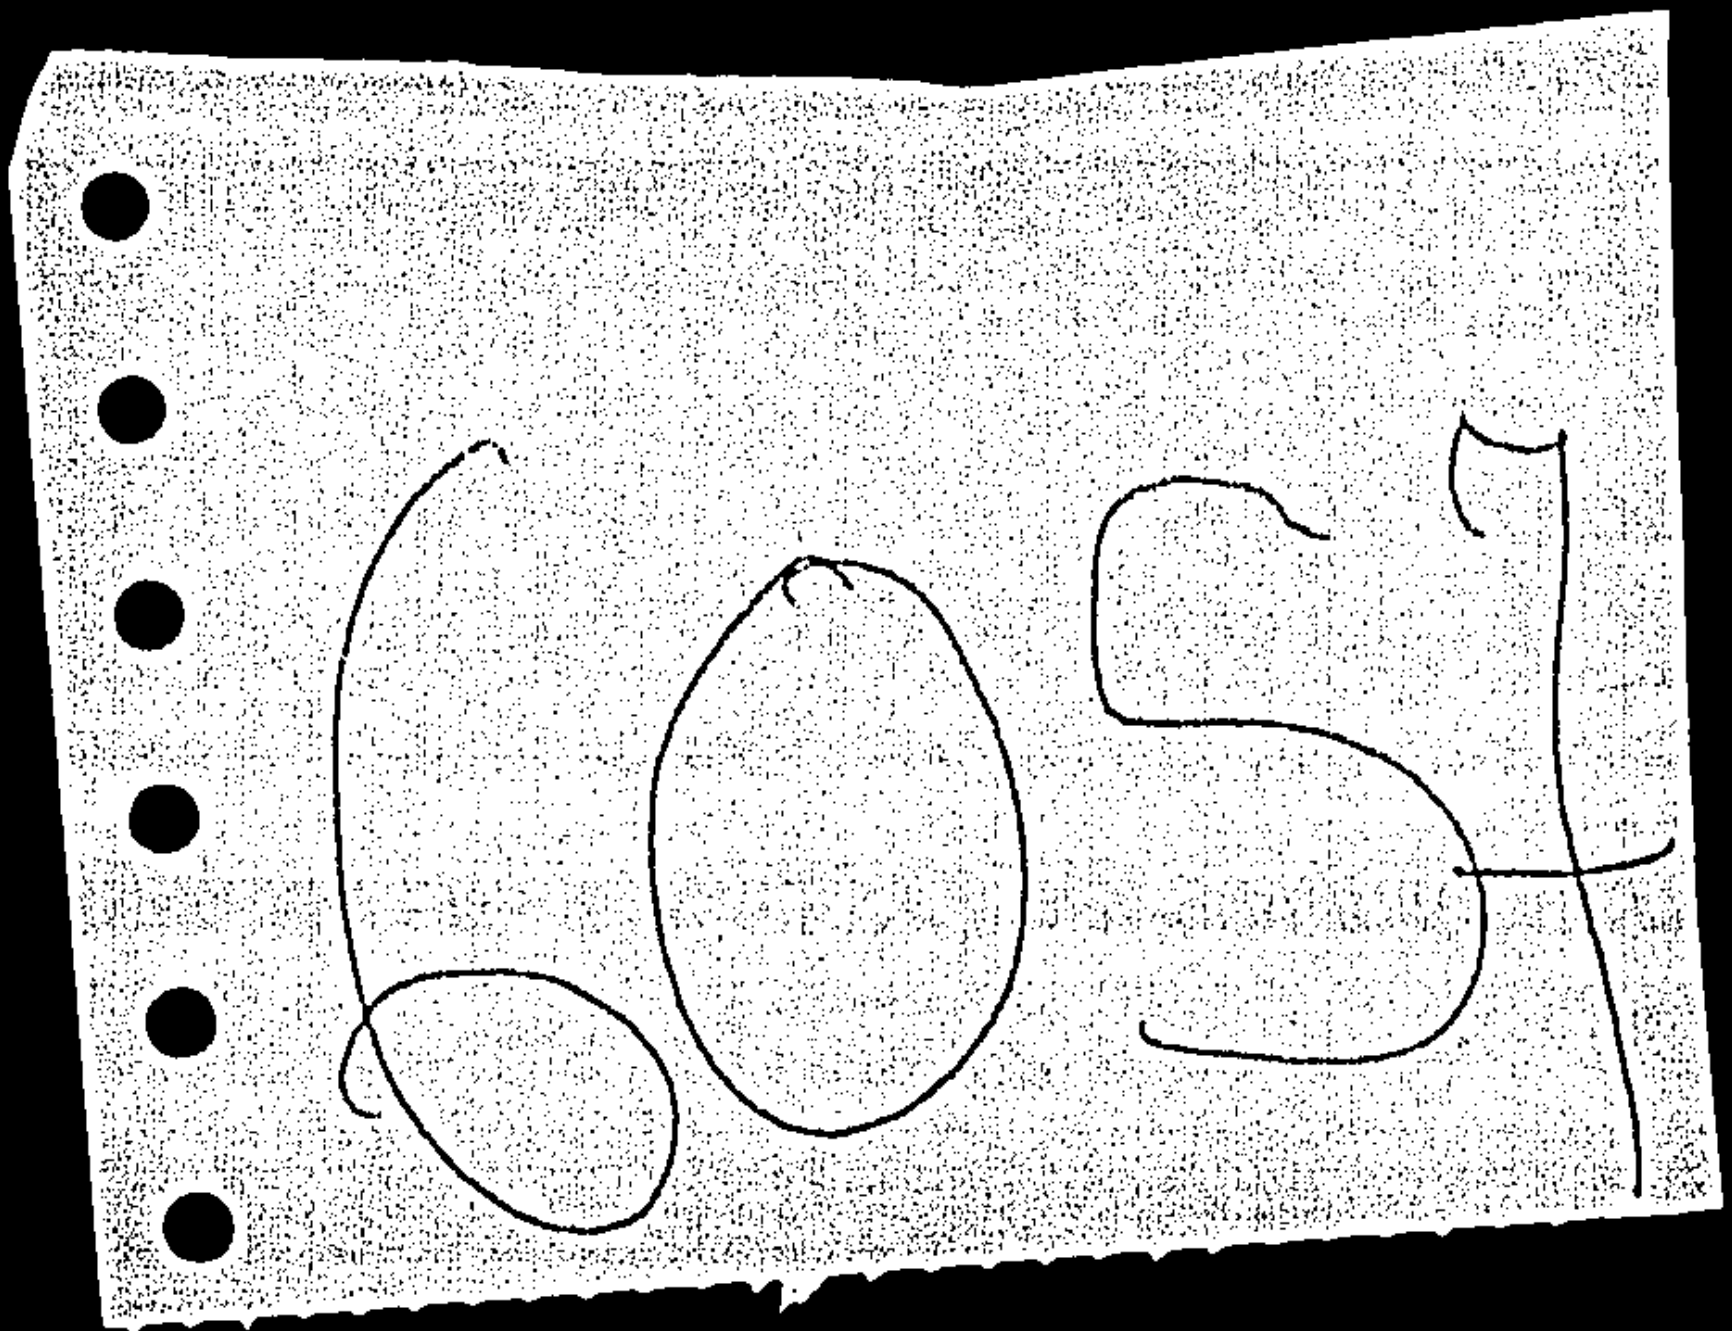


4614

GISBORNE CITY COUNCIL

APPLICATION FOR PERMIT FOR PLUMBING OR DRAINAGE WORK
(Regulation 80 (2) Drainage and Plumbing Regulations 1959)

To the Town Clerk,
Gisborne City Council

I, the undersigned (Name in Full) Leila Patricia Sylvester hereby apply for permission to have the work described herein, and set out in the plans attached hereto, carried out in the premises situated in -

Section No. 110
D.P. 3511
Street/Road Dalton.

Name and address of person for whom work is to be carried out -
Trade Effluent.

Mr. J.C. Sylvester is the Licensed Master Plumber and
Mr. is the Licensed Master Drainlayer,
who will be employed by me to make the connection.

Value of proposed work, including materials :-

Estimated cost of : (a) Plumbing $ 800
(b) Drainage $
TOTAL $ 800

SIGNATURE: J.C. Sylvester
ADDRESS: 10 Stevenson Place

DATED this 2 day of Sept 19 70

N.B. This permit shall expire if active work hereunder be not commenced within six months from date hereof.

NATURE OF WORK:
Plan hg new dwelling.

Authorised by
Date 2-9-70.
Permit Fee $6-00
Cashier 58010

6057

4816

GISBORNE CITY COUNCIL

APPLICATION FOR PERMIT FOR PLUMBING OR DRAINAGE WORK
(Regulation 89 (2) Drainage and Plumbing Regulations 1959)

To the Town Clerk,
Gisborne City Council

I, the undersigned (Name in Full) Fred Hackin hereby apply for permission to have the work described herein, and set out in the plans attached hereto, carried out in the premises situated in -

Section No. 110
D.P. 537
Street/Road 40 Dalton St

Name and address of person for whom work is to be carried out -
Mason Hoffman

Mr. _____ is the Licensed Master Plumber and

Mr. F. Hackin is the Licensed Master Drainlayer.
who will be employed by me to make the connection.

Value of proposed work, including materials :-

Estimated cost of : (a) Plumbing $ _____
(b) Drainage $ 125-00

TOTAL $ 125-00

SIGNATURE: F. Hackin
ADDRESS: 30 Rutlan Rd


DATED this 20 day of February 19 71

N.B. This permit shall expire if active work hereunder be not commenced within six months from date hereof.

NATURE OF WORK: Putting in 4" sewer drain from boundary connection to new house

Authorised by RG
Date 5/2/71
Permit Fee $2-00
Cashier C Redman 65065

6057

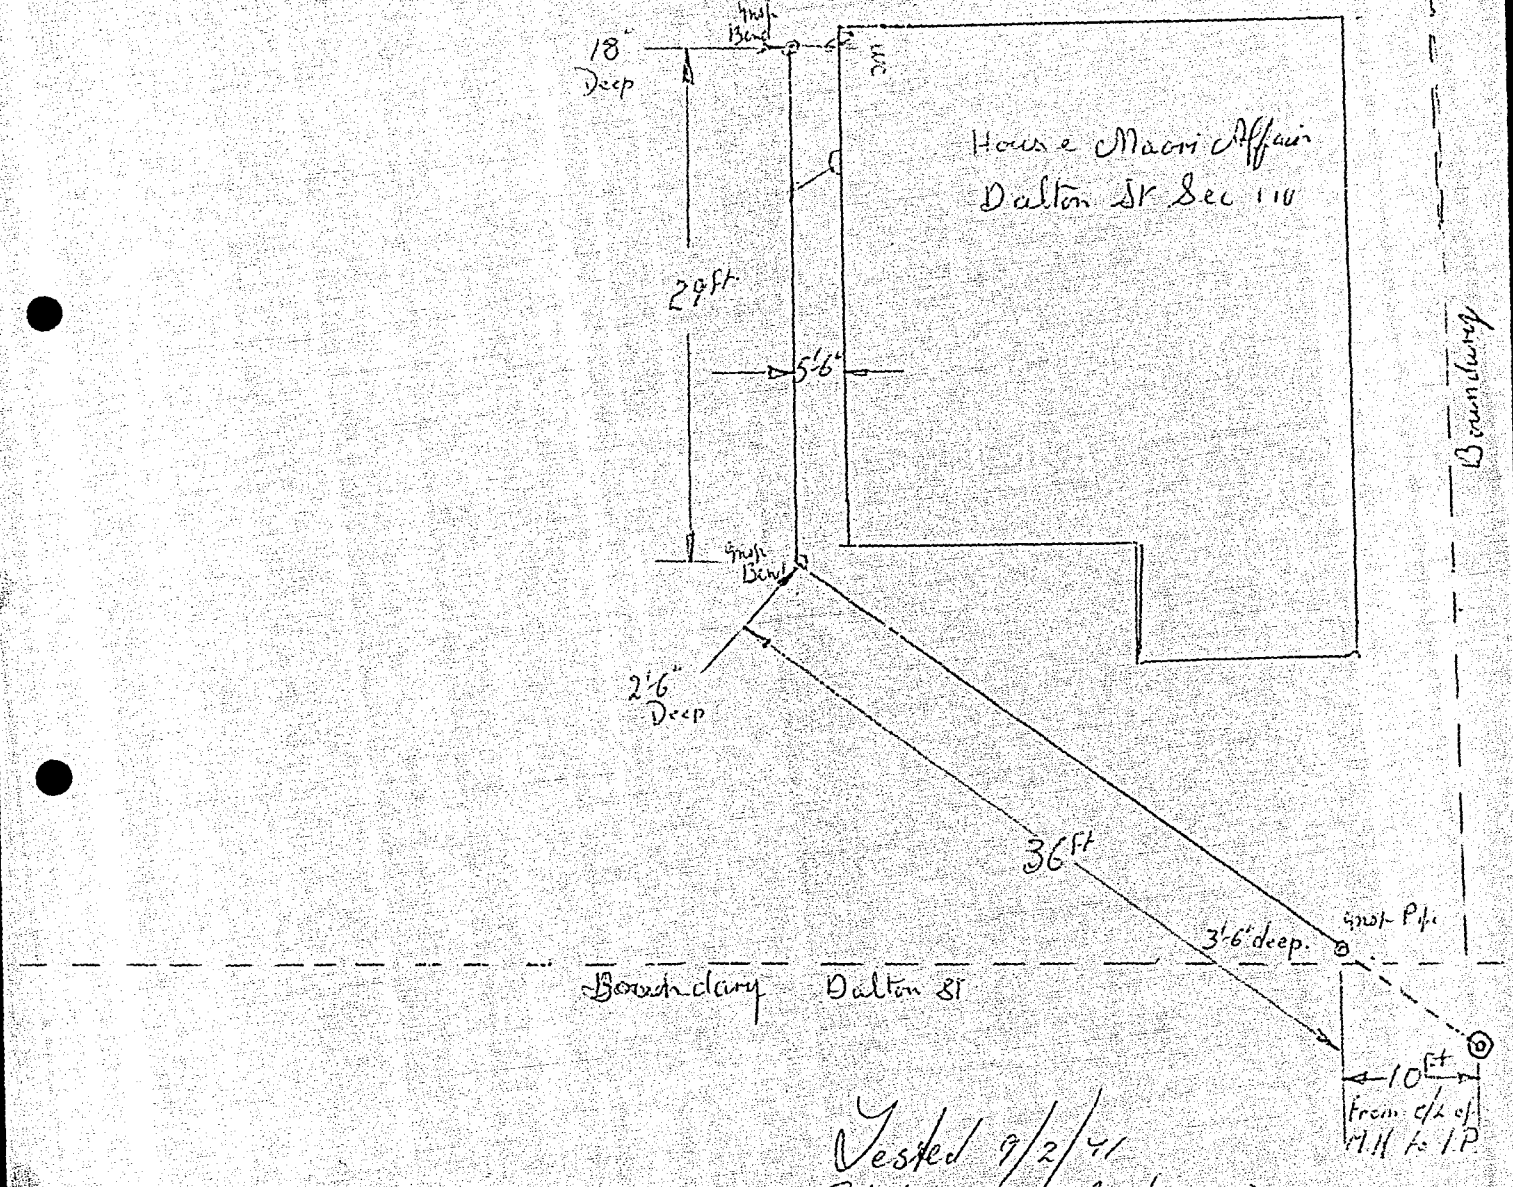

Vested 9/2/41
Satisfactory RBG (C.E.W. R/R)

6057