1528

GISBORNE CITY COUNCIL

Notice of Completion of Work.

To the Engineer,
Gisborne City Council.

I hereby give notice that I have completed at premises situated in
..265..Rutene Rd..... Street, Owned by Mr ..G...Wanberg....,
the sanitary plumbing (or drainage work) specified in Permit No. ..7483.,
issued on the ..14th.....day of ..Nov..... 19.75, and I hereby request
that the work be inspected.

Dated ..... day of ..... 19....

Signature: B.P. Thomson.

The work referred to: .....

I hereby certify that the work has been examined and found satisfactory.

Dated this ....8..... day of ..Jan..... 1976...

.....
Plumbing and Drainage Inspector.

7528'

City of Gisborne

The City Engineer
Gisborne City Council

Fitzherbert St.
Gisborne

APPLICATION FOR PERMIT TO CARRY OUT SANITARY PLUMBING AND DRAINAGE WORK

I, the undersigned, hereby apply for permission to have the work described herein and set out on the plans attached hereto, carried out in accordance with the provisions of the Drainage and Plumbing Regulations 1959 at premises situated at:

Address ..265.. RUTENE ROAD.....

LEGAL DESCRIPTION:

Lot No. ..33... Deposited Plan No. 5842...

Section No. ..... ~~Block~~ Ass No. 8461/138/35. CA 13-11-75

Description of Work: INSTALLING SEWERAGE DRAIN TO NEW DWELLING.

Name of Owner: MR C. MEMBERY.....

Address: 265 RUTENE ROAD.

Name of Registered Plumber: .....

Address: .....

Name of Registered Drainlayer: B.P. Thompson & Co

Address: 350 Childers Rd.....

SIGNATURE: B.P. Thompson

DATE: 12/11/75.

VALUE OF WORK INCLUDING MATERIALS

Plumbing: $ .....

Drainage: $ 200-00

TOTAL: $ 200-00

FEE: $ 3-00.

FOR OFFICE USE ONLY: B/9172

FOR OFFICE USE ONLY	
Date Received	12-11-75 RG
Fee Paid	$3-00
Date Paid	12-11-75
Receipt No.	155972.
Cashier	D.S.
Permit No.	7514 Date 14-11-75
File No.	7528.

City of Gisborne

The City Engineer
Gisborne City Council

Fitzherbert St.
Gisborne

APPLICATION FOR PERMIT TO CARRY OUT SANITARY PLUMBING AND DRAINAGE WORK

I, the undersigned, hereby apply for permission to have the work described herein and set out on the plans attached hereto, carried out in accordance with the provisions of the Drainage and Plumbing Regulations 1959 at premises situated at:

Address ..... RUTENE ..... ROAD .....

LEGAL DESCRIPTION:

Lot No. 33

Deposited Plan No. 5842

Section No. .....

Block No. ~~K~~ 84/136/35 K/30/10.

Description of Work: PLUMBING NEW DWELLING.

.....

.....

Name of Owner: MR C MEMBERY

Address: RUTENE RD

Name of Registered Plumber: RONALD N HART

Address: 5 SHAW ST

Name of Registered Drainlayer: .....

Address: .....

SIGNATURE: R N Hart

DATE: 26-10-75

VALUE OF WORK INCLUDING MATERIALS

Plumbing: $ 980.00

Drainage: $ .....

TOTAL: $ 980-00


FEE: $ 11-00

FOR OFFICE USE ONLY: B/9172

FOR OFFICE USE ONLY	
Date Received	29-10-75
Fee Paid	$11-00
Date Paid	29-10-75
Receipt No.	155394
Cashier	
Permit No.	193 Date 30-10-75
File No.	4528

MR. C. MEMBERY RUTENE ROAD.

SCALE 1:100

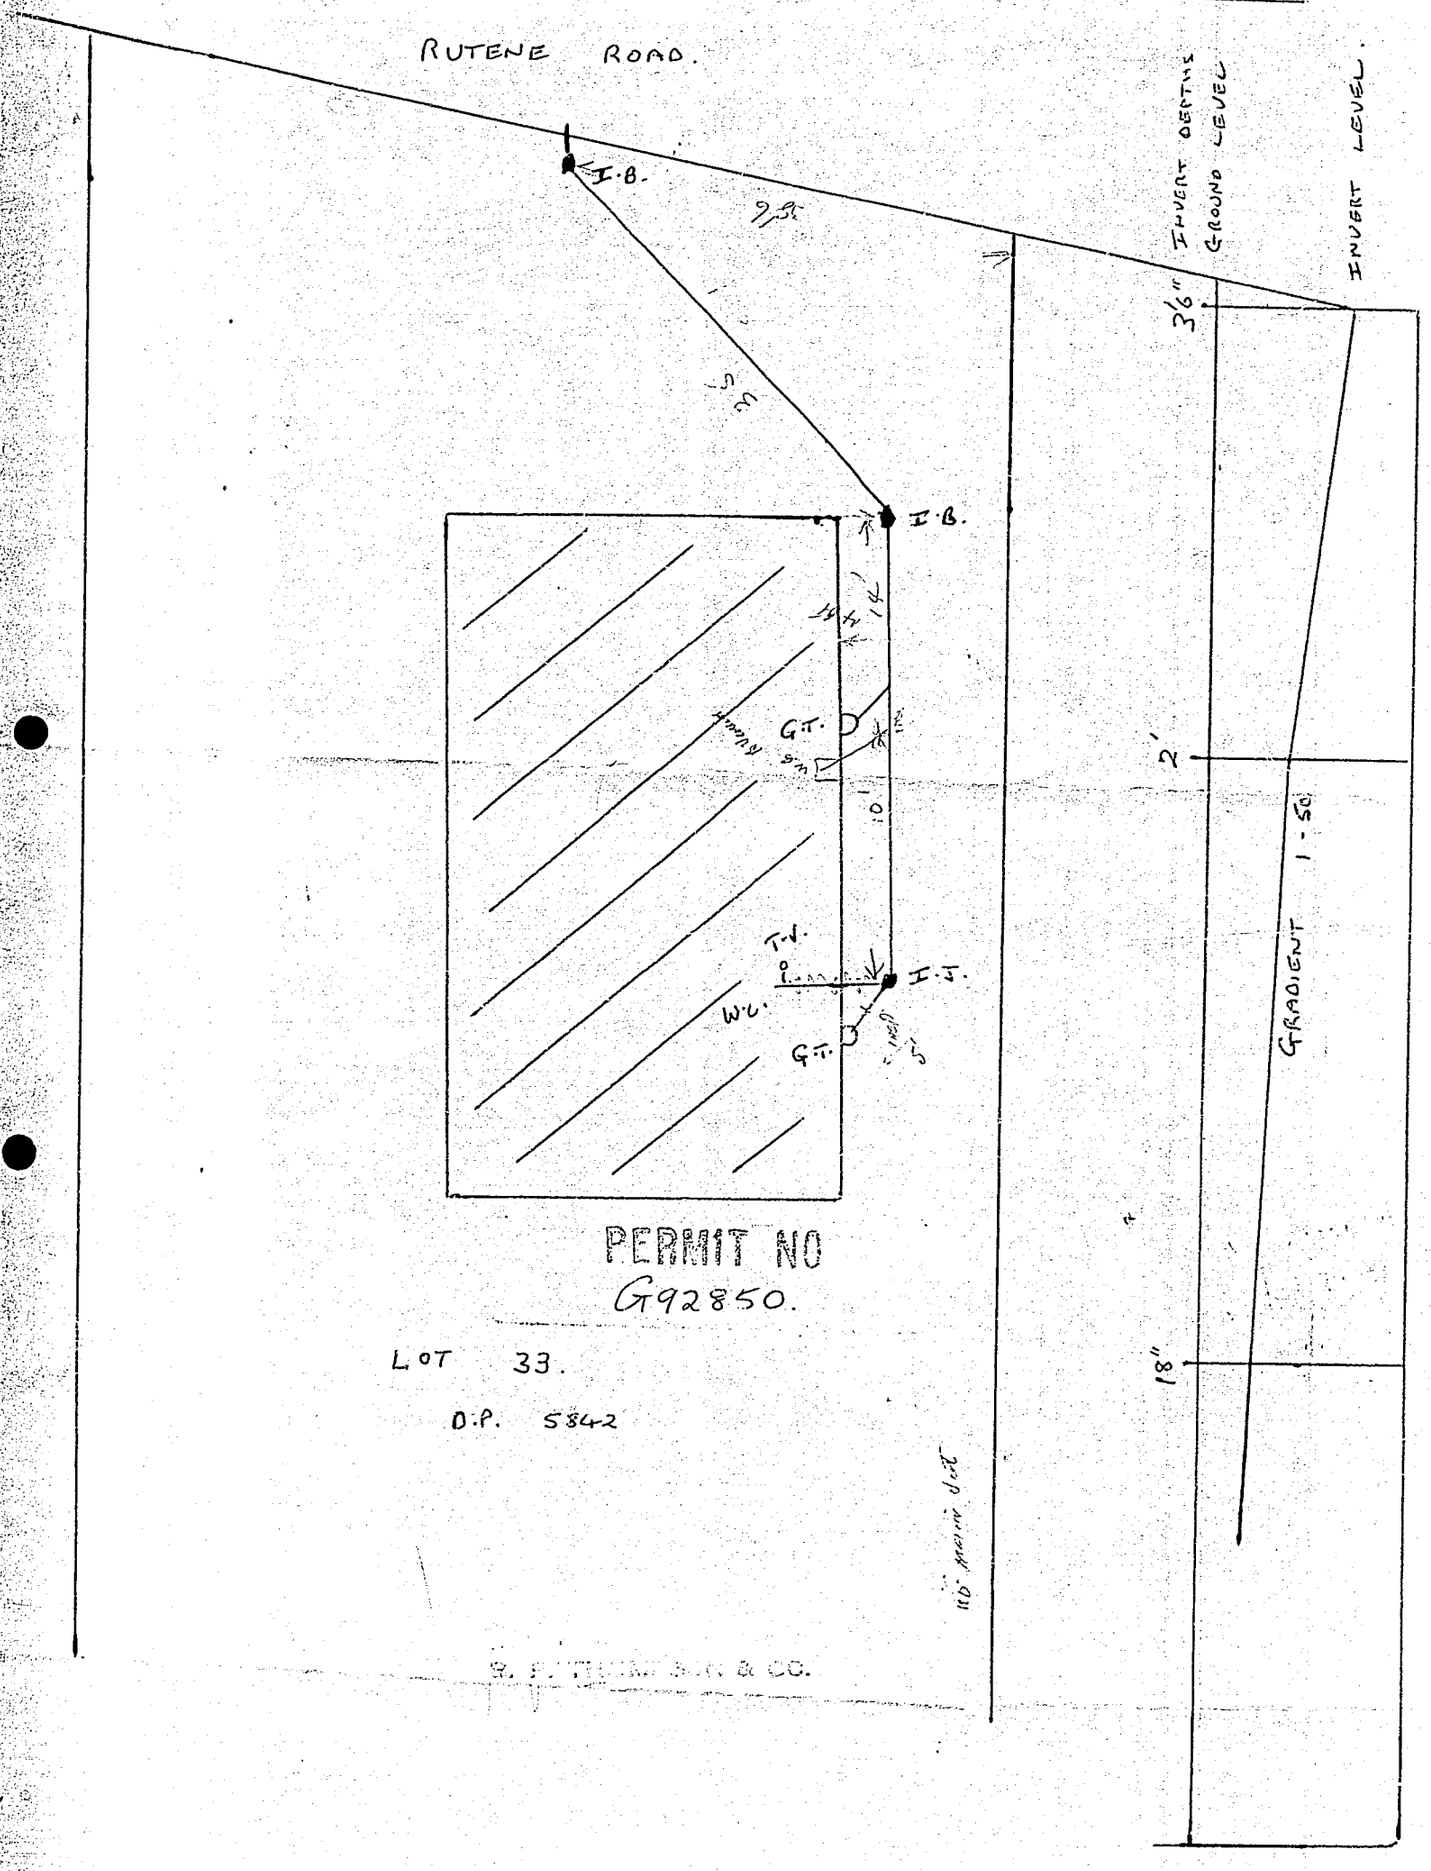

PERMIT NO
G92850.

LOT 33.

D.P. 5842

R. E. TEMM & CO.

1528