200510335

PLAN 050626

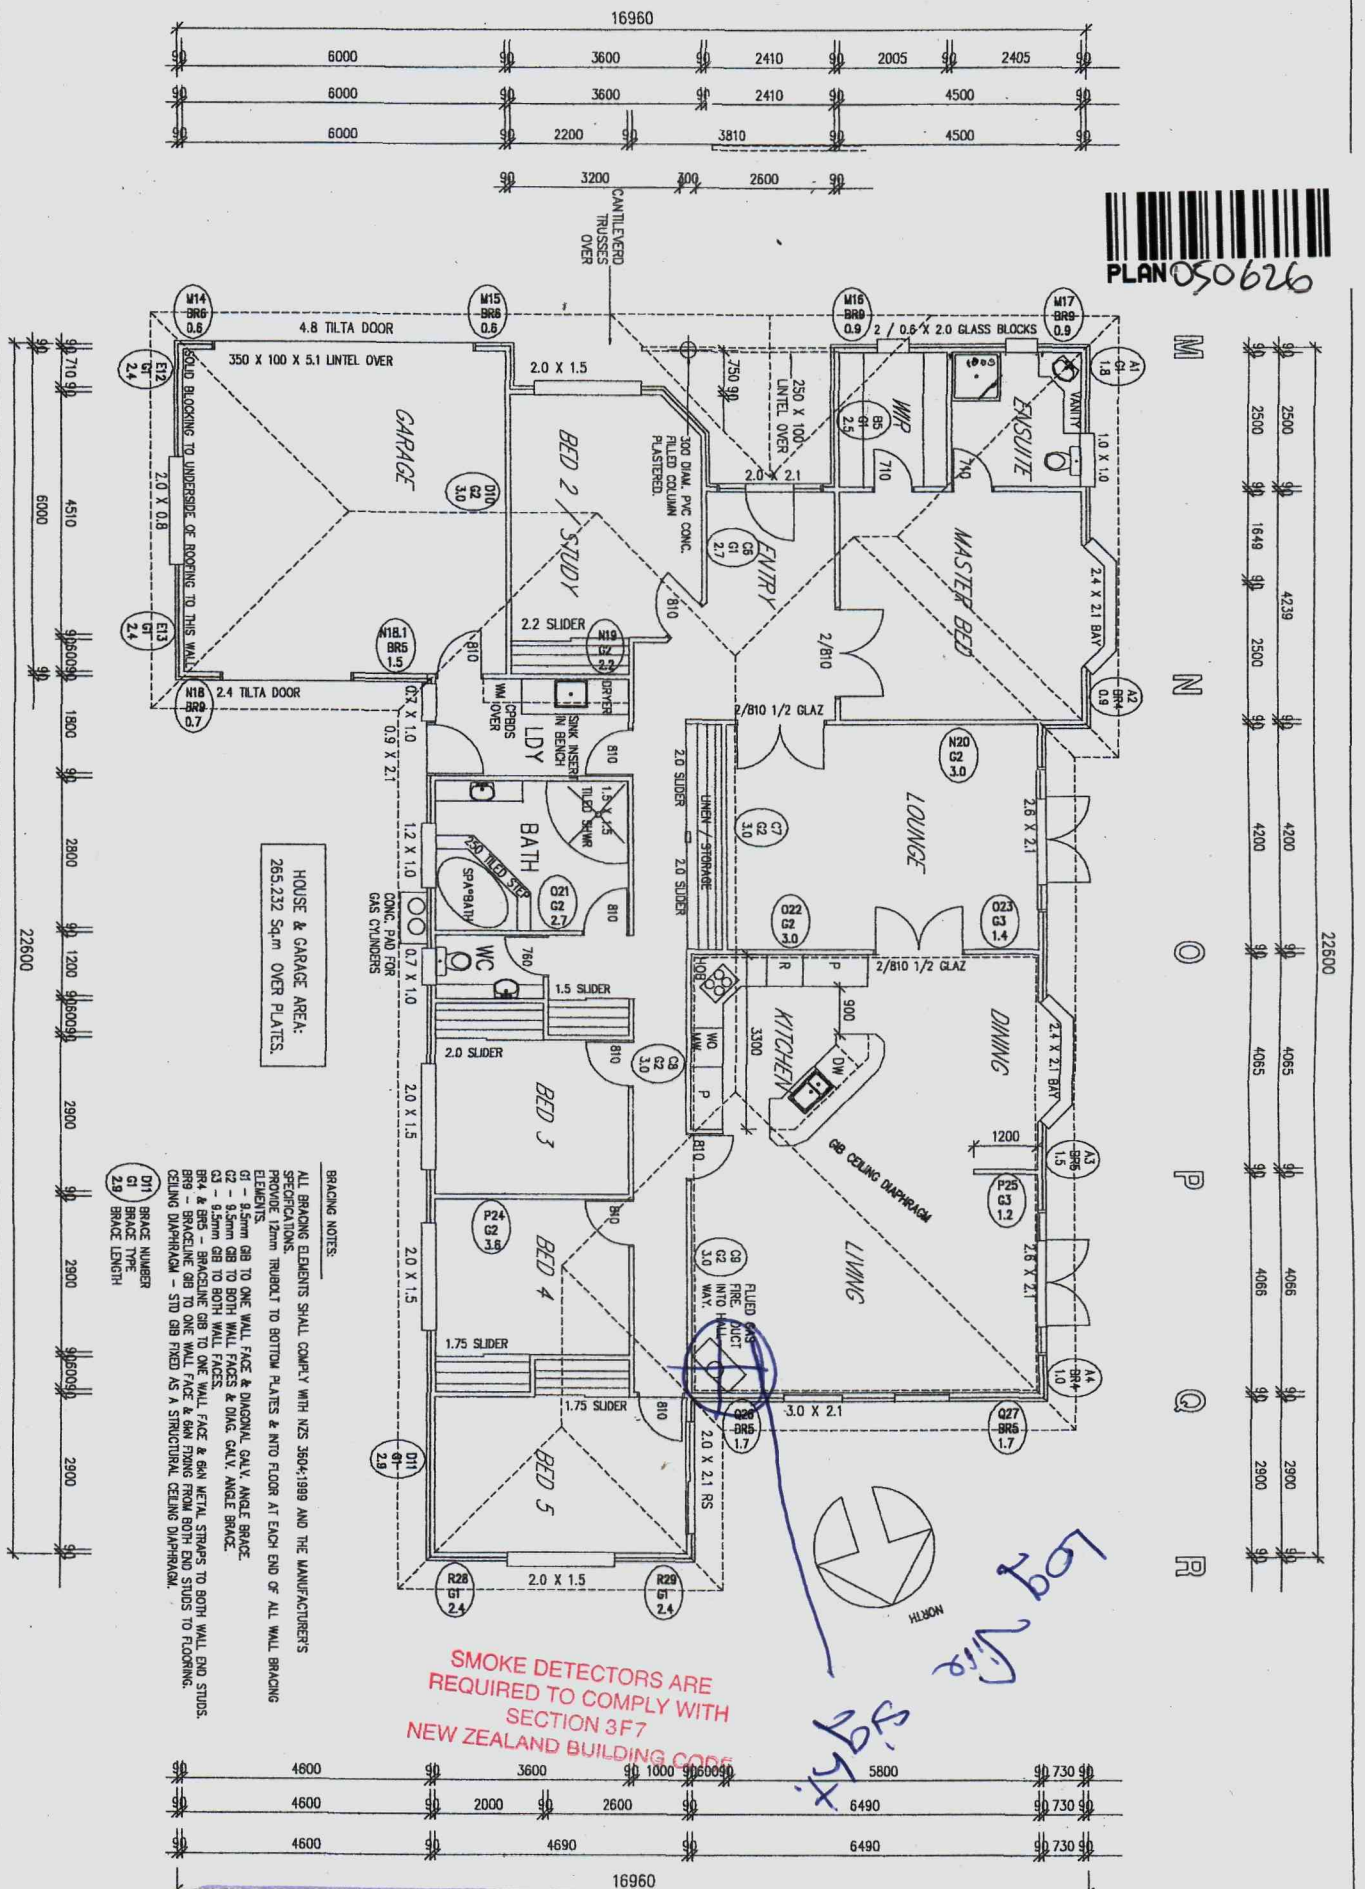


FLOOR PLAN

SCALE 1:100

NEW HOUSE FOR
CHAMBERLAIN, LOIS & PETER
LOT 1 THE STABLES WOODEND

DRAWN SALLY TURNBULL

DATE 10 SEPT 2000

CHECKED

JOB No.

SHEET 2

Amdt. 10-9-00

Waimakariri District Council
APPROVED
Signed: [signature] 17/5/05

216B05401

DIRECT BUILDING CERTIFIERS LIMITED
P.O. BOX 79
RANGIORA

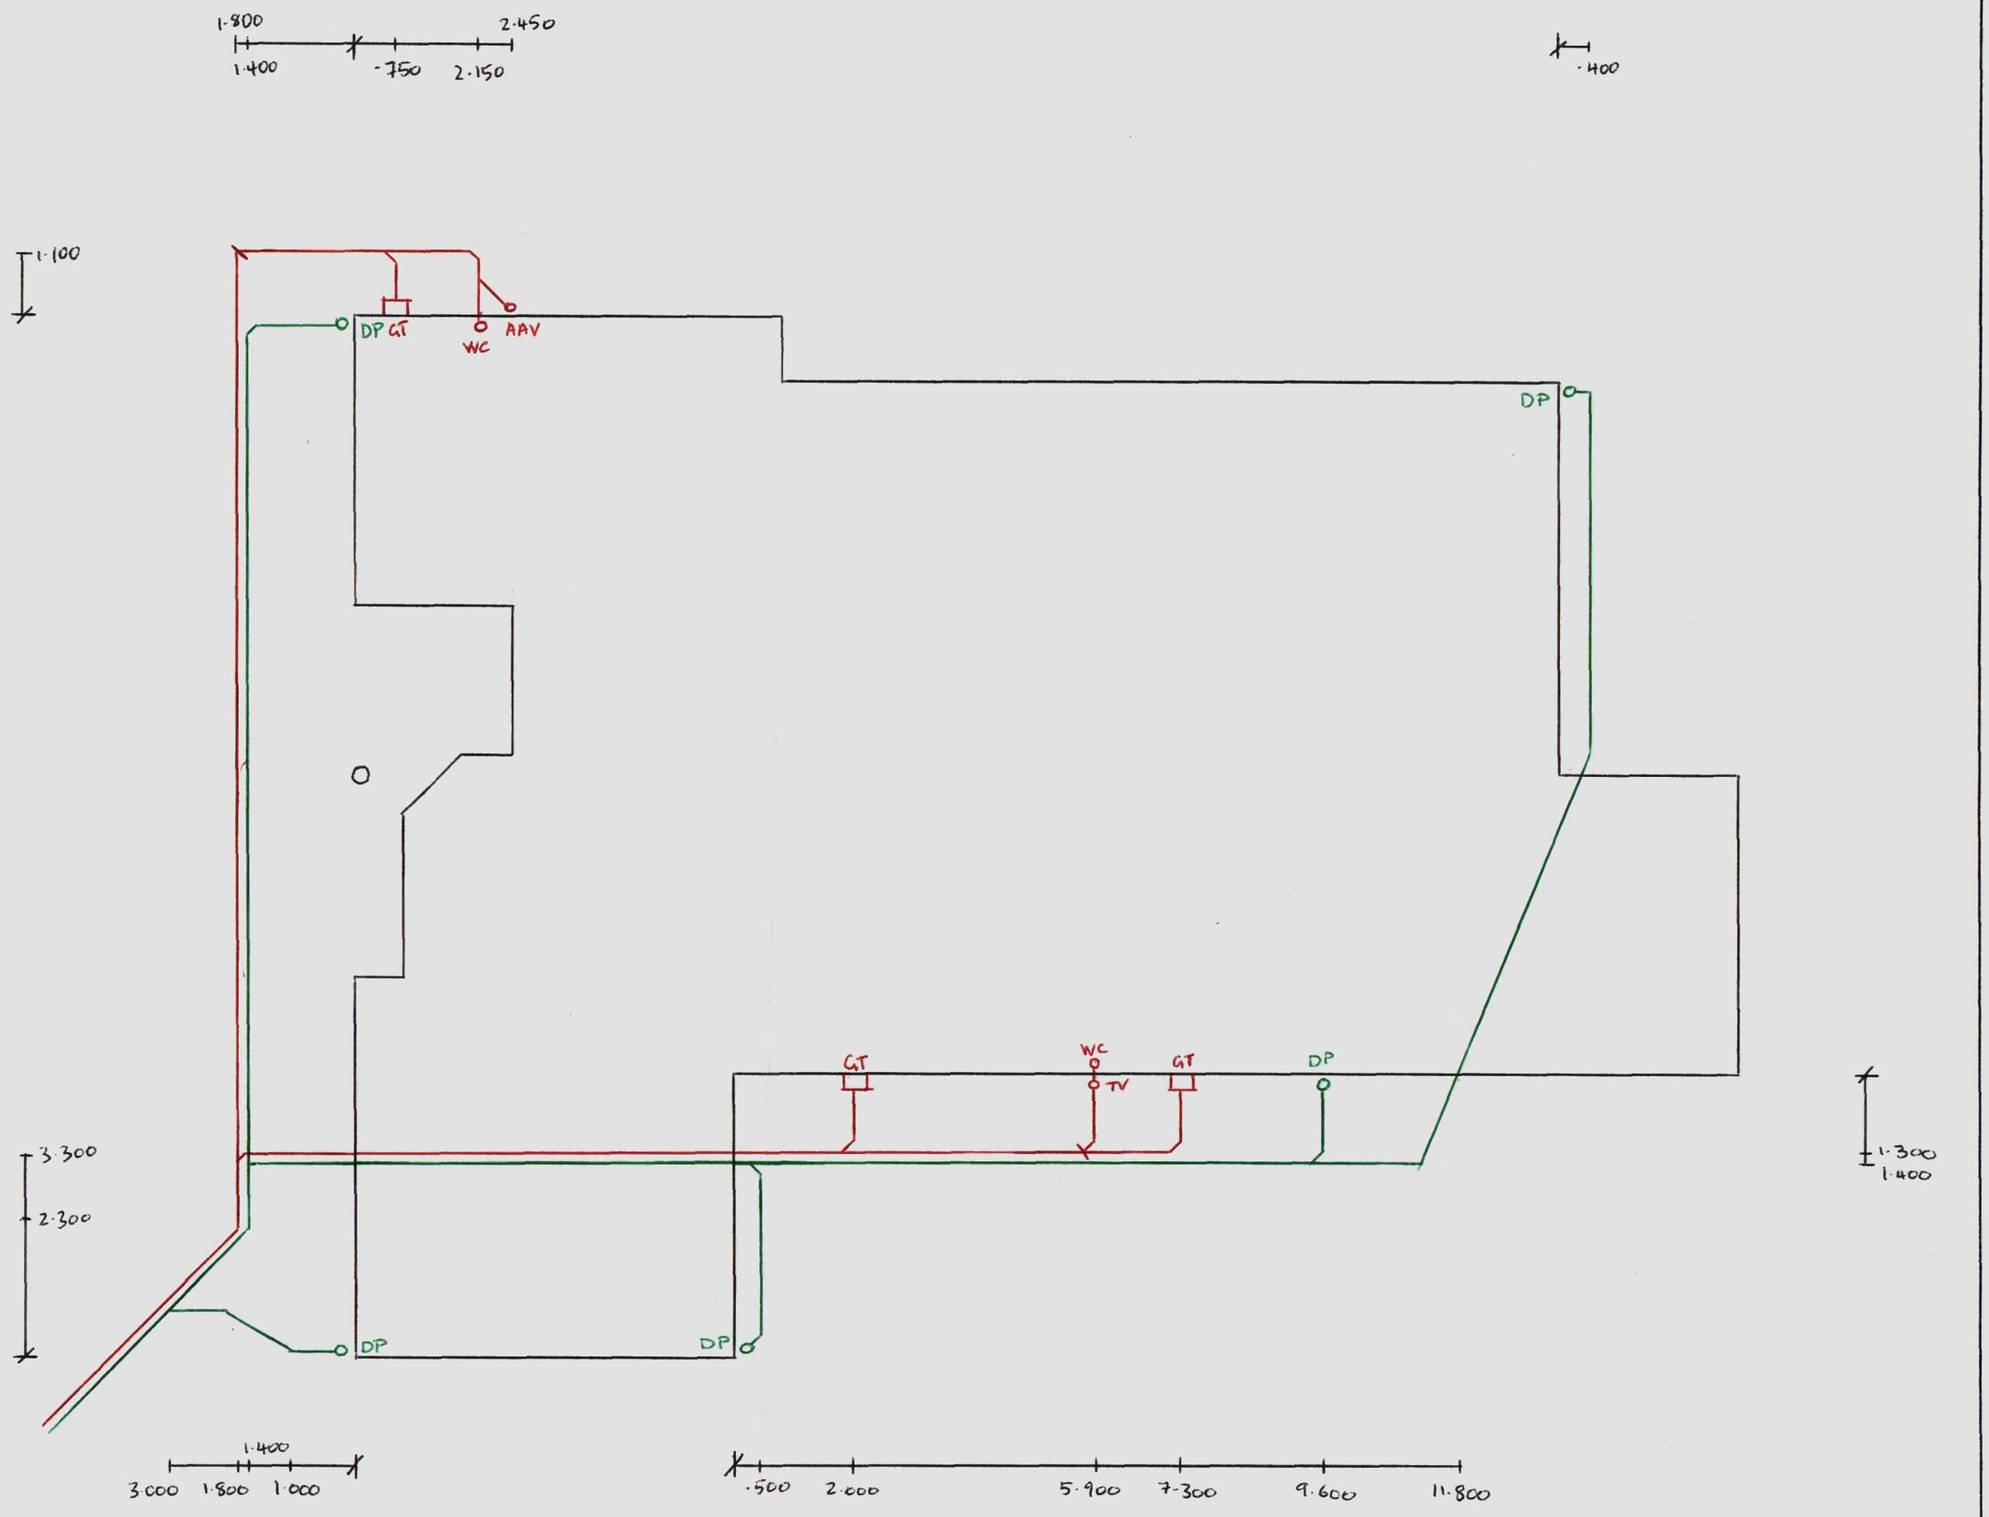


— SEWER
— STORMWATER

CHAMBERLAIN

DRAINER :
DATE : 25 · 01 · 01

BC No. 002053
SCALE 1 : 100