RECORD OF TITLE
UNDER LAND TRANSFER ACT 2017
FREEHOLD

Guaranteed Search Copy issued under Section 60 of the Land Transfer Act 2017

R.W. Muir
Registrar-General of Land

Identifier **CB47D/757**
Land Registration District **Canterbury**
Date Issued 22 June 2000

Prior References
CB47C/989

Estate Fee Simple
Area 921 square metres more or less
Legal Description Lot 1 Deposited Plan 82878
Registered Owners
David Philip Hoare and Jennifer Anne Hoare

Interests

42379.1 Transfer creating the following easements - 11.7.1975 at 1.54 pm

Type	Servient Tenement	Easement Area	Dominant Tenement	Statutory Restriction
Right of way, right to drain water and sewage, right to convey water, electric power and telephonic communications	Lot 1 Deposited Plan 30068 - CT CB15B/1137	Blue DP 30068	Lot 1 Deposited Plan 82878 - herein	

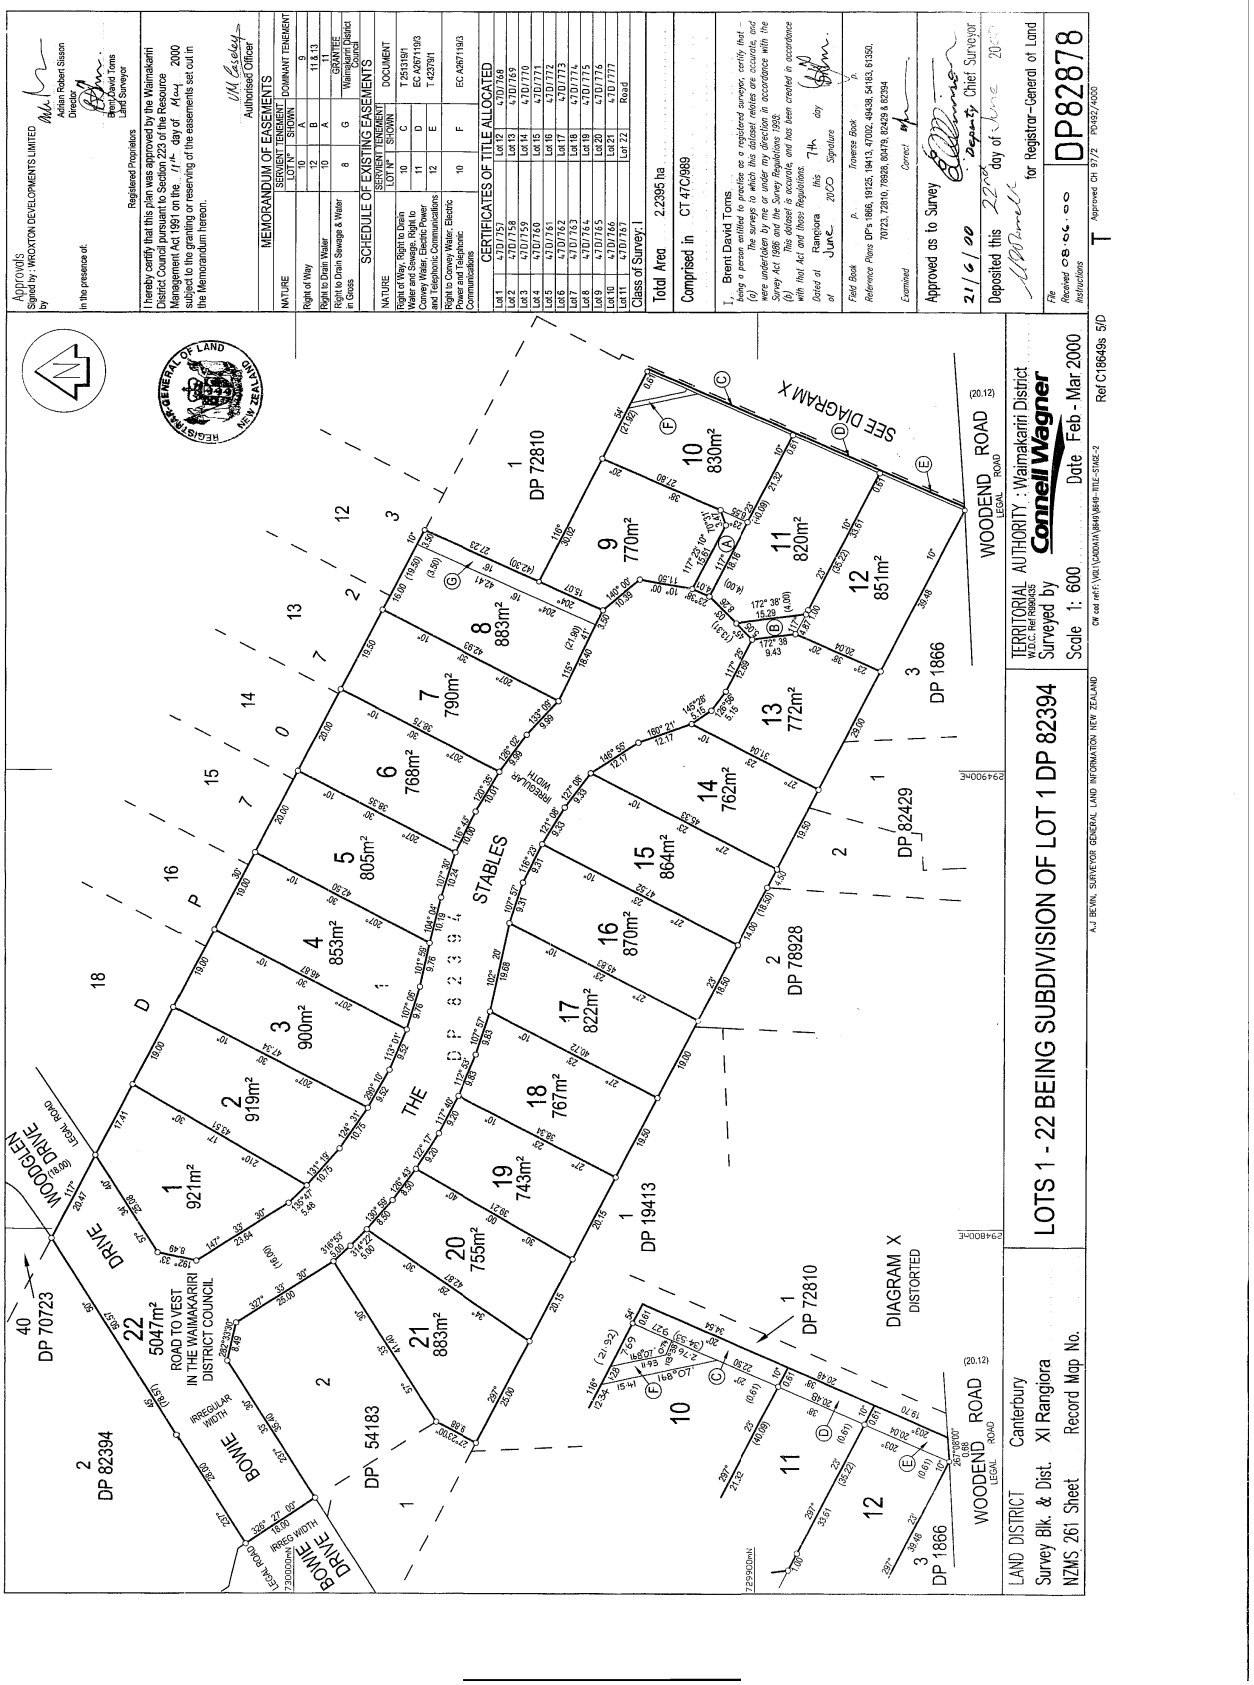
251319.1 Transfer creating the following easements - 8.11.1979 at 11.13 am

Type	Servient Tenement	Easement Area	Dominant Tenement	Statutory Restriction
Right of way, right to drajn water and sewage, right to convey water, electric power and telephone communications	Lot 1 Deposited Plan 48360	A DP 48360	Lot 1 Deposited Plan 82878 - herein	
Right of way, right to drajn water and sewage, right to convey water, electric power and telephone communications	Lot 1 Deposited Plan 48360	C DP 48360	Lot 1 Deposited Plan 82878 - herein	

Right of way, right to drajn water and sewage, right to convey water, electric power and telephone communications	Lot 1 Deposited Plan 48360	B DP 48360	Lot 1 Deposited Plan 82878 - herein
Right of way, right to drain water and sewage, right to convey water, electric power and telephonic communciations	Lot 2 Deposited Plan 48360	A DP 48360	Lot 1 Deposited Plan 82878 - herein
Right of way, right to drain water and sewage, right to convey water, electric power and telephonic communciations	Lot 2 Deposited Plan 48360	C DP 48360	Lot 1 Deposited Plan 82878 - herein
Right of way, right to drain water and sewage, right to convey water, electric power and telephonic communciations	Lot 2 Deposited Plan 48360	B DP 48360	Lot 1 Deposited Plan 82878 - herein

Land Covenant in Transfer A462244.4 - 22.6.2000 at 9.00 am

Fencing Covenant in Transfer A462244.4 - 22.6.2000 at 9.00 am


Approvals
Signed by: WROXTON DEVELOPMENTS LIMITED
by
Adrian Robert Sisson
Director
In the presence of:
Registered Proprietors
I hereby certify that this plan was approved by the Waimakariri District Council pursuant to Section 223 of the Resource Management Act 1991 on the 11th day of May 2000 subject to the granting or reserving of the easements set out in the Memorandum hereon.
Authorised Officer
MEMORANDUM OF EASEMENTS
SCHEDULE OF EXISTING EASEMENTS
CERTIFICATES OF TITLE ALLOCATED
Class of Survey: I
Total Area 2.2396 ha
Comprised in CT 47C/989
I, Brent David Toms
Deposited this 22nd day of June 2000
Approved as to Survey 21/6/00
for Registrar-General of Land
DP82878
LOTS 1 - 22 BEING SUBDIVISION OF LOT 1 DP 82394
TERRITORIAL AUTHORITY : Waimakariri District
Surveyed by Connell Wagner
Scale 1: 600 Date Feb - Mar 2000
LAND DISTRICT Canterbury
Survey Blk. & Dist. XI Rangiora
NZMS 261 Sheet Record Map No.
WOODEND ROAD
LEGAL ROAD
STABLES
DIAGRAM X
DISTORTED
SEE DIAGRAM X
BOWIE DRIVE
WOODGLEN DRIVE
IRREGULAR WIDTH
ROAD TO VEST IN THE WAIMAKARIRI DISTRICT COUNCIL
DP 82394
DP 70723
DP 54183
DP 72810
DP 19413
DP 82429
DP 78928
DP 1866