
TCC588400

HARBOUR HOMES
Box 8011 Cherrywood, 07 5786864
GST No. 50 914 798

TAURANGA DISTRICT COUNCIL
Plans and specifications approved subject to all work being carried out in accordance with the District Council Bylaws and Town Planning Ordinances.
L Lewis Building Officer
21-12-92 Date
IMPORTANT - 24 HOURS NOTICE MUST BE GIVEN TO THE INSPECTOR'S OFFICE BEFORE POURING CONCRETE FOUNDATIONS - BOND BEAMS - SUSPENDED TERRACE SLABS - CONCRETE FLOORS INSULATION - PRELINE - COMPLETION.

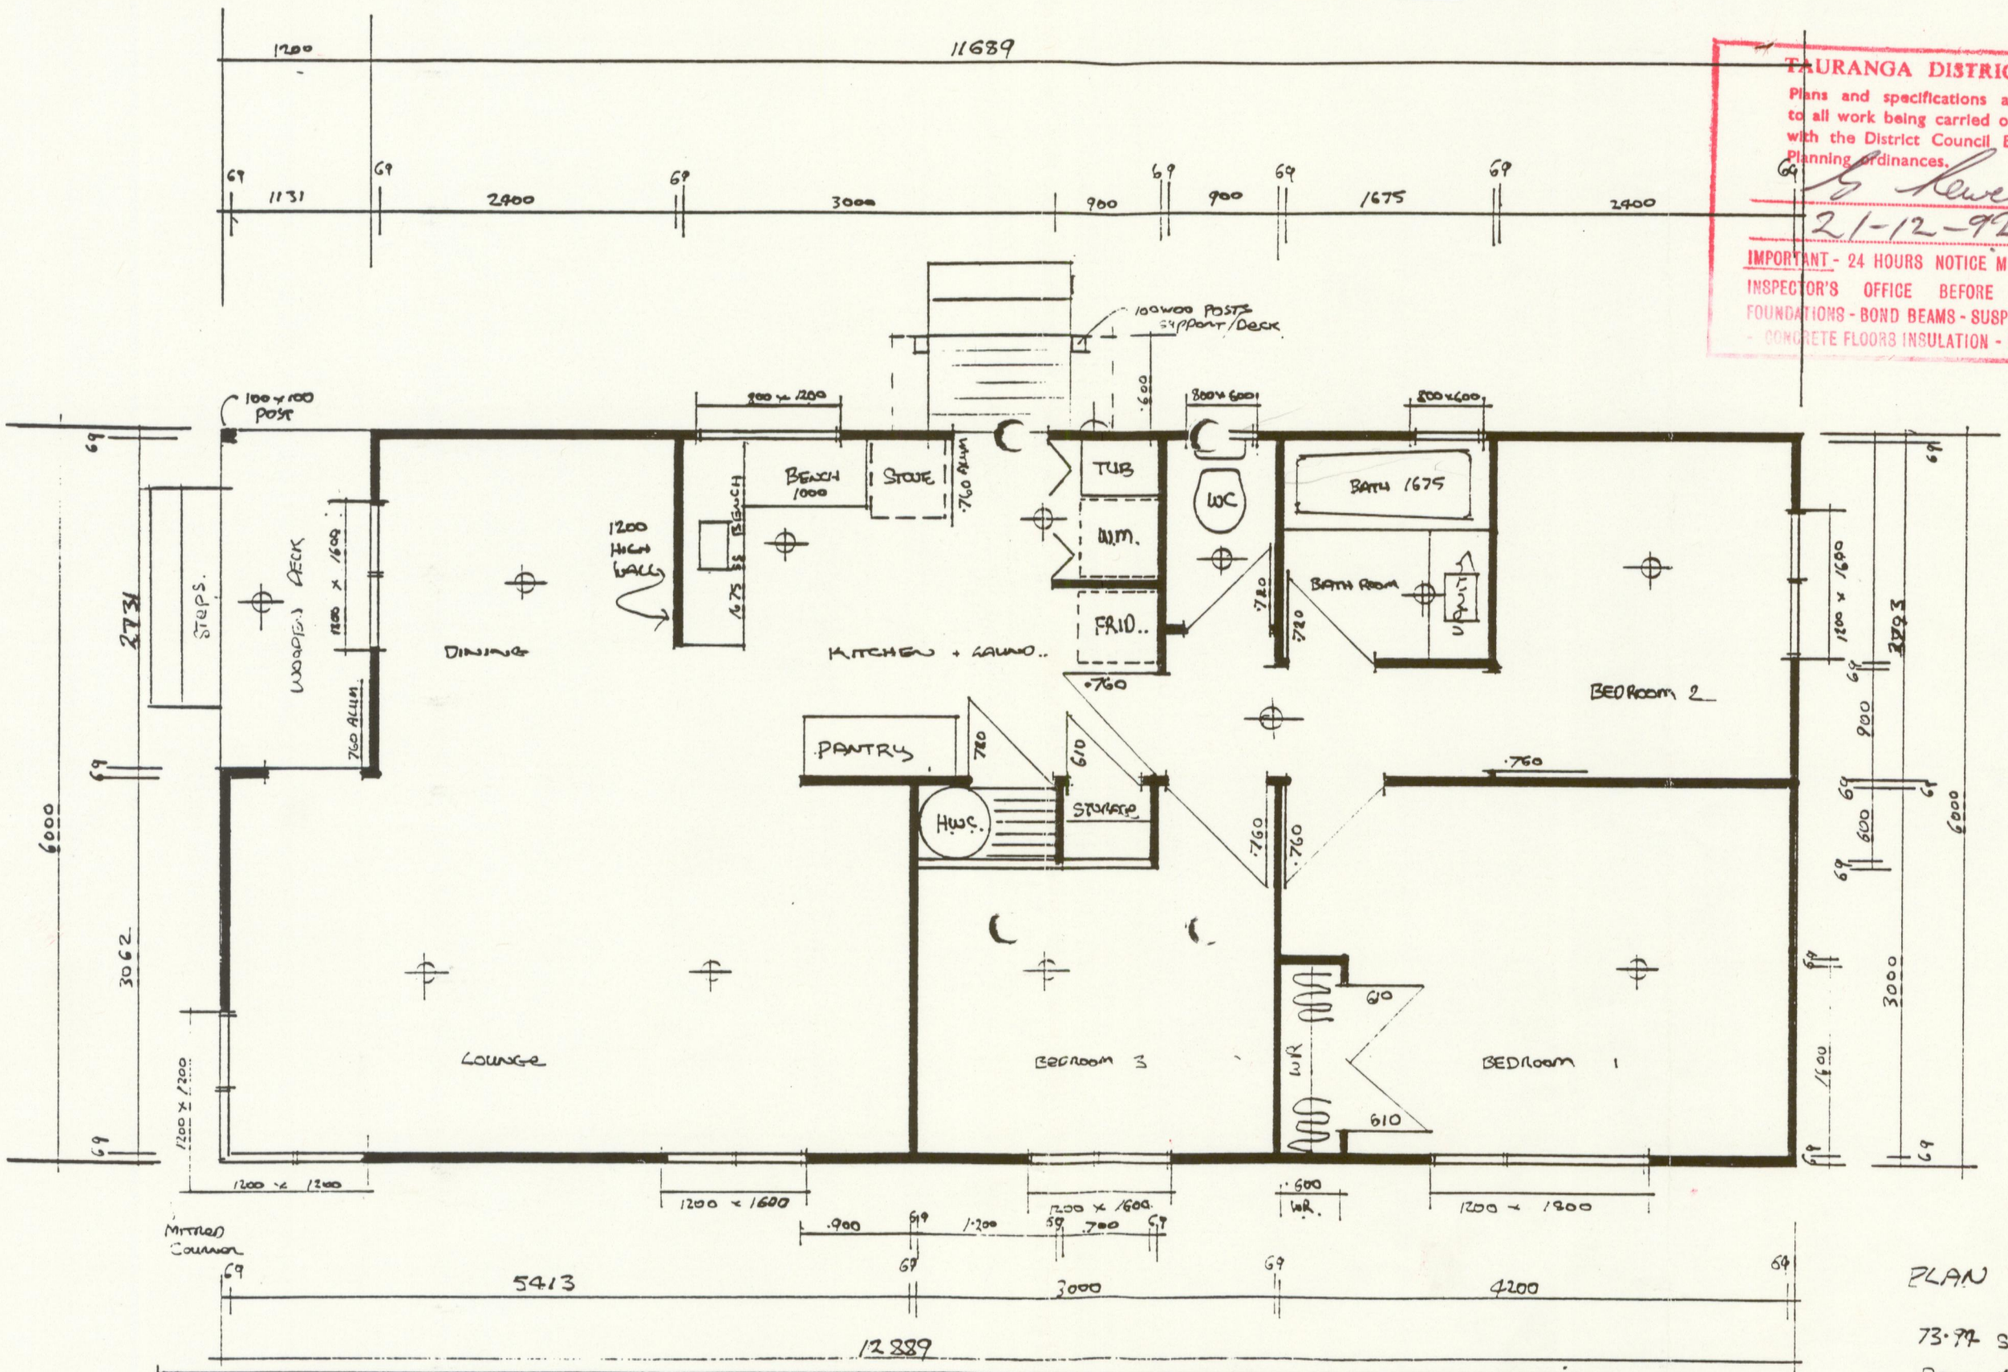

PLAN 74.E.

73.94 Sq mt. 1:50
Deck 4.08

PROPOSED DWELLING FOR MR & MRS P & K. MITCHELL AT 242 WAIHI RD. TAURANGA

HARBOUR HOMES
Box 8011 Cherrywood, 07 5786864
GST No. 50 914 798