

City of Gisborne

9/82

The City Engineer,
Gisborne City Council,
GISBORNE



P.O. Box 747,
Fitzherbert Street,
GISBORNE

APPLICATION FOR A BUILDING PERMIT

Sir,

I/We hereby apply for permission to: remove, re-site and renovate
according to the site plan, elevations, detailed drawings, specifications and drainage
plan, drawn to scale and deposited herewith in duplicate.

AT: 720 Aberdeen Rd

(House Number and Street)

NAME OF OWNER: D.R. Saywell

PRESENT ADDRESS: 17a Collins St

PARTICULARS OF LAND: Lot 2

D.P. 6693

Block Number

Survey District

Area 837 m

Assessment Number 853/082/1

TYPE OF BUILDING: Weather Board

Area of Ground floor 108 sq meter

PURPOSE FOR WHICH BUILDING WILL BE USED: Residential

NAME OF BUILDER: D.R. Saywell

ADDRESS OF BUILDER: 17a Collins St

CRAFTSMAN PLUMBER: Schmitt Plumbing

REGISTERED DRAINLAYER: Bitumen Sprayers

SIGNATURE OF OWNER OR AUTHORISED AGENT:

D.R. Saywell

ESTIMATED VALUE

BUILDING	..8500..
PLUMBING & DRAINAGE	..950..
TOTAL	\$ 9450

Date: 29/9/83 Phone No.: 75682

FOR OFFICE USE ONLY

CASHIER 25 DATE 9/9/83

Building Receipt No. 425142

B.R.A.N.Z. Receipt No. 425143

Building Fee \$47-50 ✓

~~B.R.A.N.Z. Levy~~ PRINTE 1-00 425144

Footpath Deposit 60-00

TOTAL \$108-50

Building File No. 20566

Drainage File No.

Building Permit No. B38996

Received By: [Signature] *

Date: 9/9/83

BUILDING PERMIT PROGRAMME

1	Bldg. Insp.	Date:
2	Rates Clerk	Date: <u>9/9/83</u>
3	Town Planner	Date: <u>9/9/83</u>
	Struc. Eng.	Date:
	F.S. Officer	Date:
	Health Insp.	Date:
	D.G. Insp.	Date:
4	P & D Super. *	Date: <u>29/9/83</u>
5	Bldg Insp.	Date: <u>30/9/83</u>
6	Issuing Clerk	Date: <u>30/9/83</u>

REMARKS



* Condition permit ① See inspection notice attached ② See notes
on drawings in red
Foundation OK 10/28 22/11/83

720 Aberdeen Rd

DR Sygwell

TIMBER

Anchor Pile 140 MIN DIAM. C2 T.P.A. SPEC.

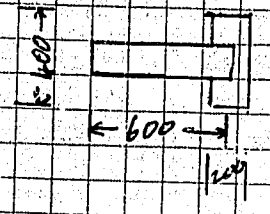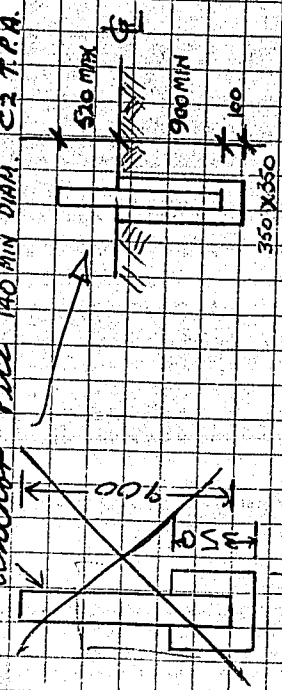

Runner Pile

3500

2360

anchor Pile

anchor Pile

5200

anchor Pile

11-11

anchor Pile

anchor Pile

anchor Pile 1700

1200


anchor Pile

7560

anchor Pile

1300




W. Rd

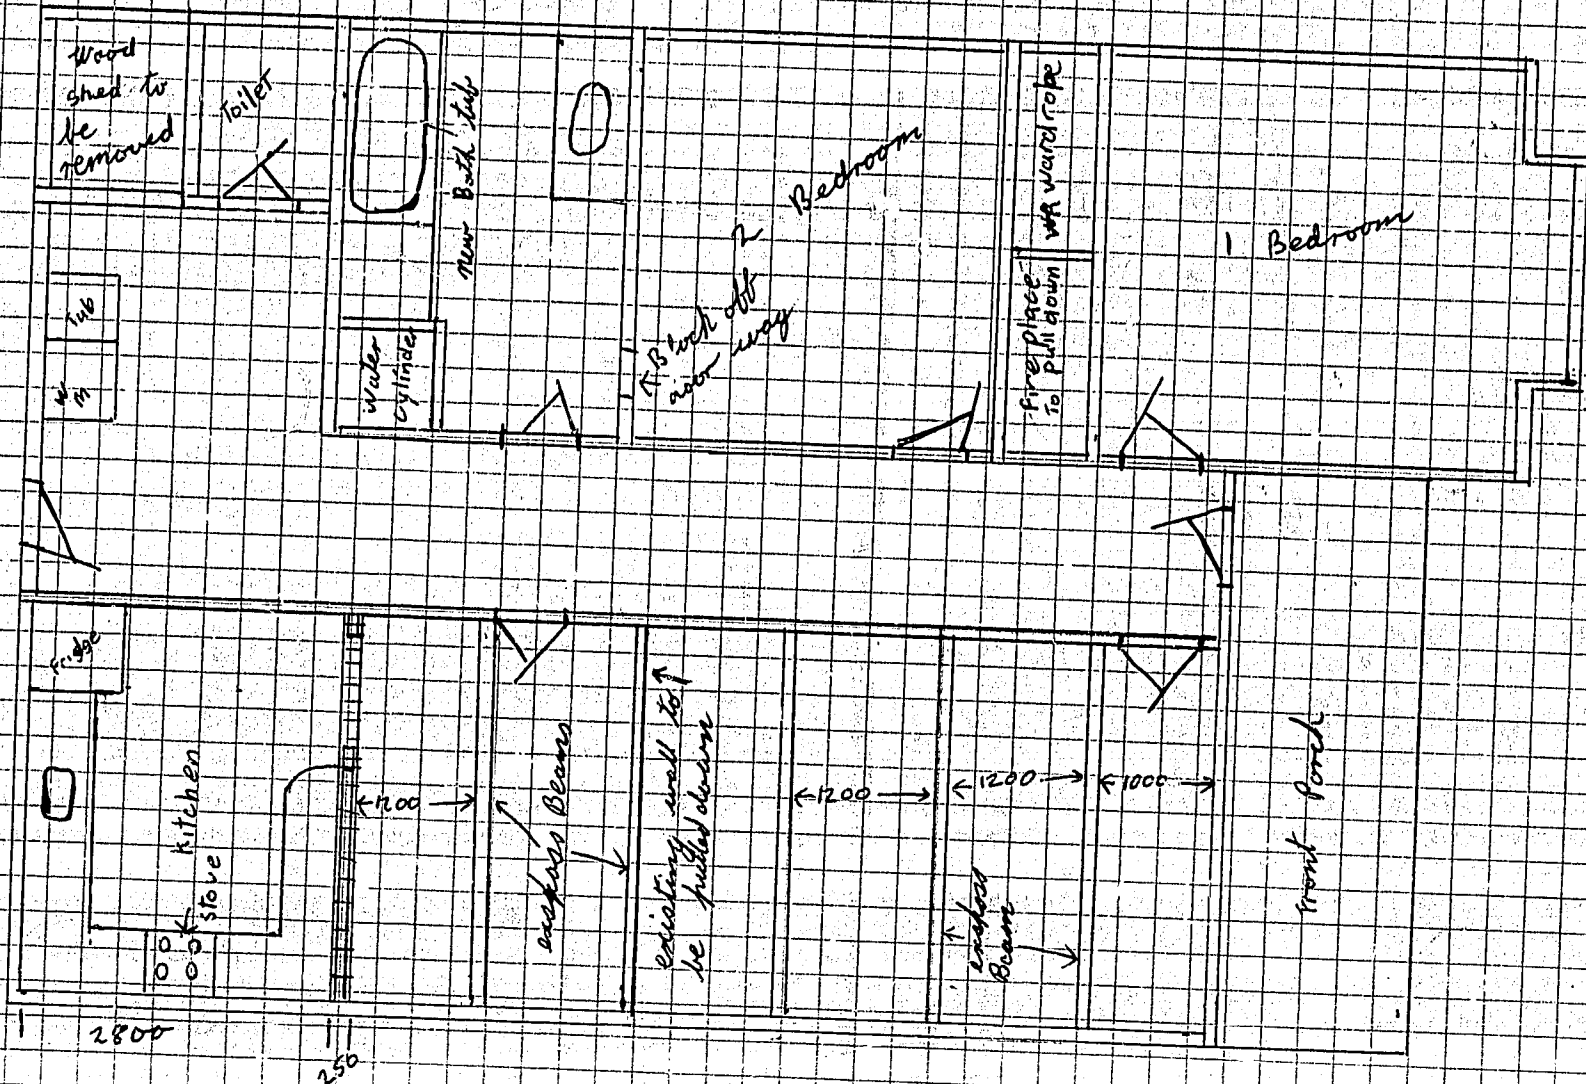

GILFORD CITY COUNCIL	
PLANNING PERMIT No.	B38886
PLANNING FILE No.	20866



D.R. Baywell 720 Aberdeen Rd

Post address
17a Collins St

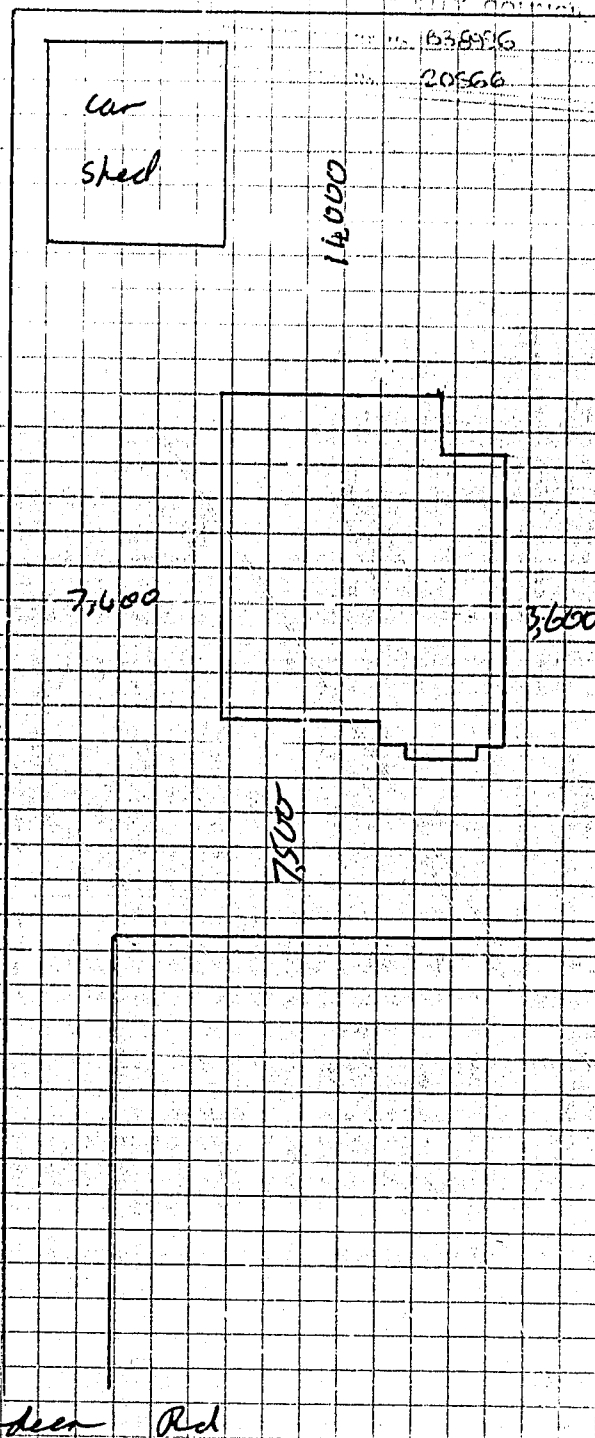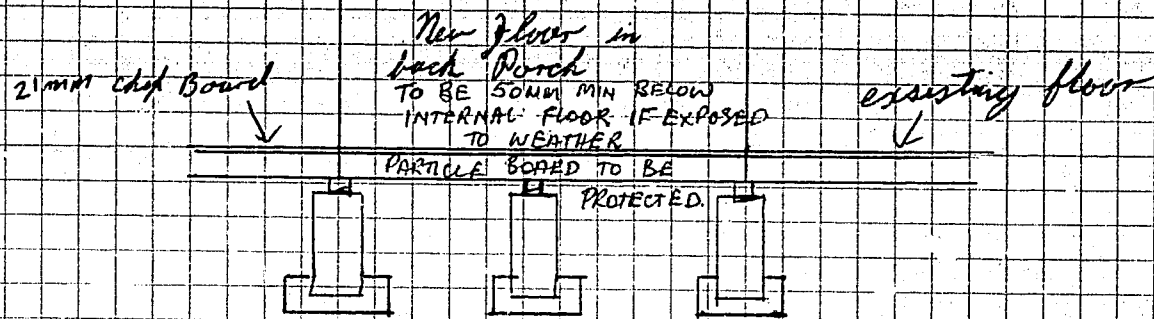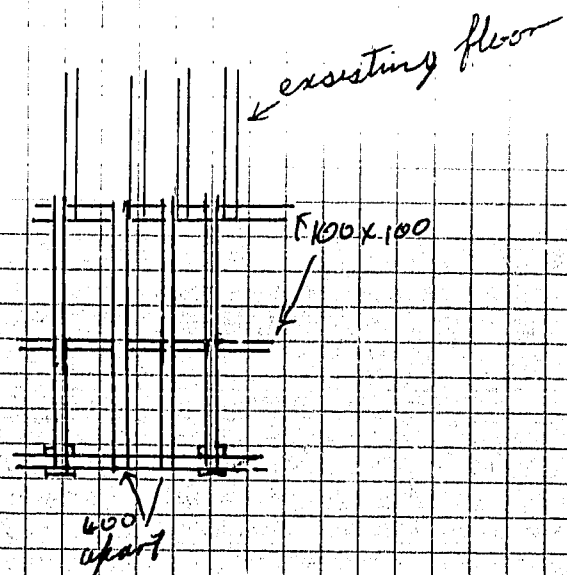


720 Alberbeen Rd Cressborne


Fire place

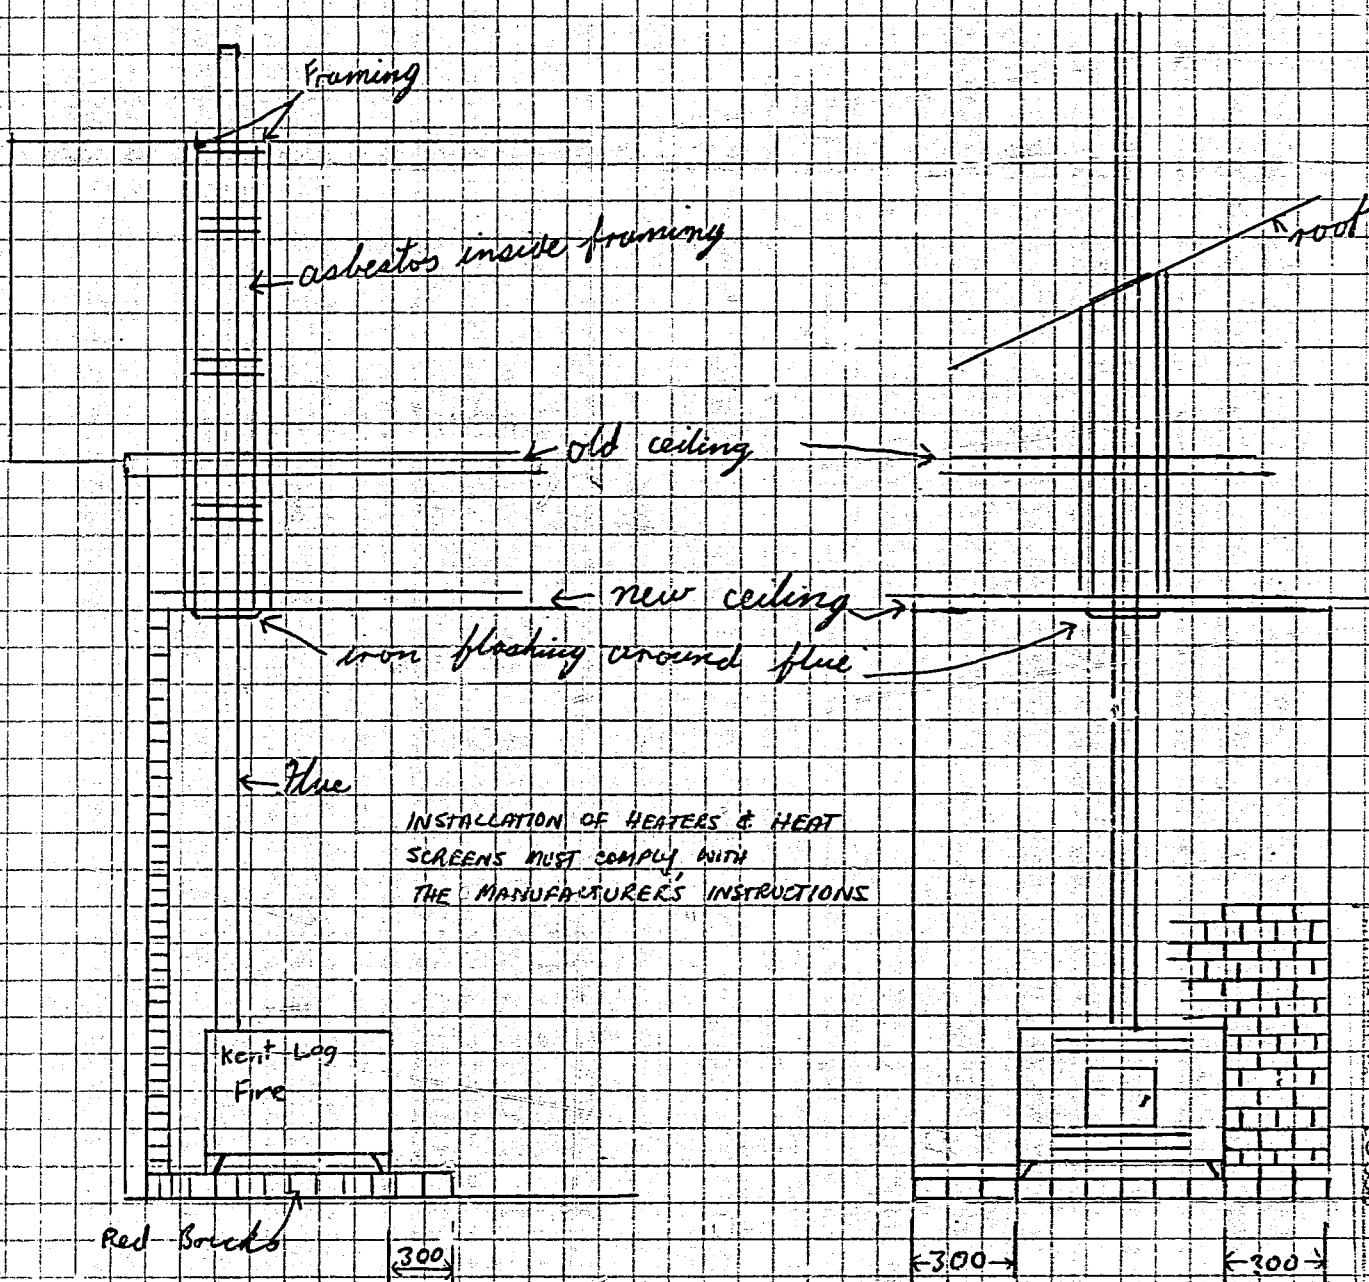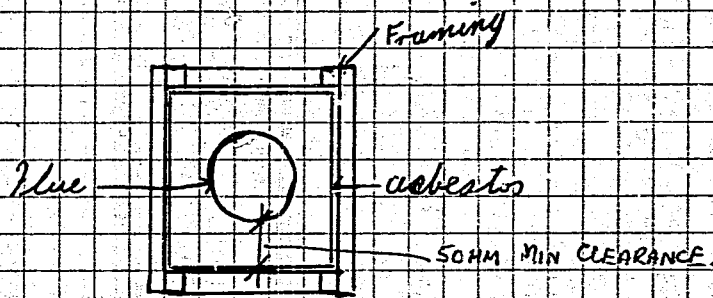


720 Aberdeen Rd

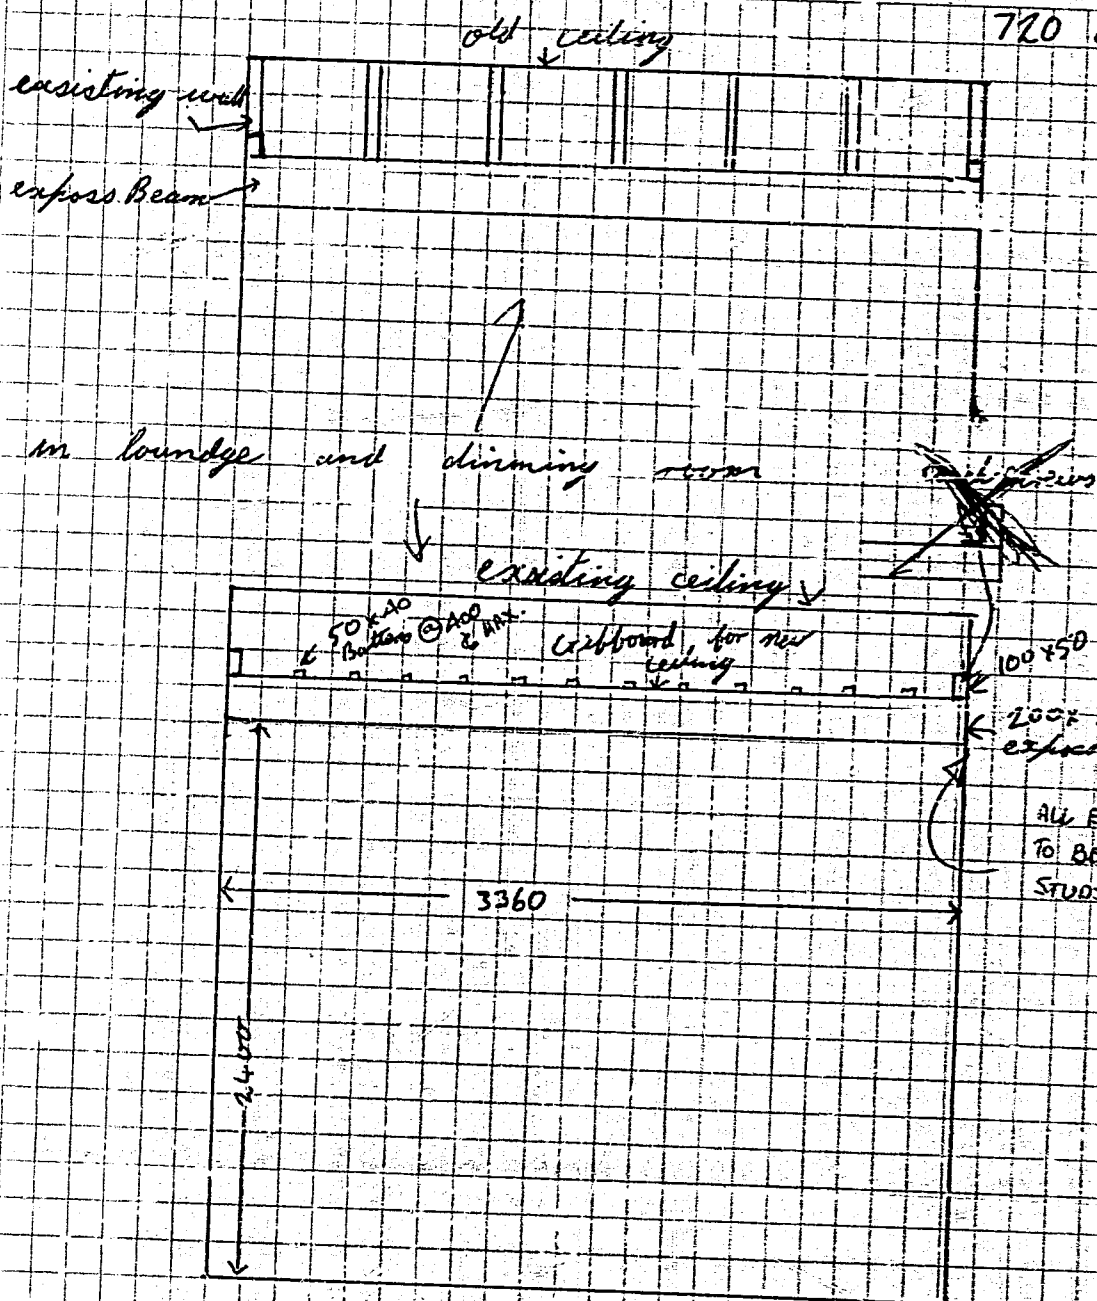

DETAIL OF SUPPORT FOR THIS ARCH TO BE APPROVED BEFORE ERECTION

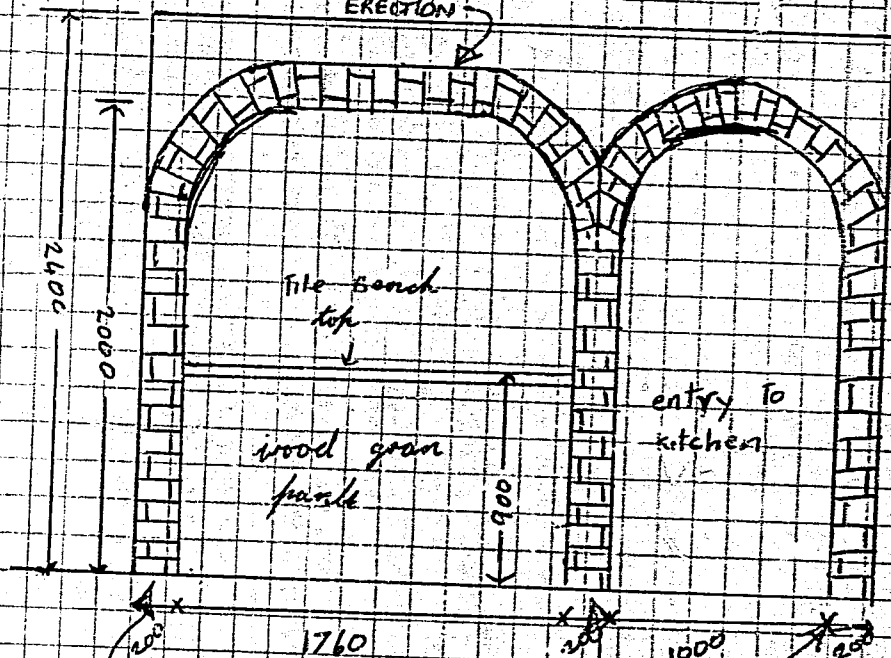


EXTRA SUPPORT TO GROUND TO BE PROVIDED UNDER ARCH

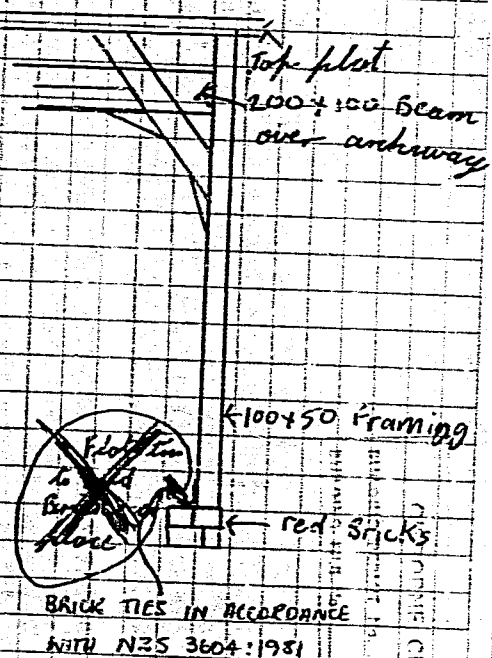

D.R. Sugrill 720 *Alberdeen Rd*

GISBORNE CITY COUNCIL
RECEIVED
4 JAN 1984
BUILDING INSPECTORS
OFFICE

GISBORNE CITY COUNCIL
BUILDING PERMIT No. _____
BUILDING FILE No. 205166

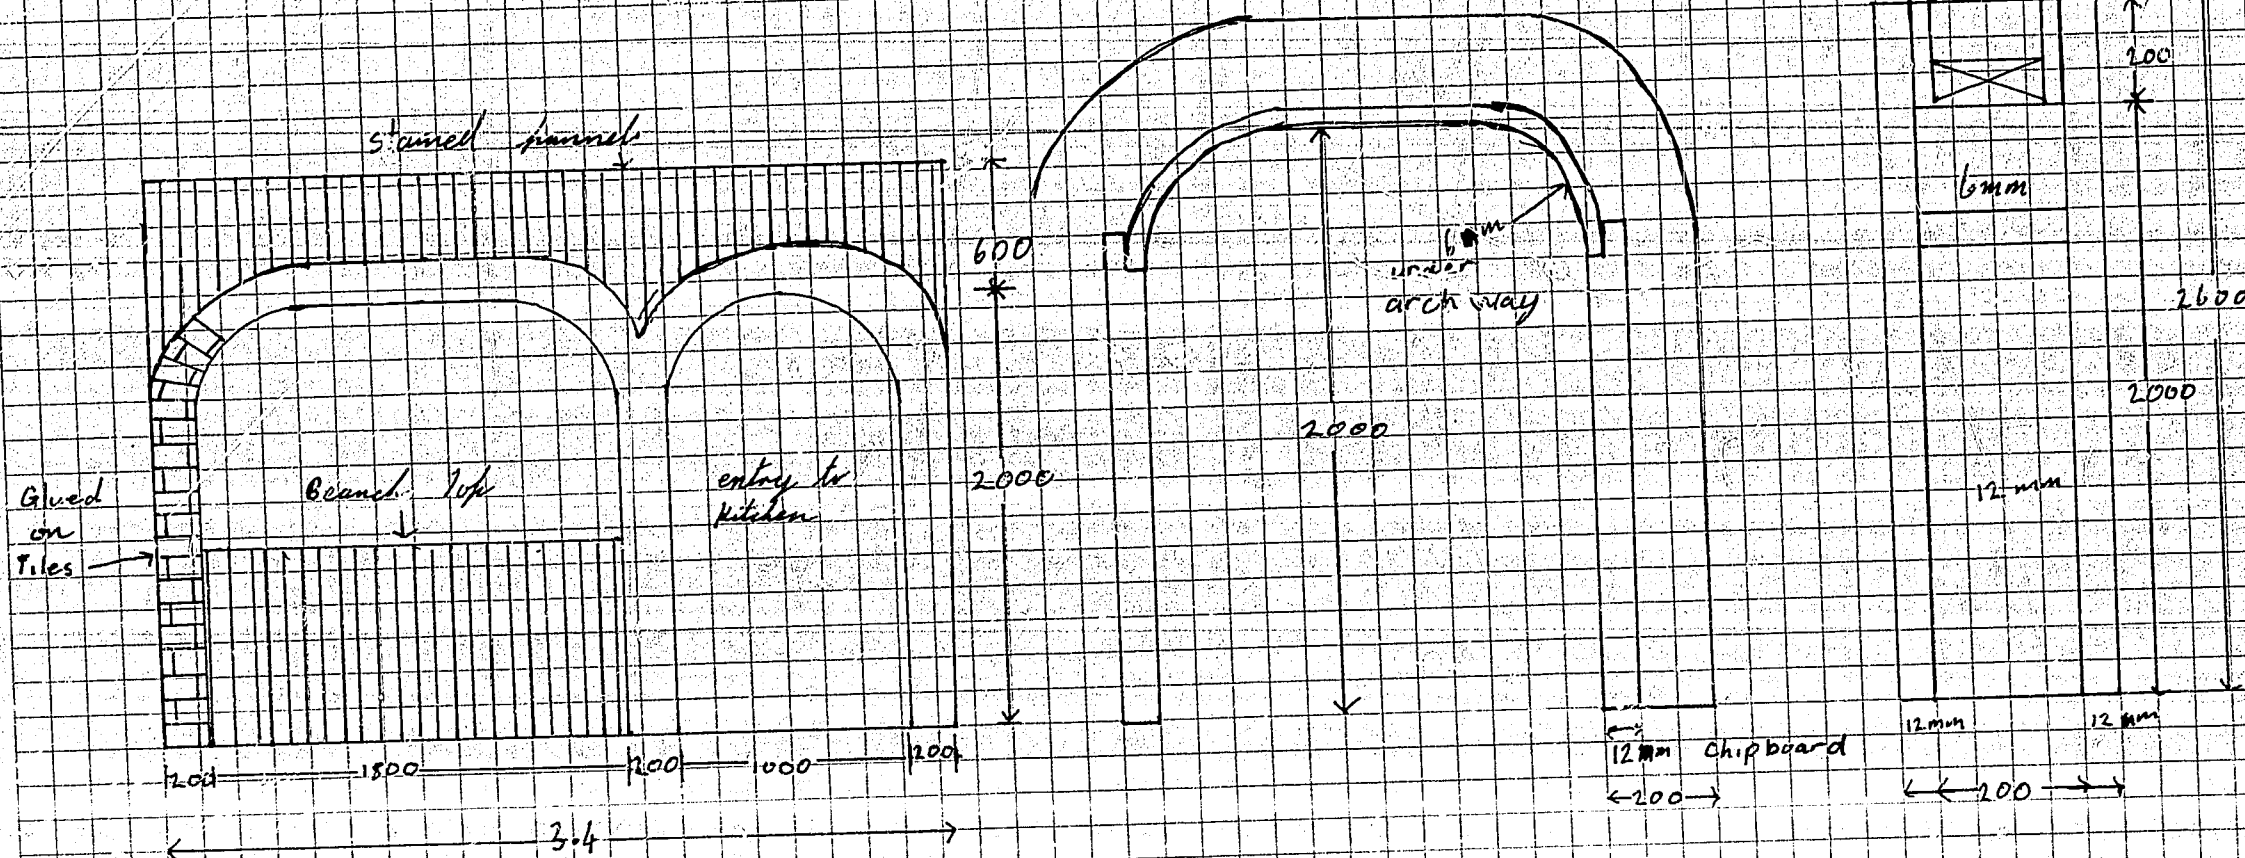


D.R. Sugwell

720 Aberdeen Rd

GISBORNE CITY COUNCIL
BUILDING INSPECTOR
BUILDING FILE NO. 80566

GISBORNE CITY COUNCIL
RECEIVED
4 JAN 1984
BUILDING INSPECTORS
OFFICE

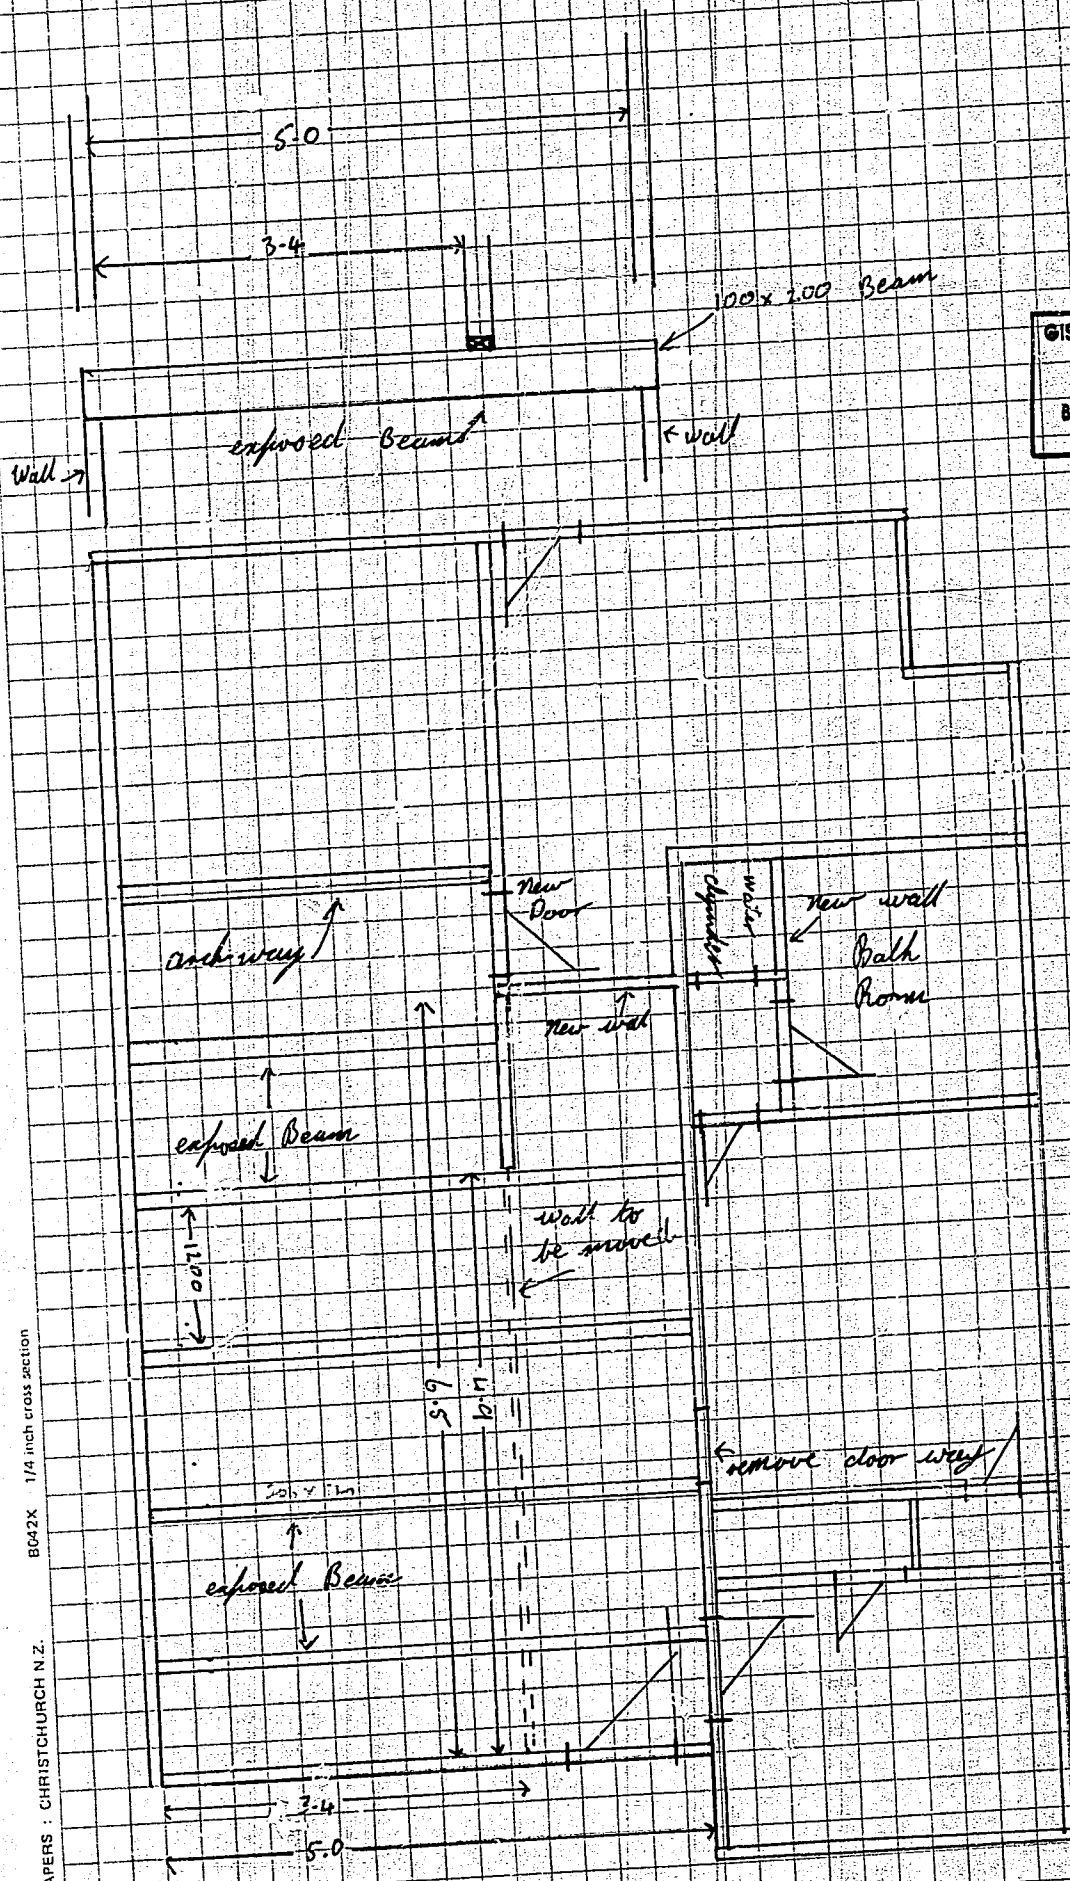

City of Gisborne

9/82

The City Engineer,
Gisborne City Council,
GISBORNE



P.O. Box 747,
Fitzherbert Street,
GISBORNE

APPLICATION FOR A BUILDING PERMIT

Sir,
I/We hereby apply for permission to: Build a car shed
according to the site plan, elevations, detailed drawings, specifications and drainage
plan, drawn to scale and deposited herewith in duplicate.

EX LOT/ DP. 1255

AT: 720A Aberdeen Road (House Number and Street)

NAME OF OWNER: D.R. Saywell

PRESENT ADDRESS: 17A Collins St

PARTICULARS OF LAND: Lot 2 D.P. 6693 Block Number _____
Survey District _____ Area 837 m Assessment Number 833/R2/1

TYPE OF BUILDING: shed Area of Ground floor 44 sq meter

PURPOSE FOR WHICH BUILDING WILL BE USED: car shed

NAME OF BUILDER: SELF

ADDRESS OF BUILDER: 17A Collins St

CRAFTSMAN PLUMBER: _____

REGISTERED DRAINLAYER: _____

SIGNATURE OF OWNER OR AUTHORISED AGENT:

D.R. Saywell

ESTIMATED VALUE	
BUILDING	\$4000-00
PLUMBING & DRAINAGE	
TOTAL	\$4000-00

Date: 10/1/83 Phone No.: 5682

FOR OFFICE USE ONLY

CASHIER EB DATE 10/1/83
Building Receipt No. 395114
B.R.A.N.Z. Receipt No. 395113
Building Fee 25.00
B.R.A.N.Z. Levy 4.00
Footpath Deposit
TOTAL \$ 29.00
Building File No. 20566
Drainage File No. _____
Building Permit No. AS1439
Received By: EB
Date: 10/1/83

BUILDING PERMIT PROGRAMME		
1 Bldg. Insp.		Date.....
2 Rates Clerk		Date <u>9/1/83</u>
3 Town Planner		Date <u>11/1/83</u>
Struc. Eng.		Date.....
F.S. Officer		Date.....
Health Insp.		Date.....
D.G. Insp.		Date.....
4 P & D Super.		Date <u>11/1/83</u>
5 Bldg Insp.		Date <u>11/1/83</u>
* 6 Issuing Clerk		Date <u>12/1/83</u>

REMARKS



Draw design number to come

* Condition Permit: "Process is not to be erected until
a design number has been submitted.
Foundation OK to pour 21/1/83"

720 A ABERDEEN ROAD

720 A ABERDEEN ROAD



Scale 1-25

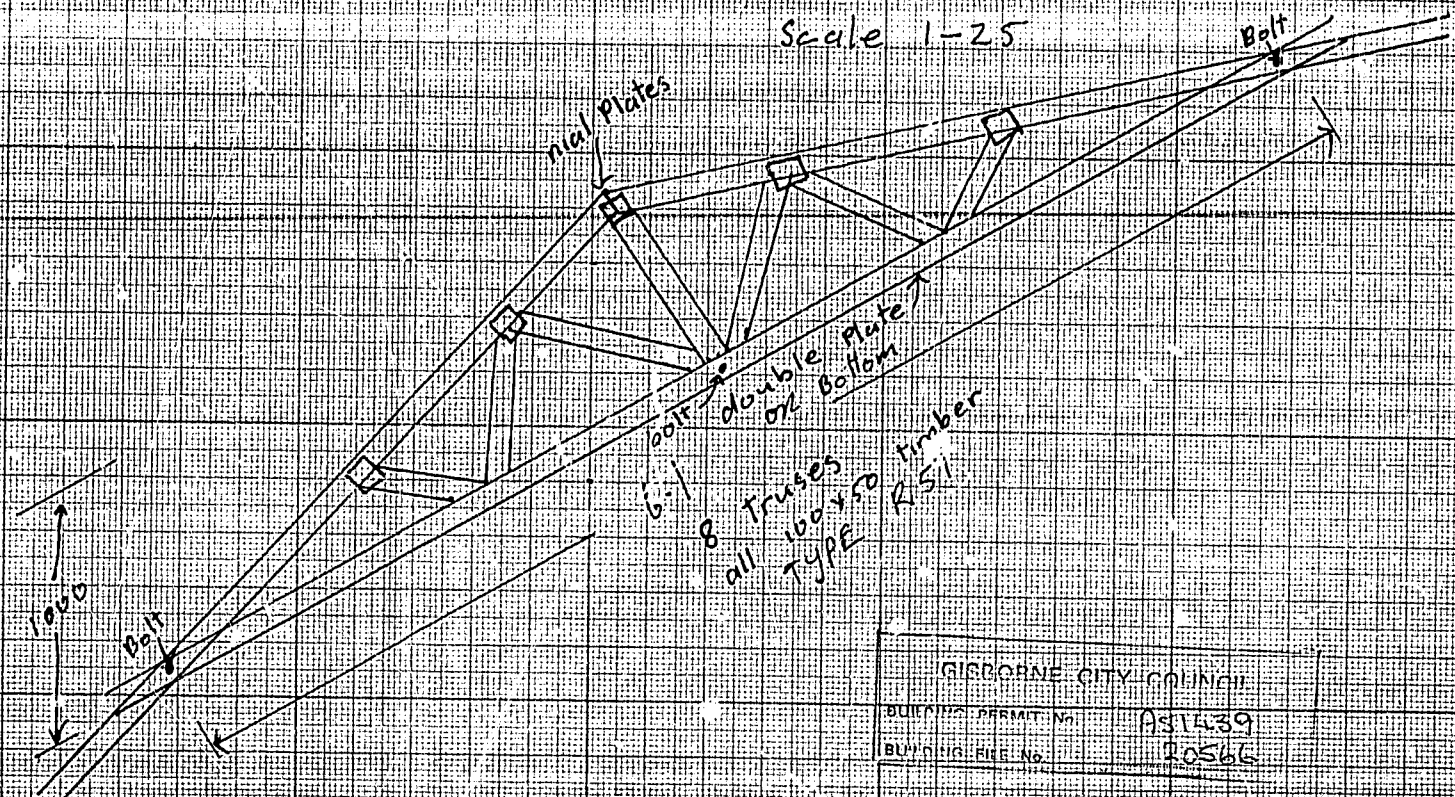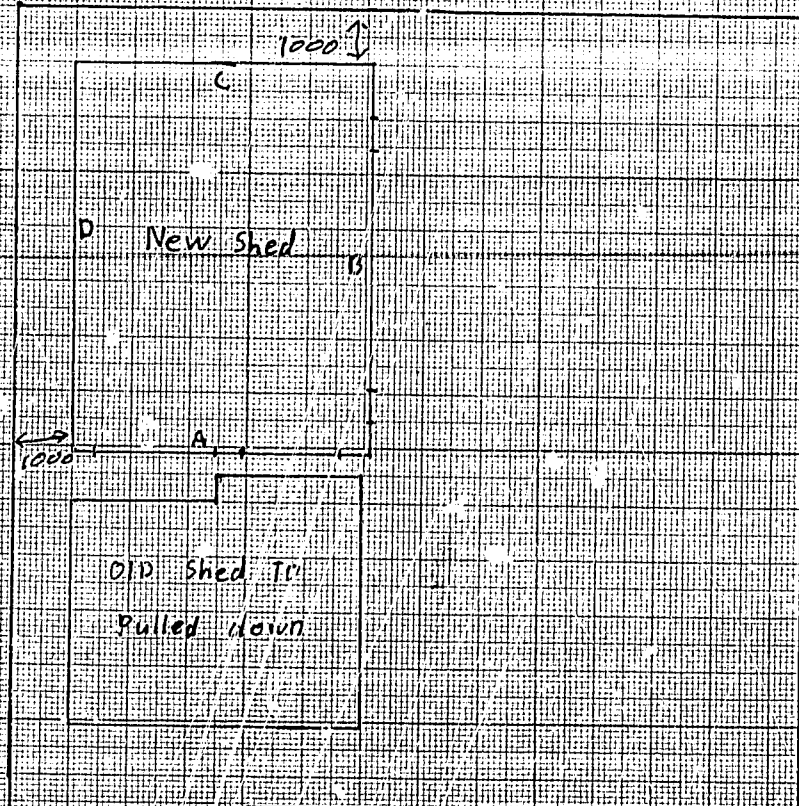

GIBBORNE CITY COUNCIL
 BUILDING PERMIT No. AS1439
 BUILDING FILE No. 20566

Scale 1-50

D

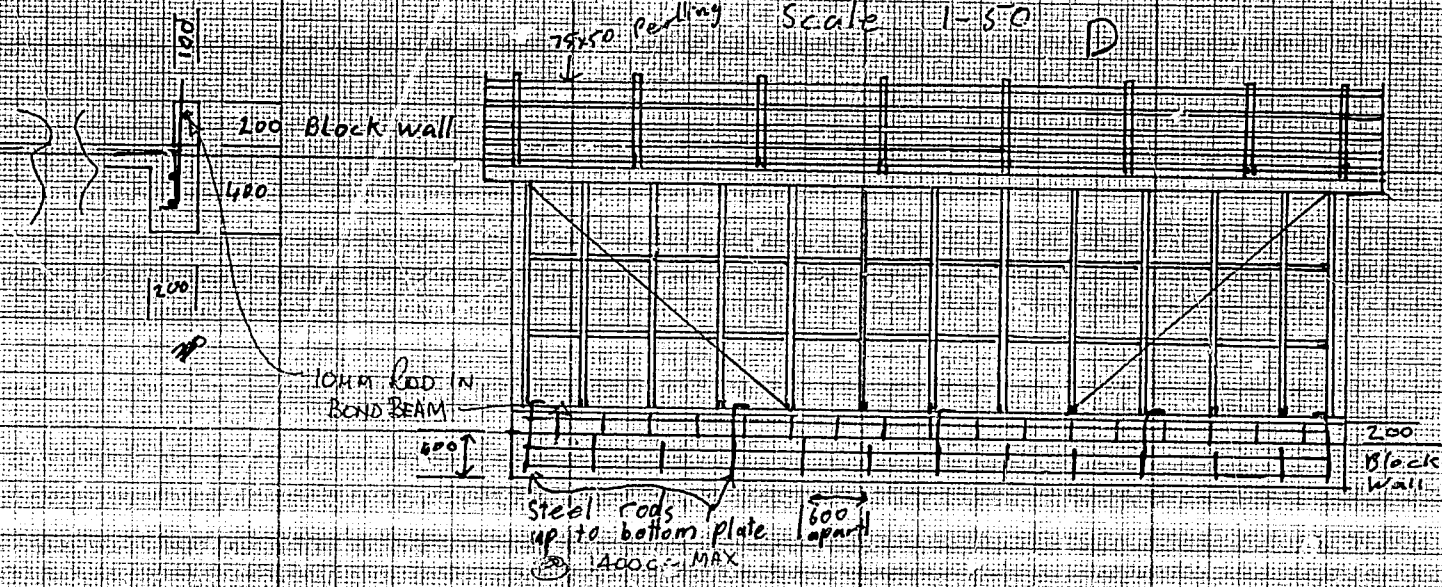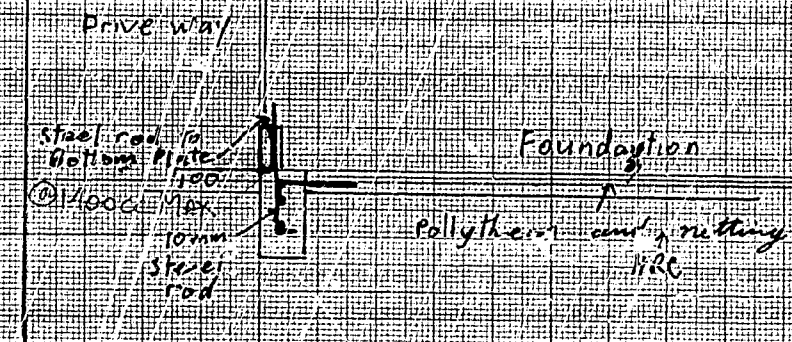



F. R. Saywell
 New shed at 720 A Aberdeen R.D.

17A Collins St. Gisborne


Steel rods up to bottom plate 600 apart
 4000 - MAX

200 Block wall

Scale 1-50 mm

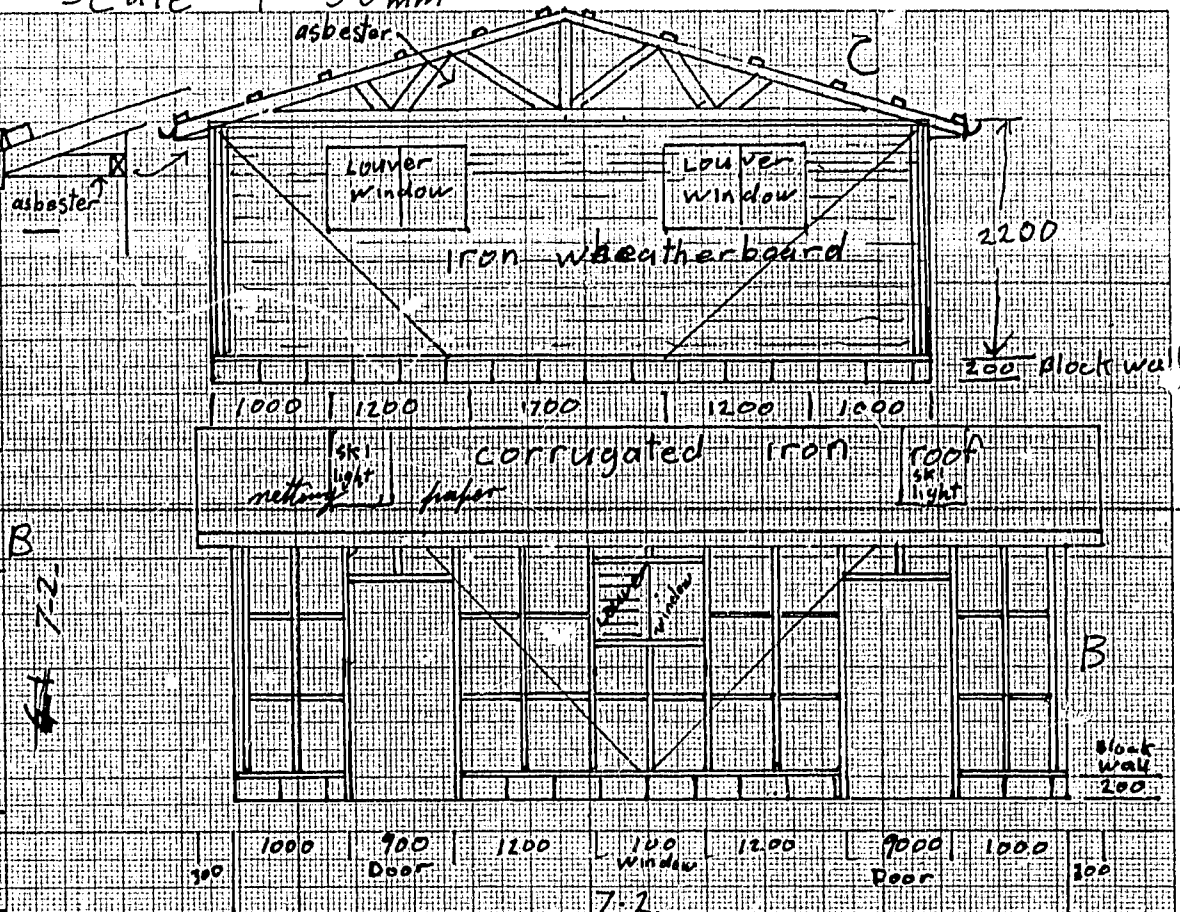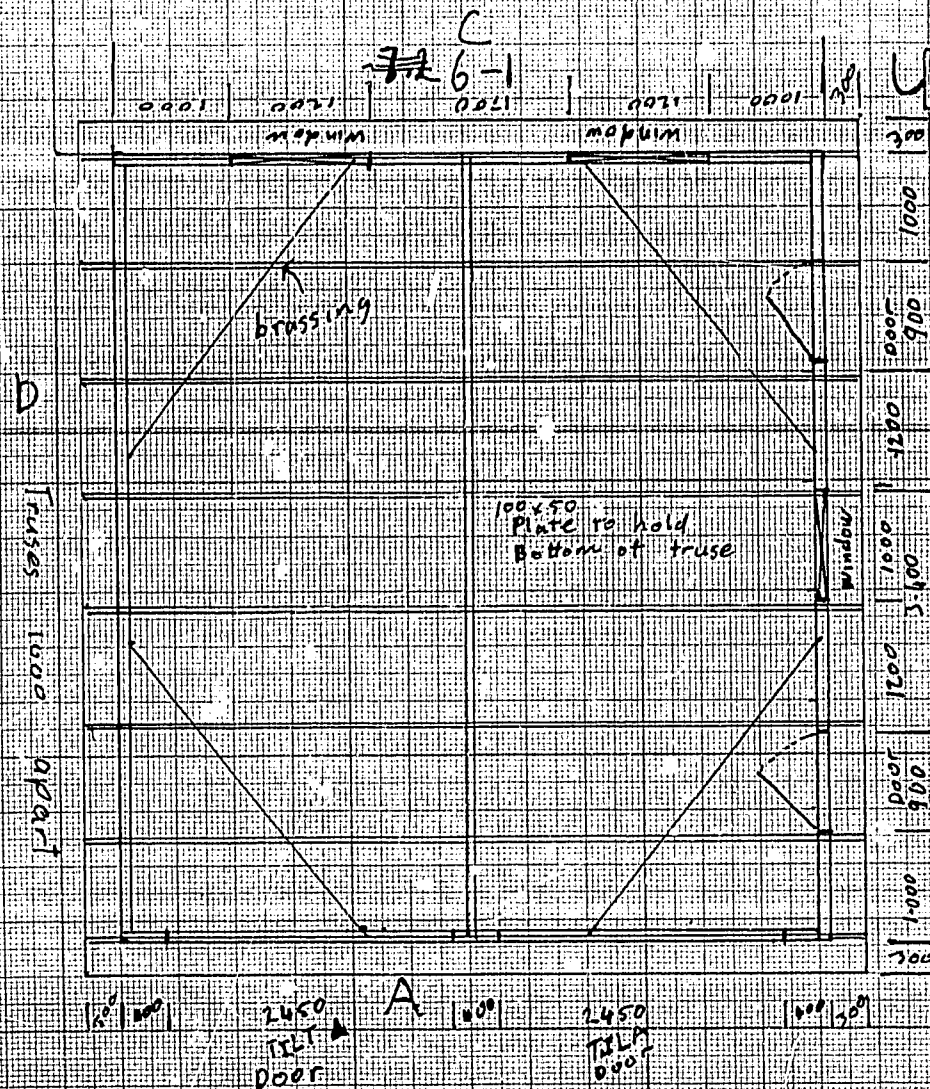

GISBORNE CITY COUNCIL
BUILDING PERMIT No. AS/439
BUILDING FILE No. 20566

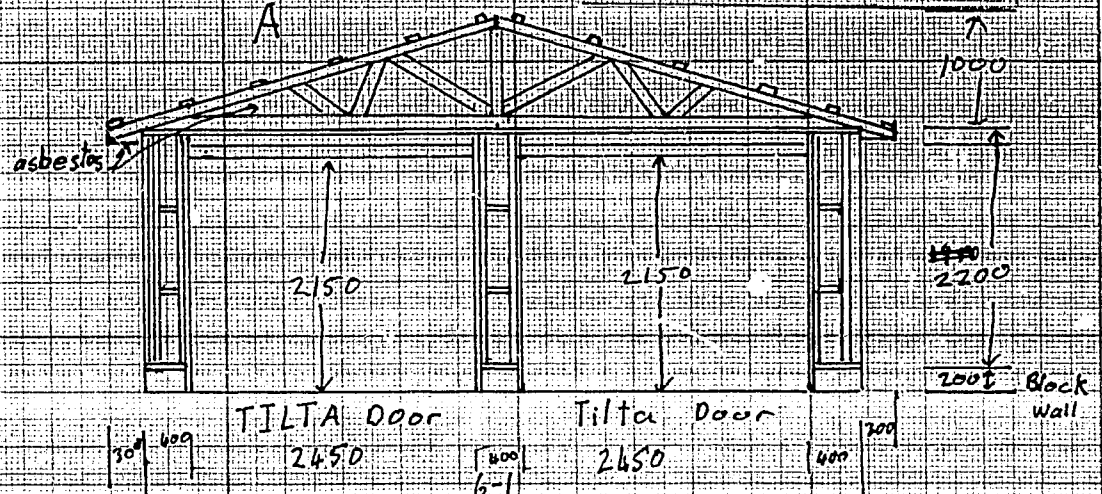

D.R. Saywell 17A Collins St Gisborne
New shed at 720A Aberdeen RD

City of Gisborne

7/83



APPLICATION FOR A CHIMNEY PERMIT

(Not required if included in a building permit)

Sir,

I/We hereby apply for permission to install a ... Fire place ... NEW CHIMNEY ... according to the plans and specifications deposited herewith.

AT: 7204 Aberdeen Rd (house number and street)

NAME OF OWNER: D.R. Bayne PRESENT ADDRESS: 7204 Aberdeen Rd

PARTICULARS OF LAND: Lot 2 DP 1693 Section Block No.

Survey District Area 837 m² Assessment No. 08530/0820/0

PARTICULARS OF INSTALLATION

(Strike out those not applicable)

Installation Type: ~~Free Standing Heater~~ - ~~Inbuilt Heater~~
Fireplace Heater - Under Floor Heater

Make and Model of Appliance: Kent log Chimney Type: Concrete

Type of fuel: Solid ~~oil~~ Grade of Oil: Oil Tank Capacity: litres

Name of Installer: D.R. Bayne

Address of Installer: D.R. Bayne

Signature of Owner or D.R. Bayne

Authorised Agent

Date 10.4.85 Phone No 75682

Estimated Value: \$1100.00

IS A WET BACK TO BE INSTALLED: YES/NO

If Yes: State:

Craftsman Plumber:

Address: Kent log

FOR OFFICE USE ONLY

PERMIT PROGRAMME

Cashier: 10/1 Date: 10.4.85

Receipt Number: 4713

B.R.A.N.Z. Rec. No.:

Permit Fee: \$ 5 - 50

B.R.A.N.Z. Levy \$

TOTAL \$ 5 - 50

Building File No.: 20566

Chimney Permit No.: 603529

Received By: GR

Date: 10/4/85

1	Building Insp	<u>SB</u>	Date
2	Rates Clerk	<u>SB</u>	Date <u>11/4/85</u>
	D.G. Insp		Date
	Struct. Eng.		Date
	Health Insp		Date
	P & D Insp		Date
3	Building Insp	<u>SB</u>	Date <u>12/4/85</u>
4	Issuing Clerk	<u>MR</u>	Date <u>12/4/85</u>

Condition permit please
REMARKS

CONDITIONS OF PERMIT

1. INSTALLATION MUST COMPLY WITH THE MANUFACTURERS INSTRUCTIONS.
2. BUILDING INSPECTORS OFFICE TO BE NOTIFIED ON COMPLETION.

Inspected 4/6/85