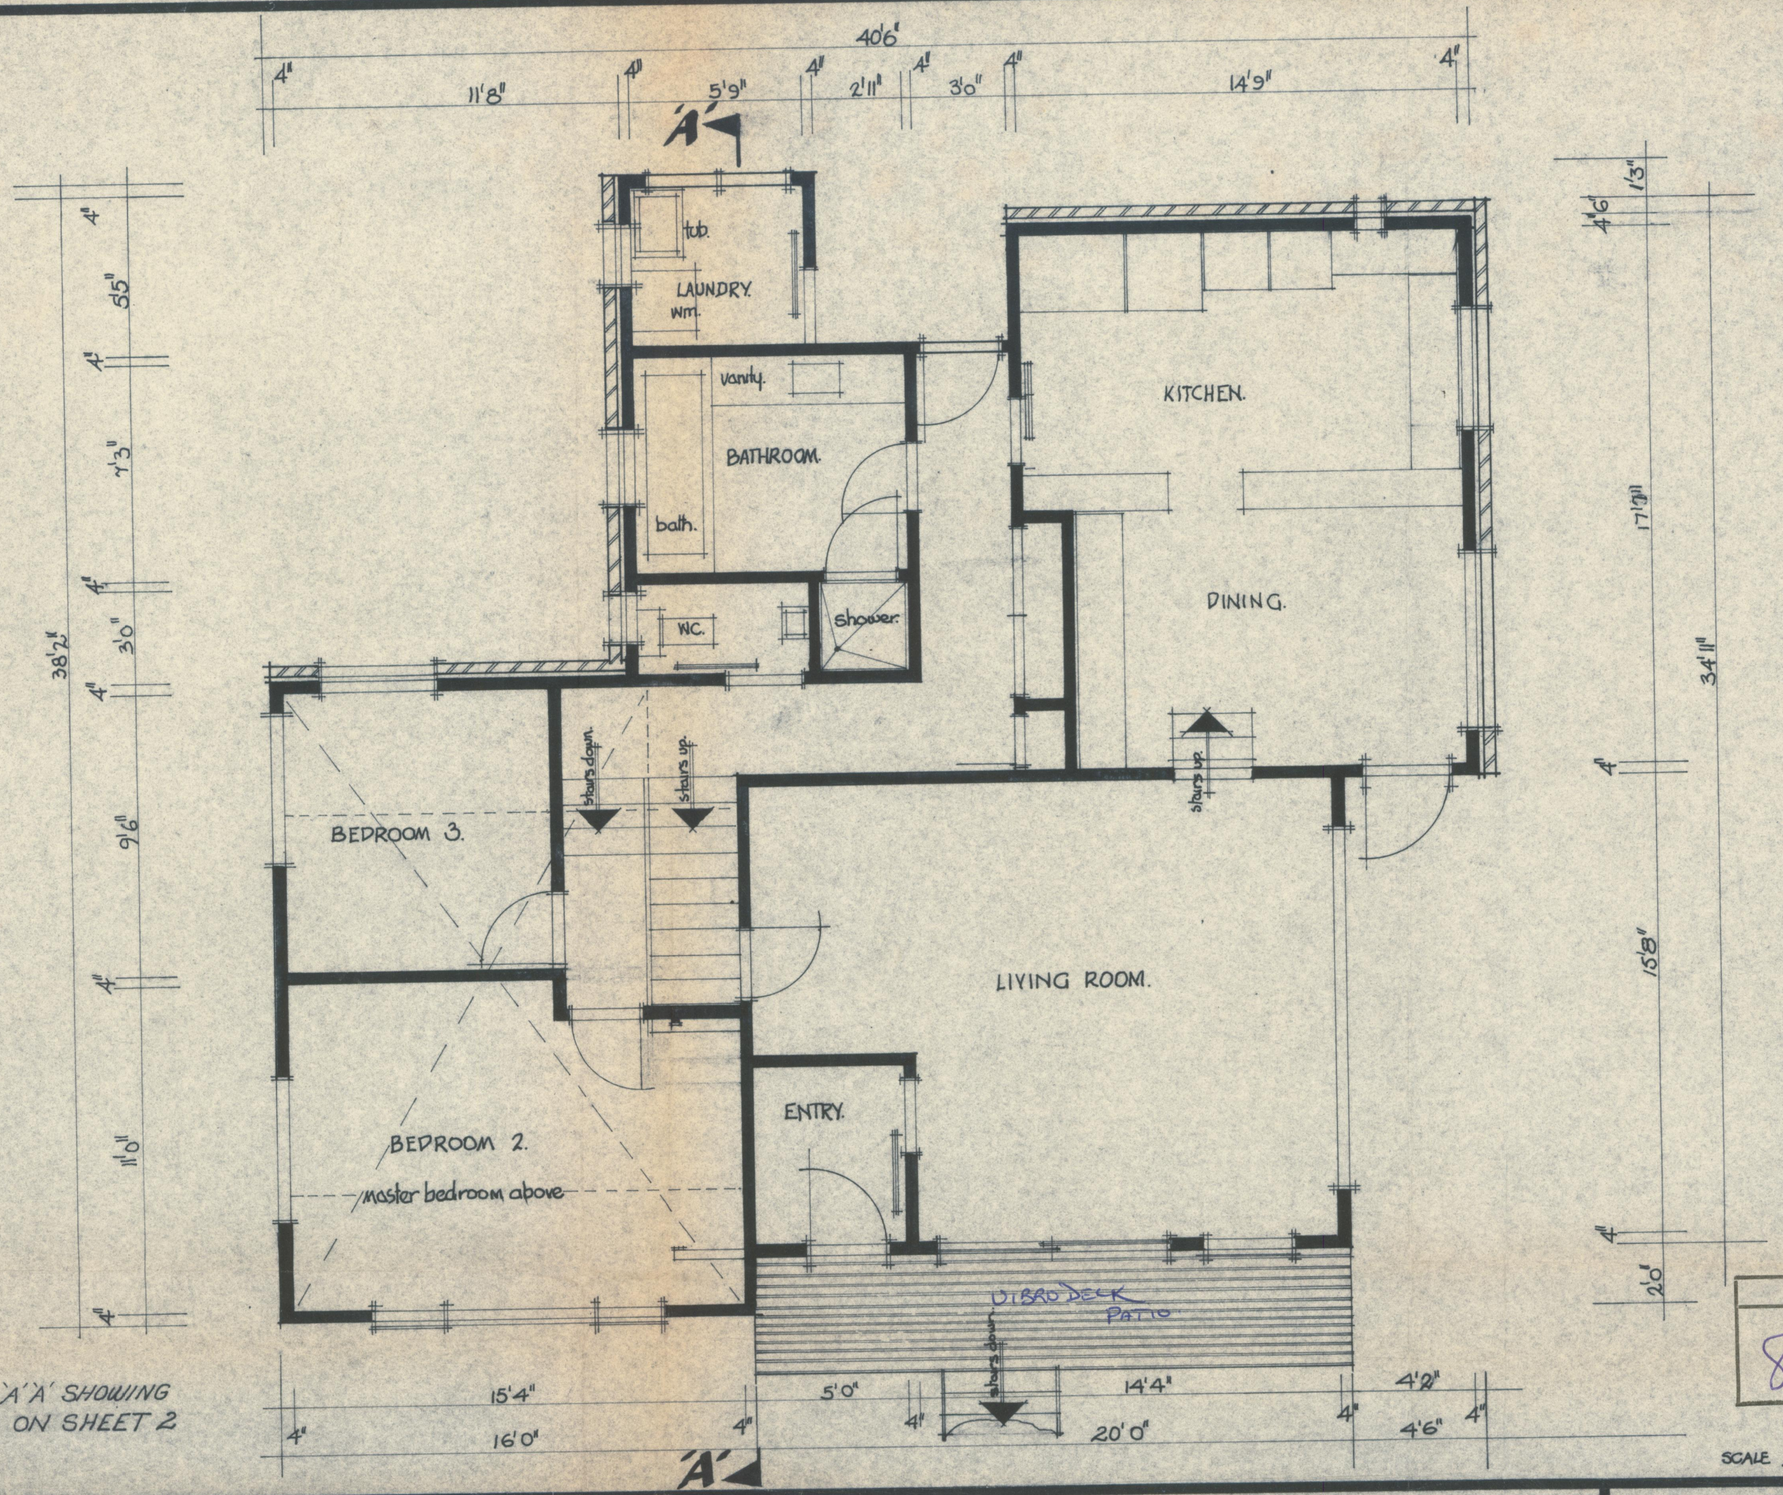

SECTION THRU 'A'A' SHOWING
FRAMING DETAIL ON SHEET 2

City ... anything that ... present in this Specification ... must be complied with.

TCC268111

CITY ENGINEER
8064/71-1

SCALE 1/4" = 1'0"

PLAN of PROPOSED RESIDENCE
for MR G.T. RANKIN. LOT 14 ANCHORAGE GROVE.

23·10·71.

SHEET 1.

CEW—01793