SCHEDULE OF PROPOSED EASEMENTS			
PURPOSE	SHOWN	BURDENED LAND	BENEFITED LAND
RIGHT TO CONVEY TELECOMMUNICATIONS ELECTRICITY AND WATER	A	LOT 7	LOTS 6 & 8
	B	LOT 8	LOTS 6 & 7
RIGHT TO DRAIN STORMWATER AND SEWAGE	C	LOT 6	LOTS 7 & 8
	D	LOT 10	LOT 12
	E	LOT 12	LOT 10
RIGHT OF WAY	A	LOT 7	LOTS 6 & 8
	B	LOT 8	LOTS 6 & 7
	C	LOT 6	LOTS 7 & 8
	D	LOT 10	LOT 12
	E	LOT 12	LOT 10
	F	LOT 2	LOT 15
	G	LOT 25	LOT 2

MEMORANDUM OF EASEMENTS IN GROSS			
PURPOSE	SHOWN	BURDENED LAND	GRANTEE
RIGHT TO DRAIN STORMWATER	H	LOT 12	INVERCARGILL CITY COUNCIL
	I	LOT 13	

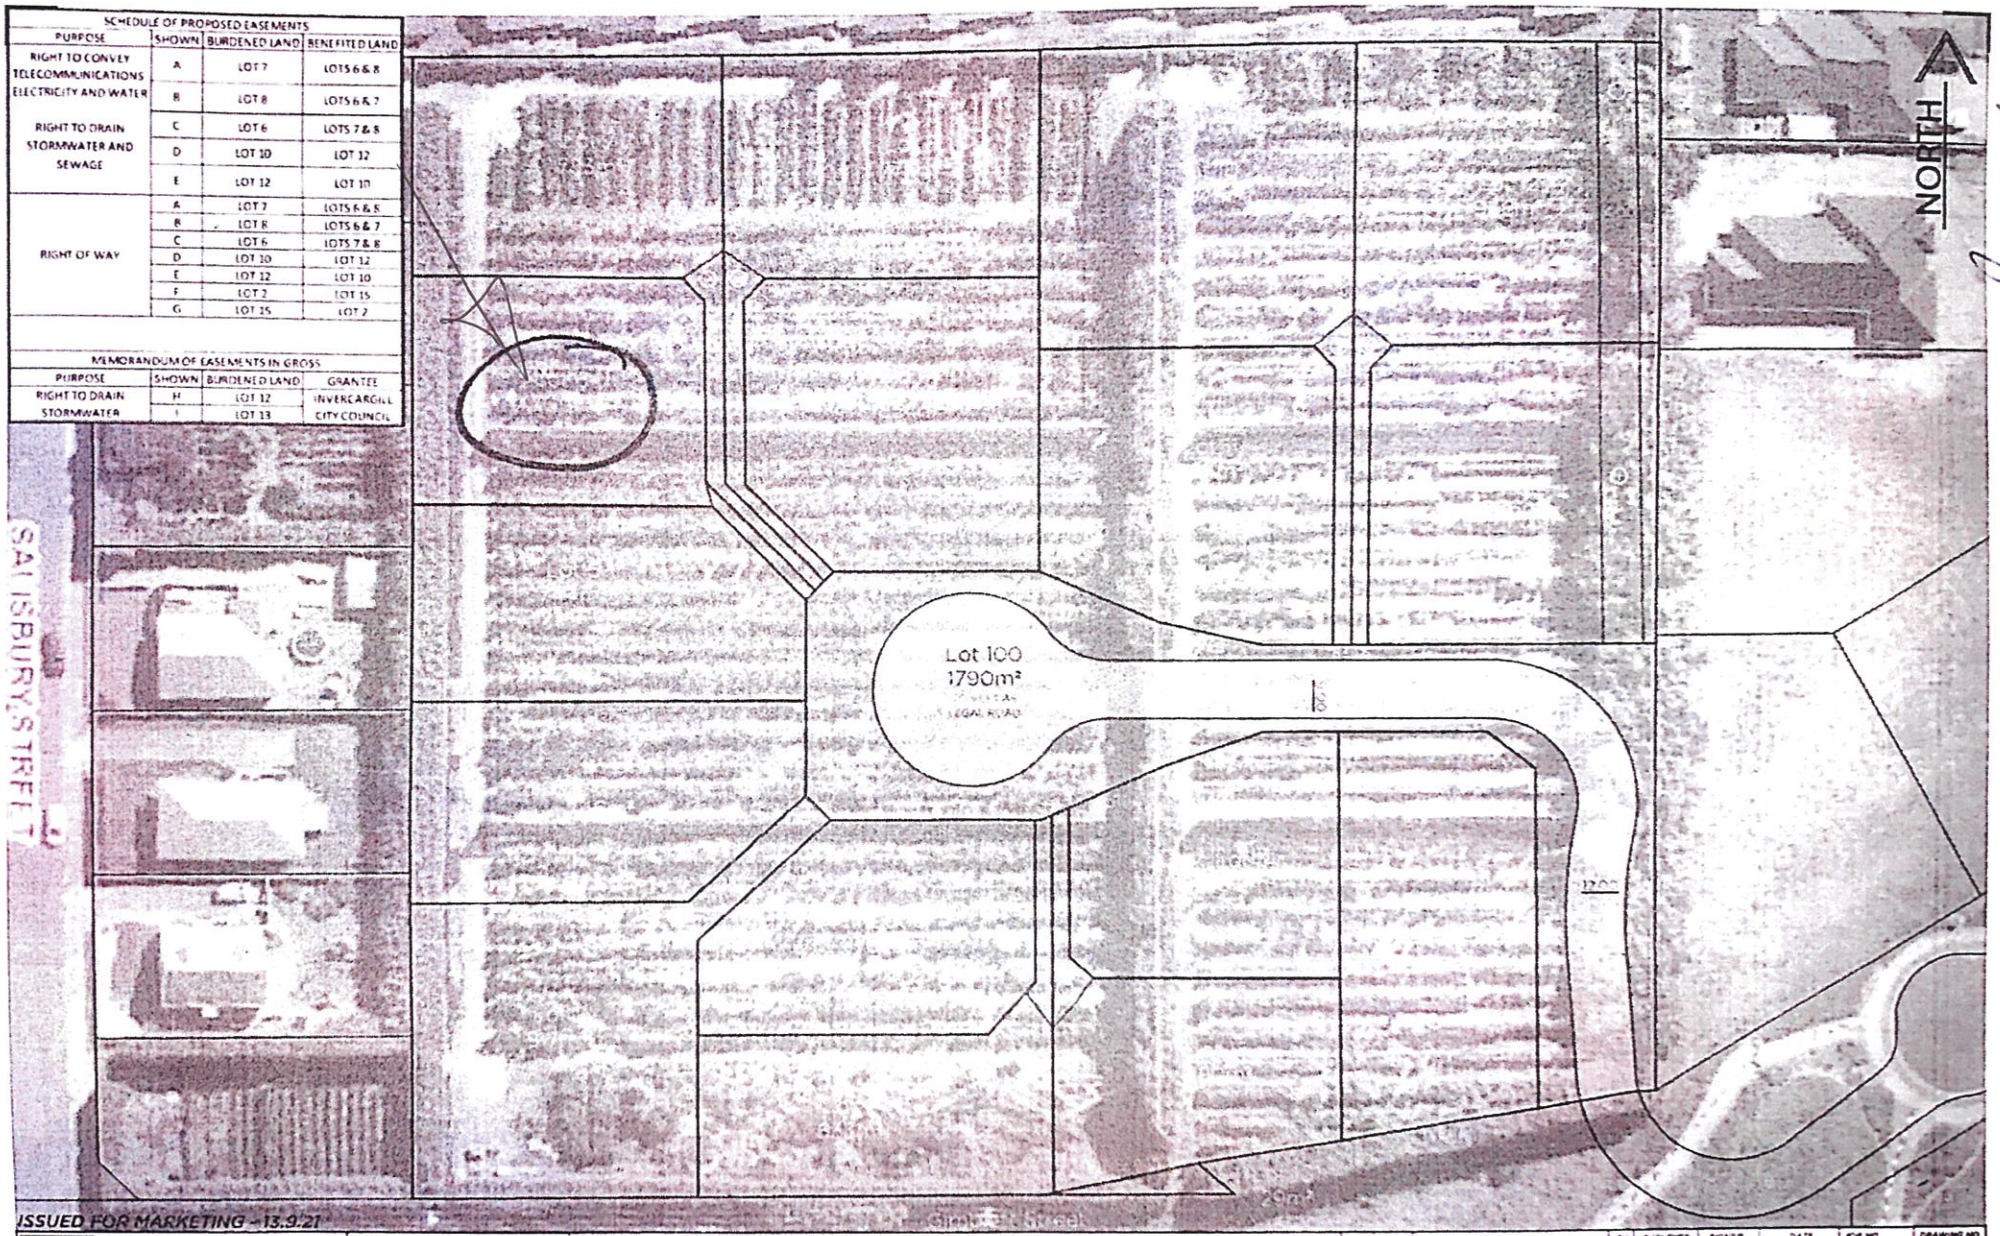

ISSUED FOR MARKETING - 13.9.21

JECA TOWN PLANNERS & SURVEYORS

CLIENT
RUTLEDGE DEVELOPMENTS

NOTES

LOTS 1 - 16, 100 AND 101 BEING A SUBDIVISION OF
LOTS Pt LOT 2 DP 6079, LOT 3 DP 6079 & LOT 46 DP 428606
GIMBLETT STREET

REV	DATE	REVISION DETAILS	BY
A	[illegible]	INITIAL	CW
B	[illegible]	REVISED EASEMENT	CW
C	[illegible]	REMOVED [illegible]	CW

SURVEYED	SIGNED	DATE	JOB NO	DRAWING NO
-	-	-	21060	06.01
DRAWN	CHECKED	DATE	SCALE	
CW	CR	13.09.21	1:500m @ A3	
DATUM & LEVEL				REV
BLUFF 2000				B