RECORD OF TITLE
UNDER LAND TRANSFER ACT 2017
FREEHOLD

Guaranteed Search Copy issued under Section 60 of the Land Transfer Act 2017

R.W. Muir
Registrar-General
of Land

Identifier	**NA36D/606**
Land Registration District	**North Auckland**
Date Issued	27 April 1977

Prior References
NA734/225

Estate	Fee Simple
Area	4.6420 hectares more or less
Legal Description	Lot 1 Deposited Plan 80136

Registered Owners
Raymond Brian Brown

Interests

8932382.1 Notice pursuant to Section 195(2) Climate Change Response Act 2002 - 5.12.2011 at 4:36 pm

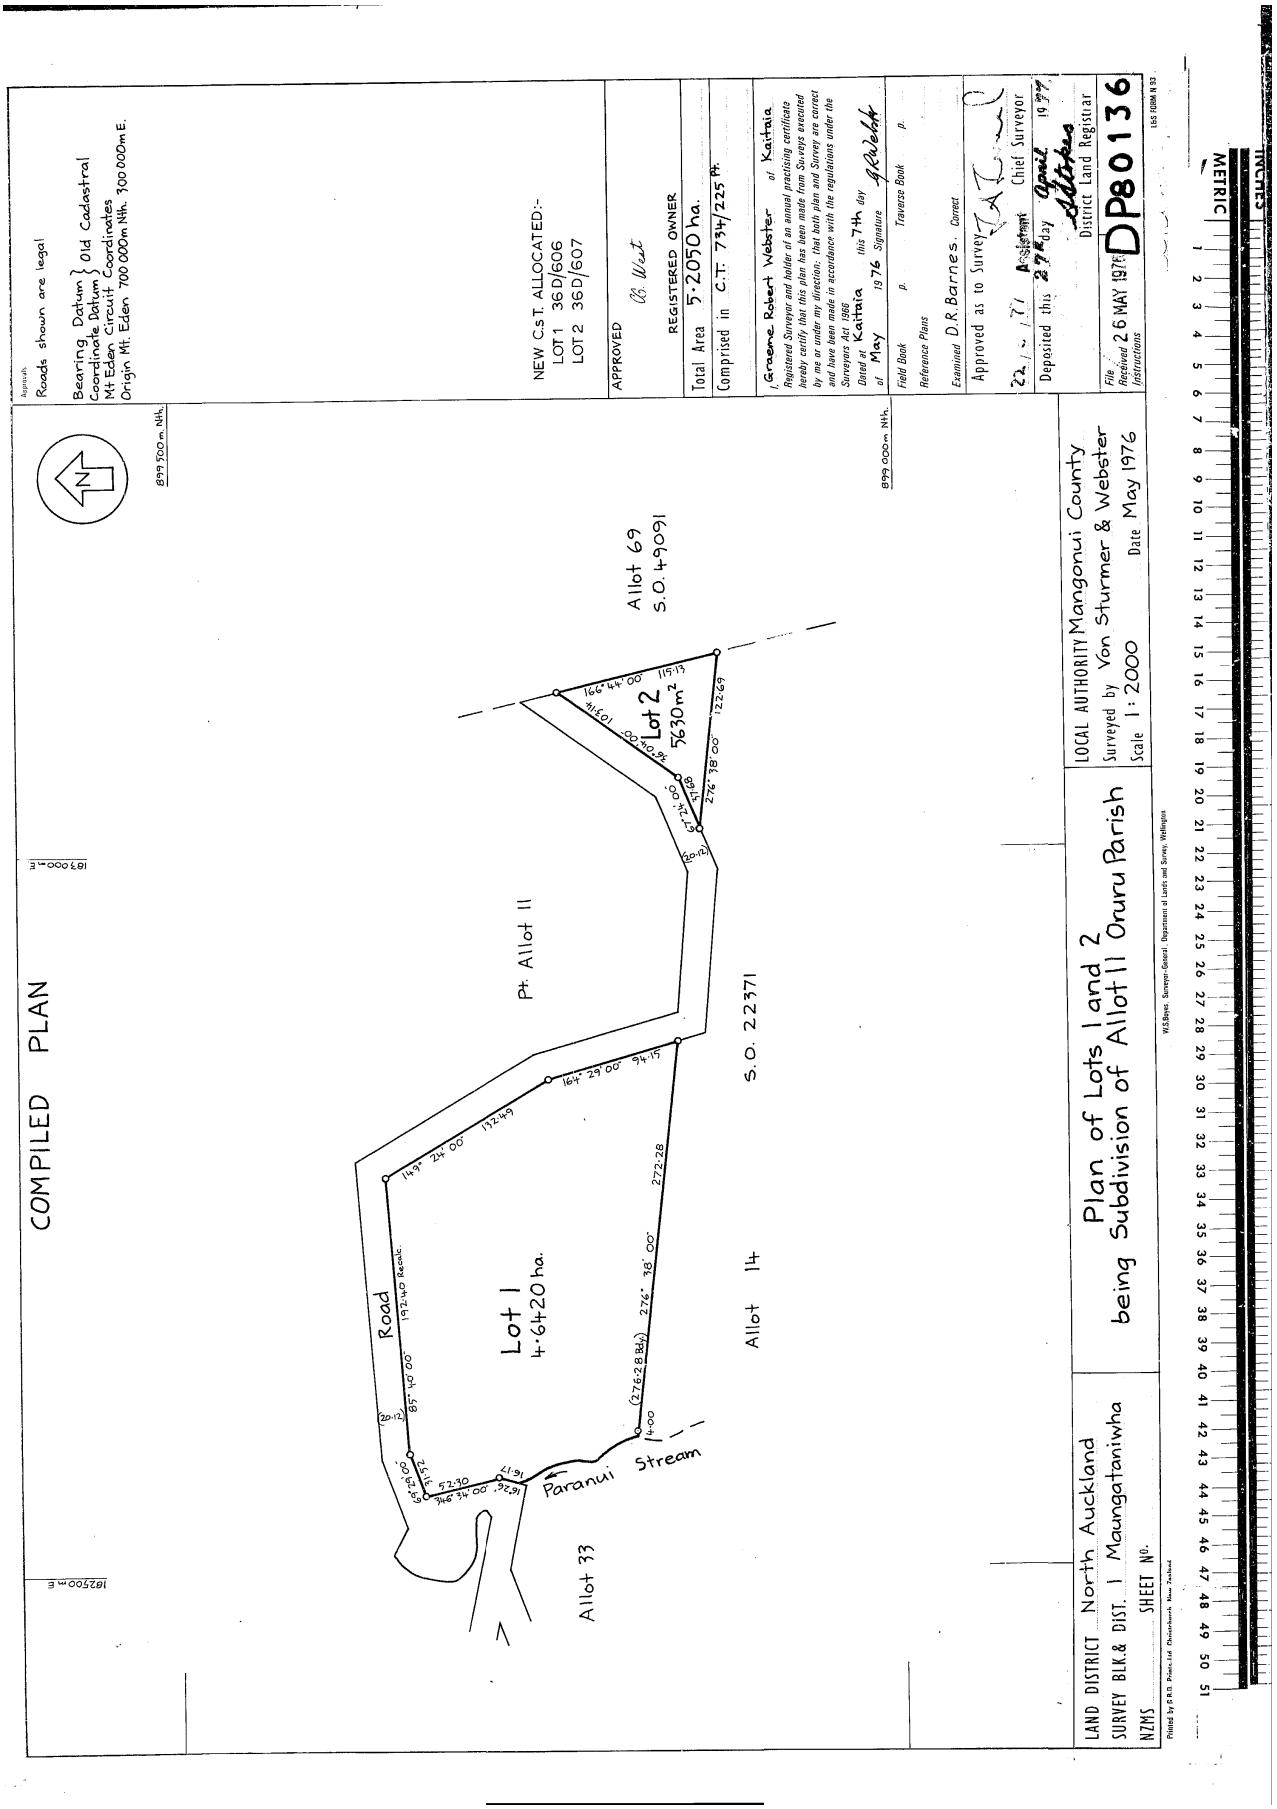
Approximate
Roads shown are legal
Bearing Datum } Old Cadastral
Coordinate Datum }
Mt Eden Circuit Coordinates
Origin Mt. Eden 700 000m NWh. 300 000m E.
NEW C.S.T. ALLOCATED:-
LOT 1 36D/606
LOT 2 36D/607
APPROVED
REGISTERED OWNER
Total Area 5·2050 ha.
Comprised in C.T. 734/225 pt.
I, Graeme Robert Webster of Kaitaia,
Registered Surveyor and holder of an annual practising certificate hereby certify that this plan has been made from Surveys executed by me or under my direction: that both plan and Survey are correct and have been made in accordance with the regulations under the Surveyors Act 1966
Dated at Kaitaia this 7th day of May 1976 Signature
Field Book p. Traverse Book p.
Reference Plans
Examined D.R. Barnes. Correct
Approved as to Survey
Chief Surveyor
Deposited this day 19
District Land Registrar
File Received 26 MAY 1976 DP80136
Instructions
COMPILED PLAN
Lot 1
4·6420 ha.
Lot 2
5630m²
Pt Allot 11
Allot 69
S.O. 49091
S.O. 22371
Allot 14
Allot 33
Road
Paranui Stream
LOCAL AUTHORITY Mangonui County
Surveyed by Von Sturmer & Webster
Scale 1:2000 Date May 1976
Plan of Lots 1 and 2
being Subdivision of Allot 11 Ouru Parish
LAND DISTRICT North Auckland
SURVEY BLK.& DIST. 1 Maungataniwha
NZMS SHEET No.
Printed by P.R.D. Prints Ltd Christchurch New Zealand
W.S.Bayes, Surveyor-General, Department of Lands and Survey, Wellington
LSS FORM N 33
METRIC