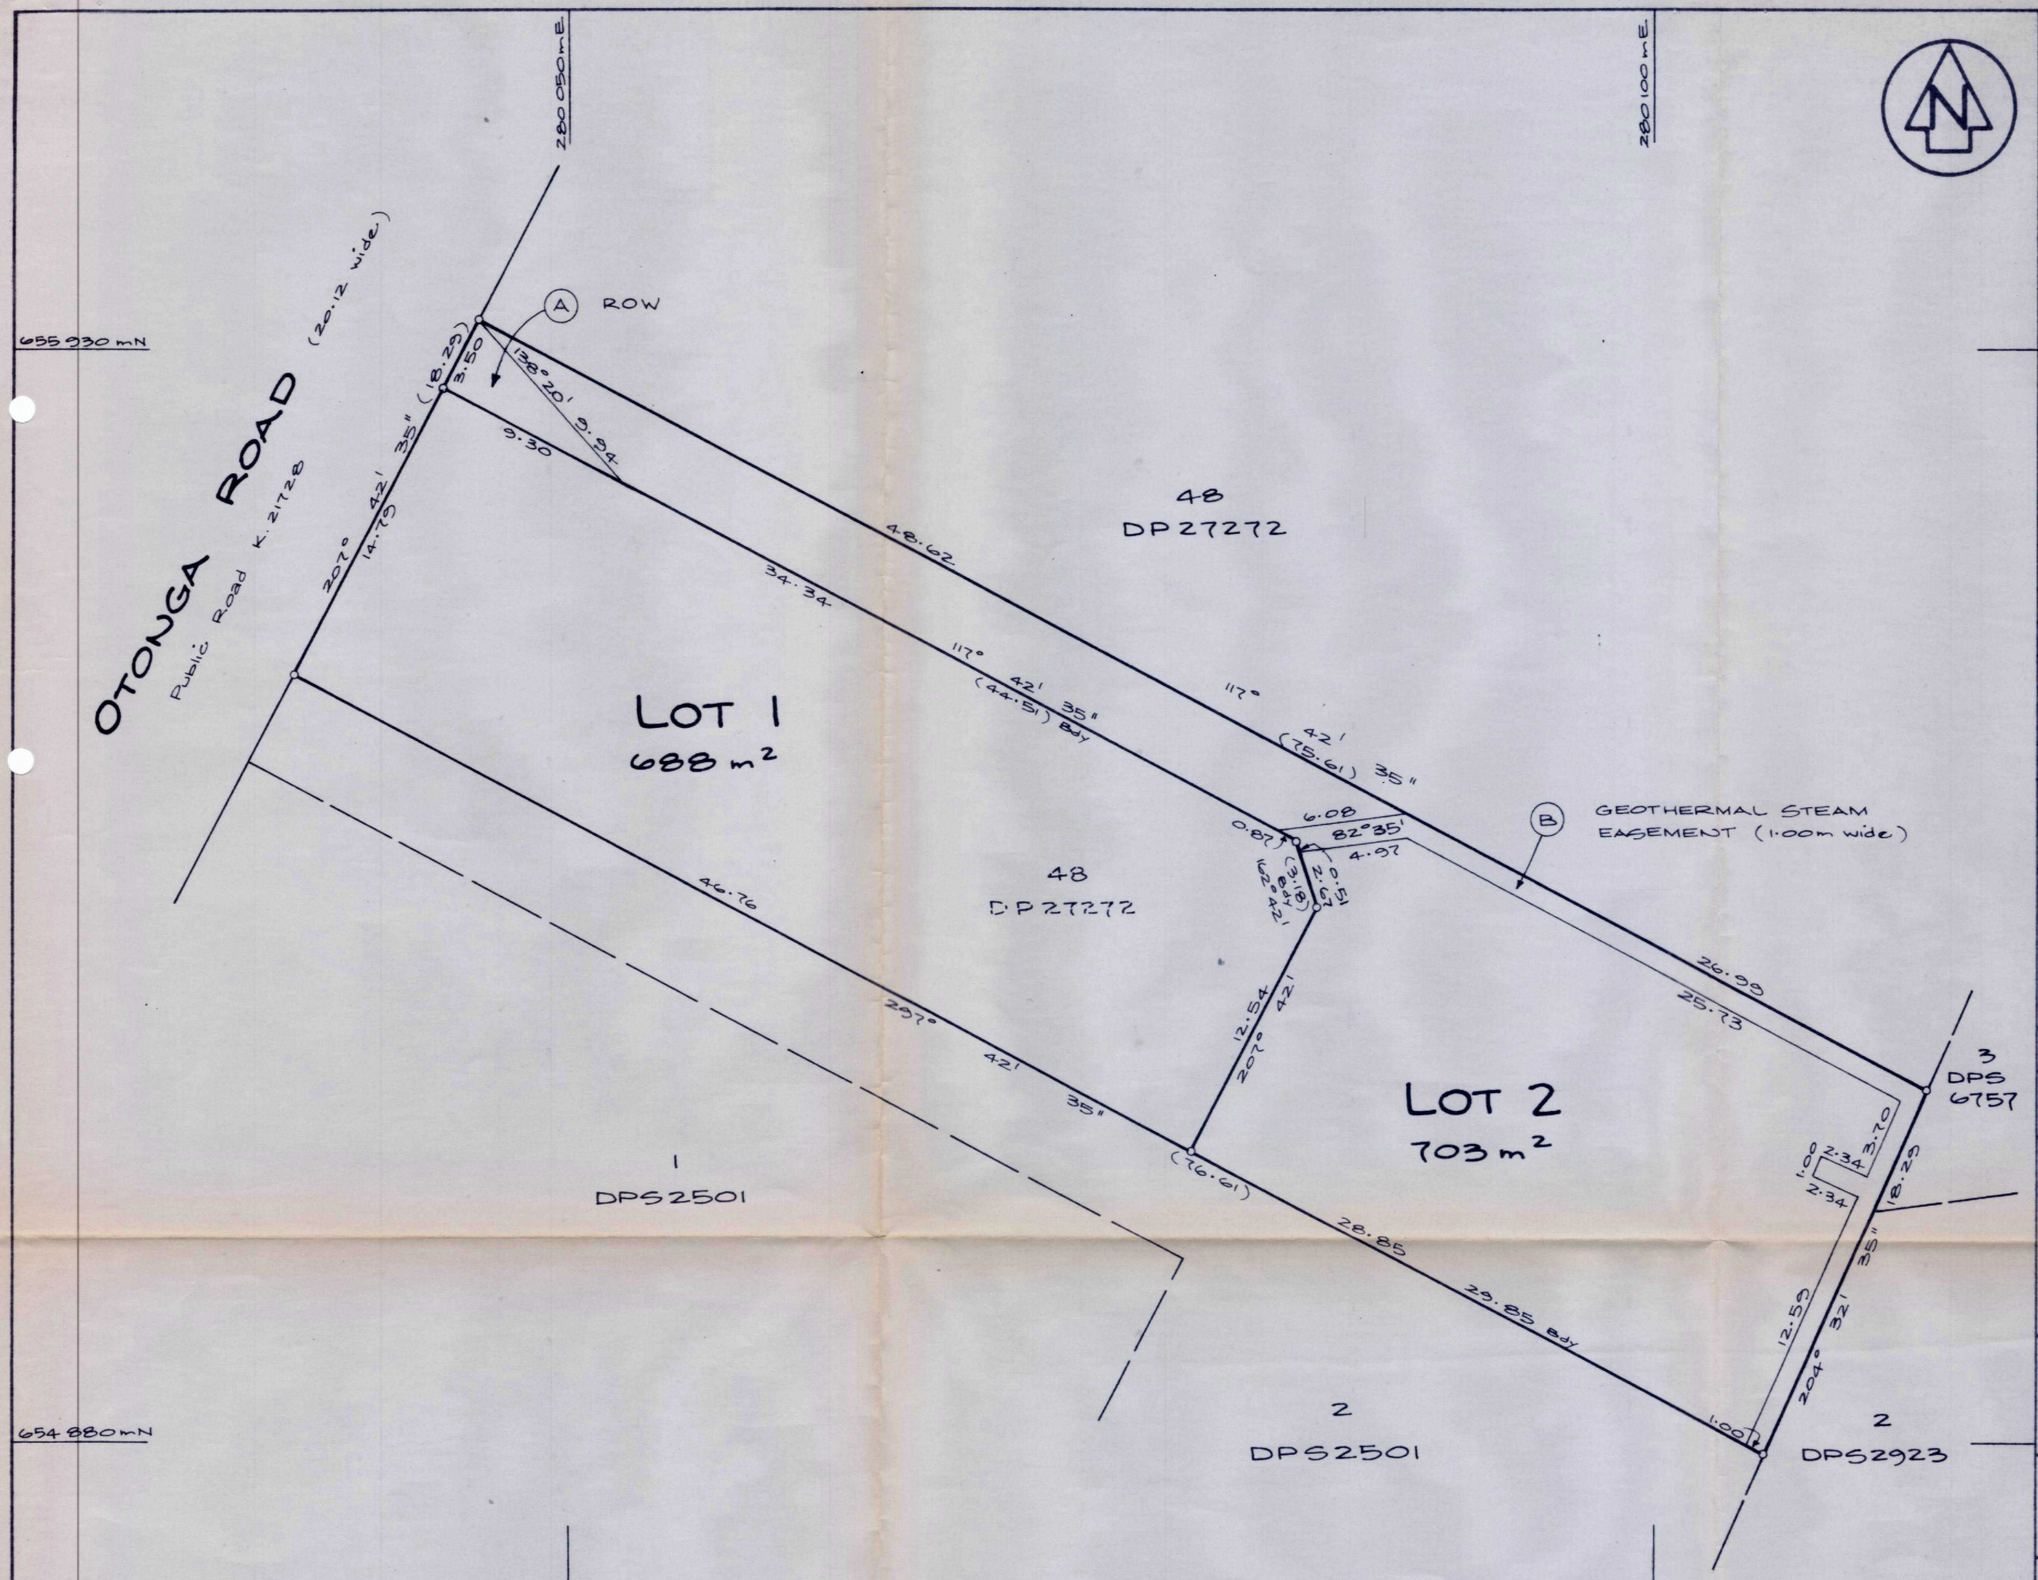

Approvals

J. H. Jackson

Registered Owner

Approved pursuant to Section 223 of the Resource Management Act 1991 on the ____ day of _____ 19__ subject to the granting or reserving of the easement set out in the Memorandum hereon

The Common Seal of the Rotorua District Council is affixed hereto in the presence of:

Mayor

District Manager

MEMORANDUM OF EASEMENT

PURPOSE	SERV TMT	SHOWN	DOM TMT
R.O.W	Lot 2	(A)	Lot 1

SCHEDULE OF PROPOSED EASEMENT

PURPOSE	SERV TMT	SHOWN	DOM TMT
Geothermal Steam	Lot 2	(B)	Lot 1

NEW CT ALLOCATED

LOT	CT REFERENCE
1	
2	

Total Area 1391 m²

Comprised in CT 1209/185 (All)

I, Peter Joughin Hawley

Registered Surveyor and holder of an annual practising certificate (or who may act as a registered surveyor pursuant to section 25 of the Survey Act 1986) hereby certify that this plan has been made from surveys executed by me or under my directions, that both plan and survey are correct and have been made in accordance with the Survey Regulations 1972 or any regulations made in substitution thereof.

Dated at Rotorua *this* ____ *day of* ____ *19* ____ *Signature* ____

Field Book ____ *p.* *Traverse Book* ____ *p.*

Reference Plans DPS 32123, SO 48122, DPS 2923, DPS 6014, DPS 6757, DP 27272, DPS 2501, DPS 3027

Examined ____ *Correct* ____

Approved as to Survey

...../...../..... Chief Surveyor

Deposited this ..... day of ..... 19 ....

District Land Registrar

File

Received

Instructions

LAND DISTRICT SOUTH AUCKLAND

SURVEY BLK. & DIST. 1 TARAWERA

NZMS 261 SHT U16 RECORD MAP No 48.09 (Rotorua)

LOTS 1 AND 2 BEING SUBDIVISION OF LOT 48 DP 27272.

TERRITORIAL AUTHORITY ROTORUA DISTRICT

Surveyed by PHIPPS HAWLEY LTD JF4640

Scale 1:200 Date JULY. 1997

Document Set ID: 2417670
Version: 2, Version Date: 20/03/2012