RECORD OF TITLE
UNDER LAND TRANSFER ACT 2017
FREEHOLD

Guaranteed Search Copy issued under Section 60 of the Land Transfer Act 2017

R.W. Muir
Registrar-General of Land

Identifier **CB48A/475**

Land Registration District **Canterbury**

Date Issued 06 September 2000

Prior References
CB24B/718

Estate Fee Simple

Area 466 square metres more or less

Legal Description Lot 2 Deposited Plan 83150

Registered Owners
Valdez Investments Limited

Interests

Subject to a right to convey water over part herein created by Transfer 57522 - 25.8.1902 at 2.45 pm

Subject to a right to convey water over part herein created by Transfer 61165 - 23.9.1903 at 2.05 pm

Subject to a right to convey water over part herein created by Transfer 67826 - 22.8.1905 at 10.30 am

Subject to a right to convey water over part herein created by Transfer 73166 - 10.1.1907 at 11.05 am

A473096.4 Easement Certificate specifying the following easements - 6.9.2000 at 3.21 pm

Type	Servient Tenement	Easement Area	Dominant Tenement	Statutory Restriction
Drain water	Lot 1 Deposited Plan 83150 - CT CB48A/474	A DP 83150	Lot 2 Deposited Plan 83150 - herein	
Convey electric power	Lot 1 Deposited Plan 83150 - CT CB48A/474	B DP 83150	Lot 2 Deposited Plan 83150 - herein	
Drain water and sewage, convey telephonic communications	Lot 2 Deposited Plan 83150 - herein	C DP 83150	Lot 1 Deposited Plan 83150 - CT CB48A/474	

The above easements will be subject to Section 243(a) Resource Management Act 1991 when created

11752485.1 Mortgage to Southland Building Society - 21.5.2020 at 5:41 pm

12200316.1 Variation of Mortgage 11752485.1 - 30.7.2021 at 2:46 pm

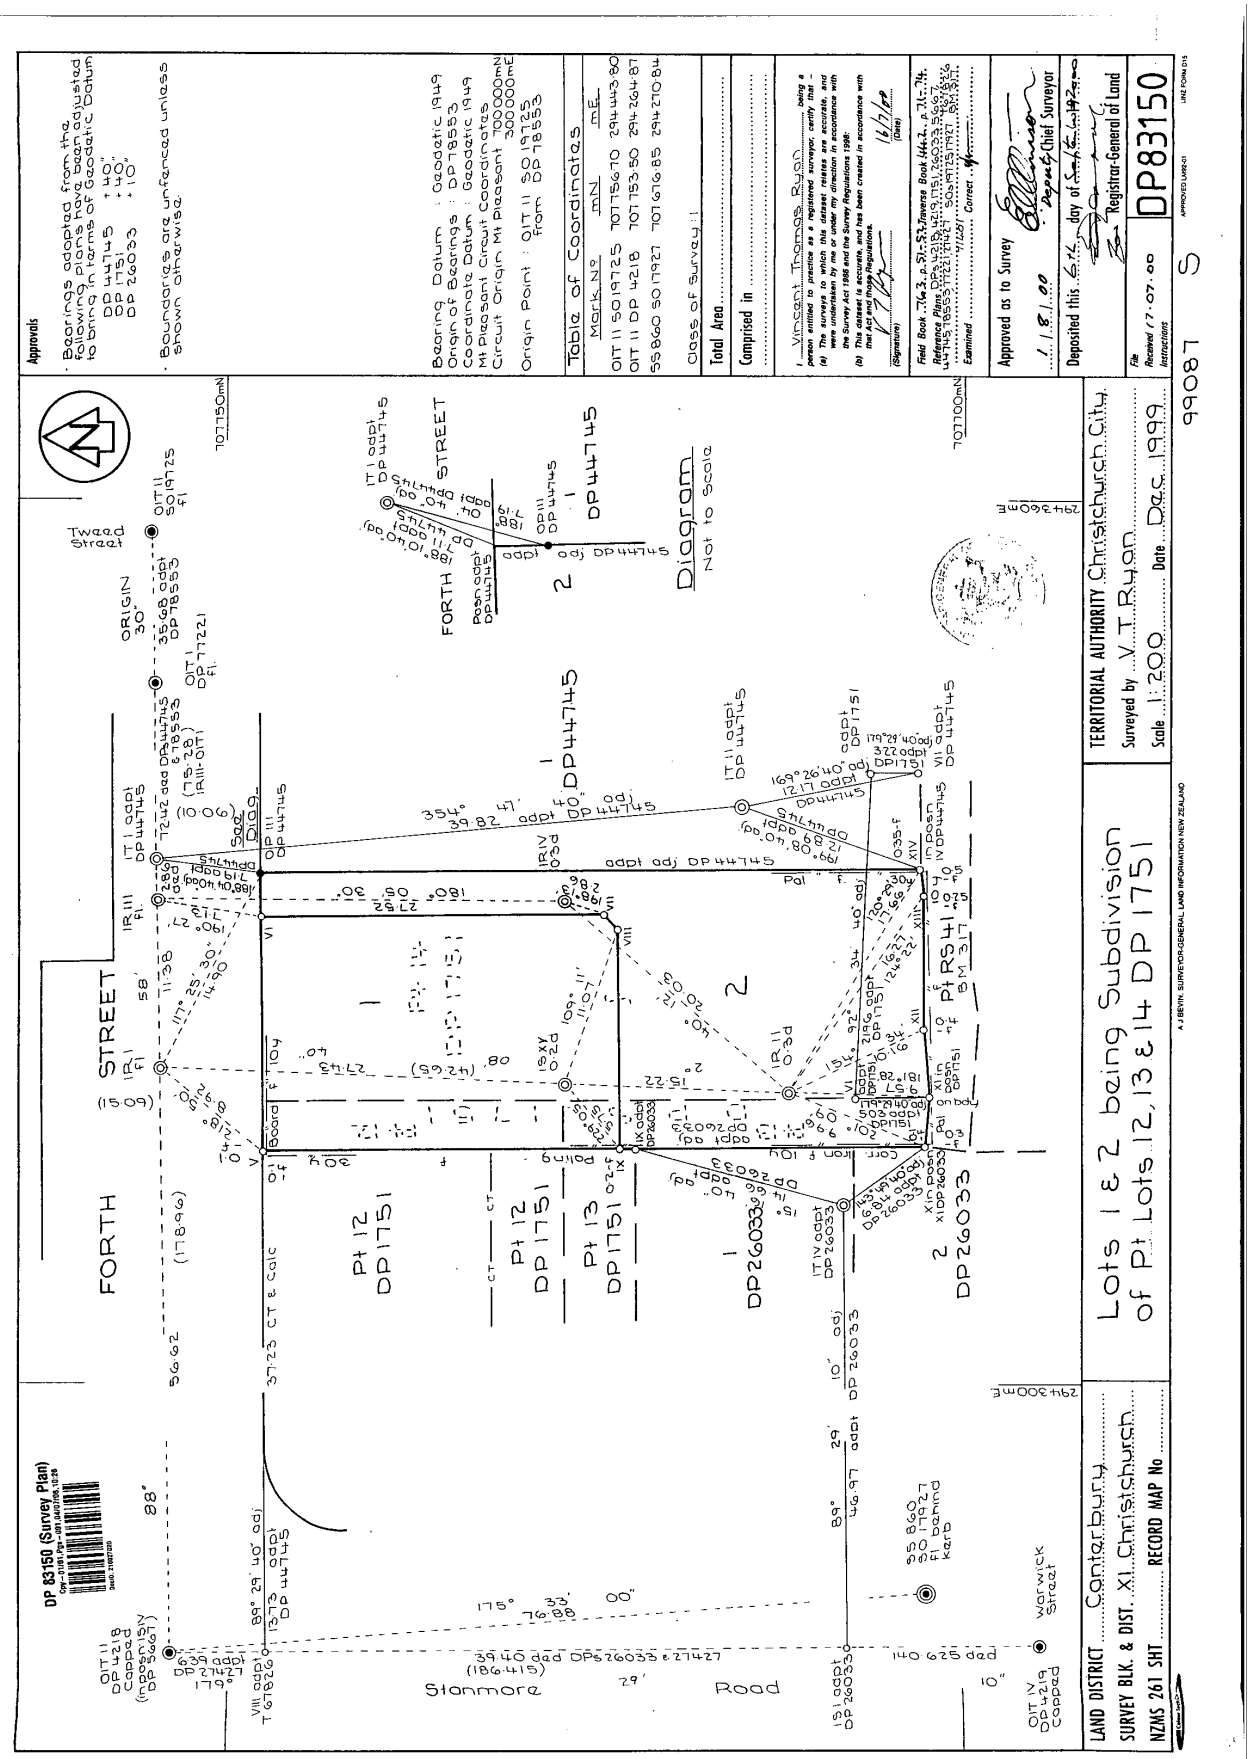
Approvals
Bearings adopted from the following plans have been adjusted to bring in terms of Geodetic Datum
DP 44745 +40"
DP 1751 +10"
DP 26033
Boundaries are unfenced unless shown otherwise
Bearing Datum : Geodetic 1949
Origin of Bearings : DP 78553
Coordinate Datum : Geodetic 1949
Mt Pleasant Circuit Coordinates
Circuit Origin Mt Pleasant 700000mN 300000mE
Origin Point : OIT 11 SO 19725 from DP 78553
Table of Coordinates
Mark No mN mE
Class of Survey :
Total Area
Comprised in
I Vincent Thomas Ryan being a person entitled to practice as a registered surveyor, certify that -
(a) The surveys to which this dataset/matrix are accurate, and were made by me or under my direct supervision in accordance with the Survey Act 1986 and the Survey Regulations 1986.
(b) This dataset is accurate, and has been created in accordance with that Act and those Regulations.
(Signature)
(Date) 16/7/99
Field Book 7143, p. 51-53; Traverse Book 1442, p. 71-74.
Reference Plans DP 1751, 26033, 44745, 78553, 77221, 19725, 4218, 17927, 5662, 7142, 7242, 7243, 7244,