PEACH DESIGN.
PHONE: TAURANGA 89185

Trusses Crean + Co Rotorua

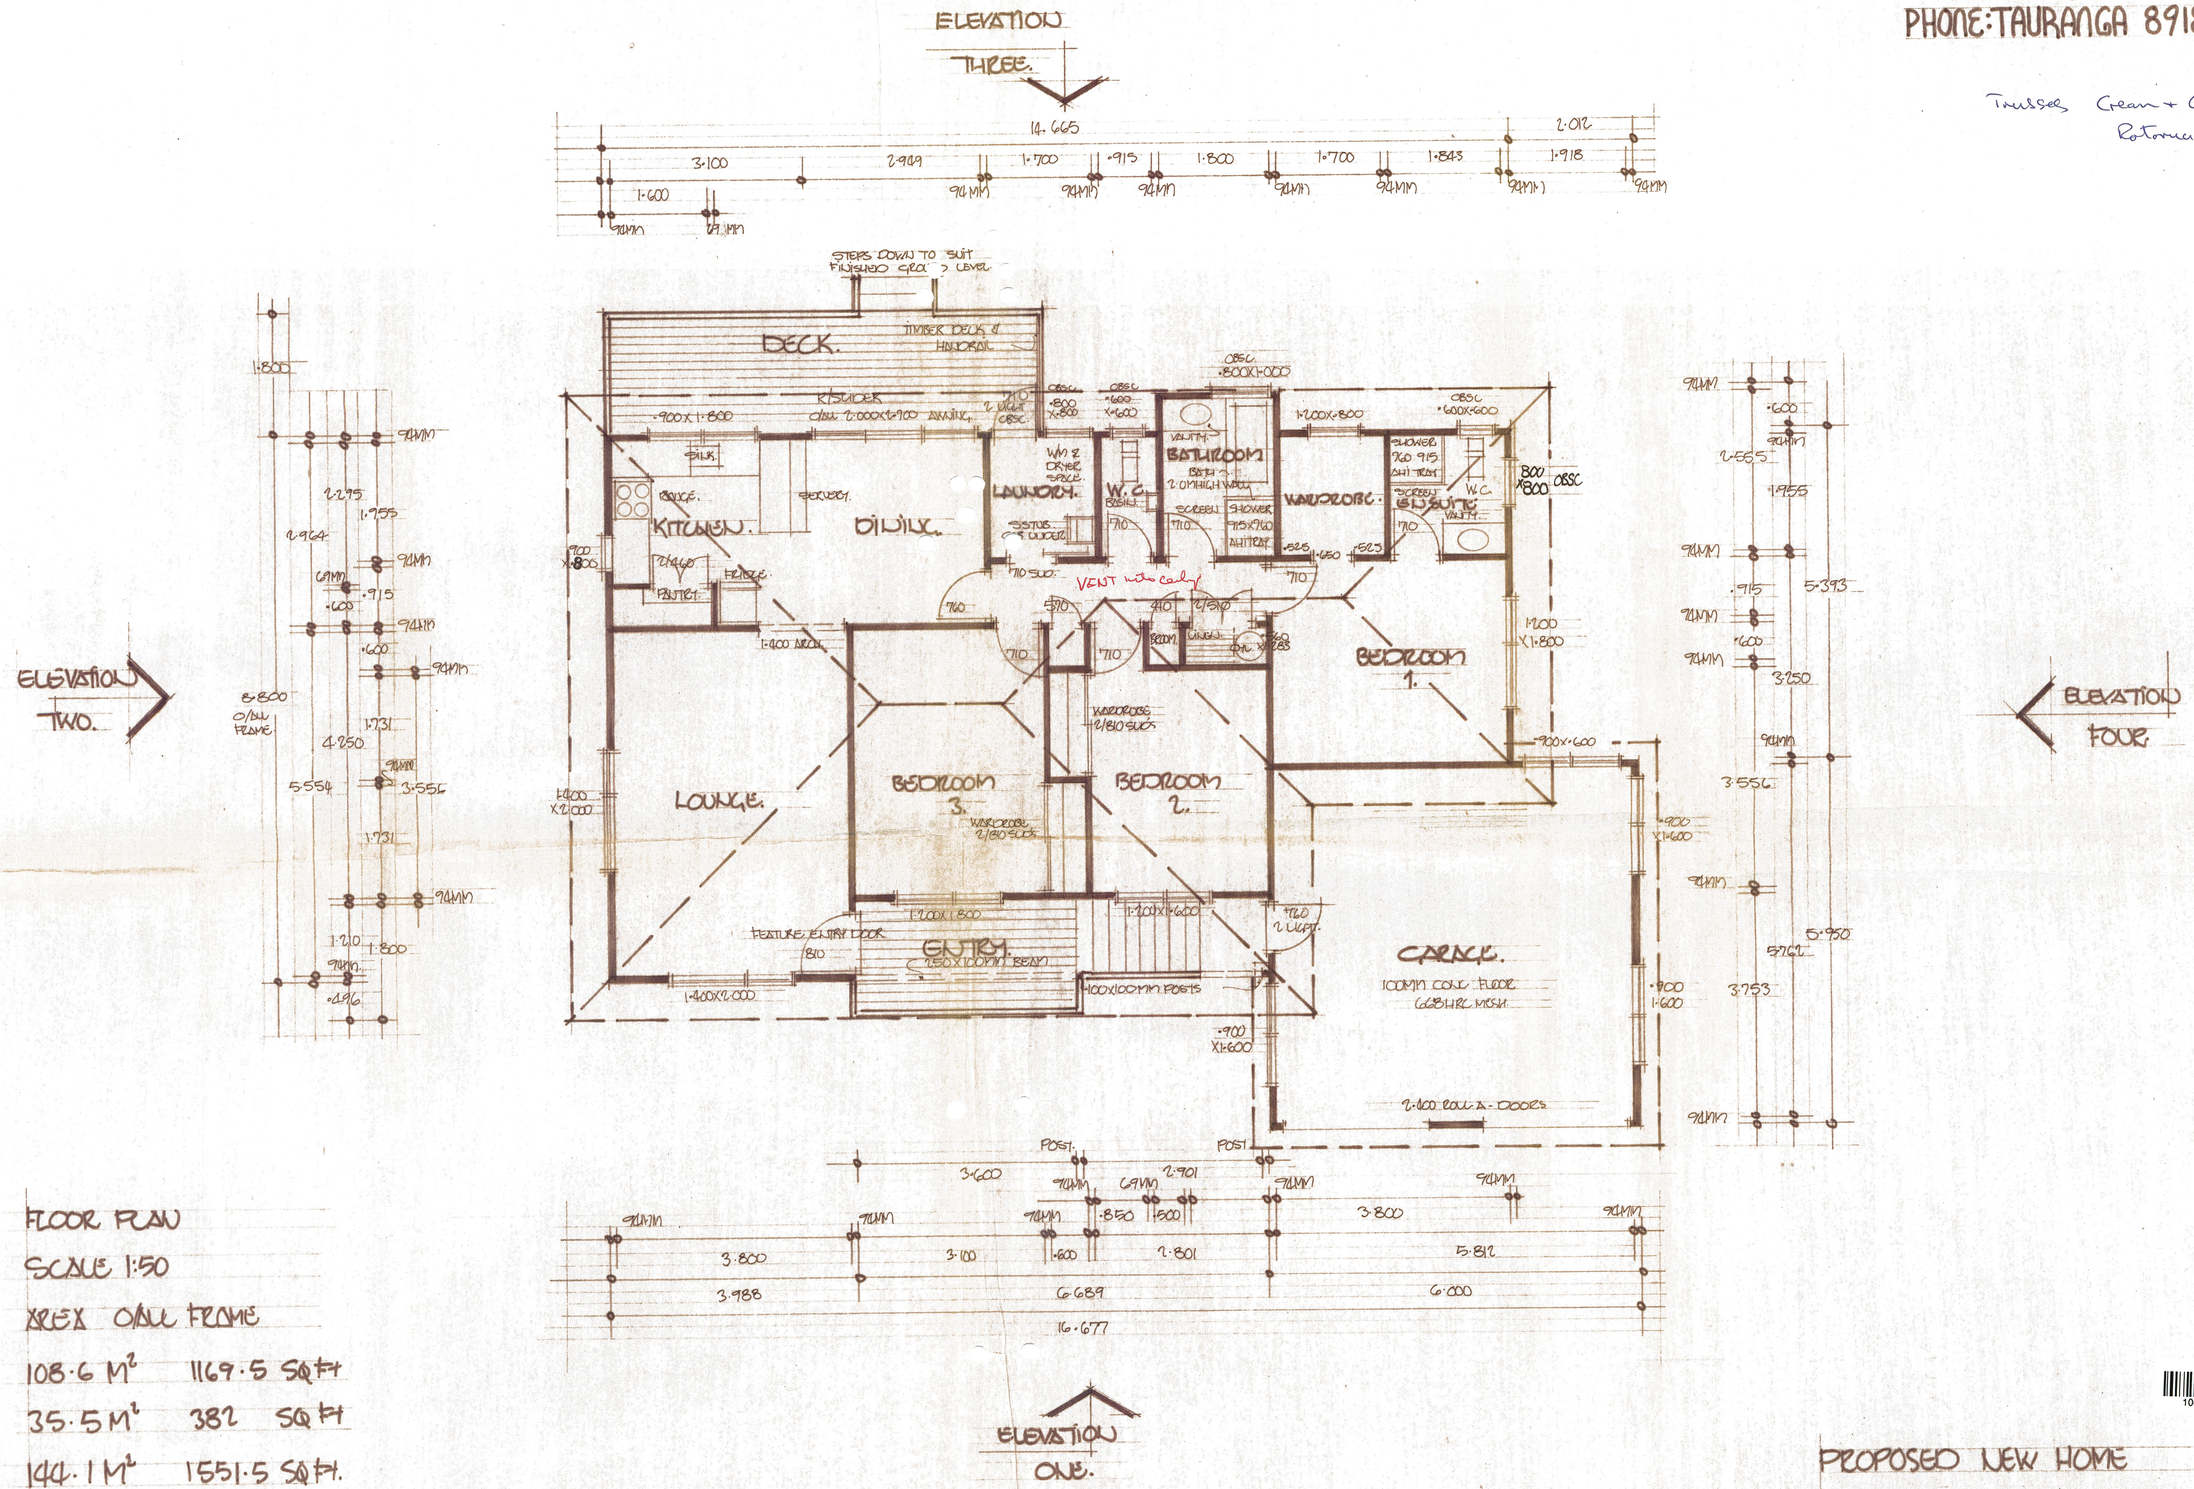

FLOOR PLAN
SCALE 1:50
AREA O/ALL FRAME

108.6 M² 1169.5 SQ FT
35.5 M² 382 SQ FT
144.1 M² 1551.5 SQ FT.

PROPOSED NEW HOME
FOR MR V BURGESS
PUKEHINA PARADE
PUKEHINA BEACH - TAURANGA COUNTY.

SHEET 1 OF 2