Document Set ID: 707137
Version: 1, Version Date: 11/07/2002

PUKUATUA STREET

(Legal Road)

30.18 wide

EXISTING 100MM WATERMAIN

EXISTING 300 DIA STORMWATER LINE

PRELIMINARY PLAN

CONCRETE FOOTPATH

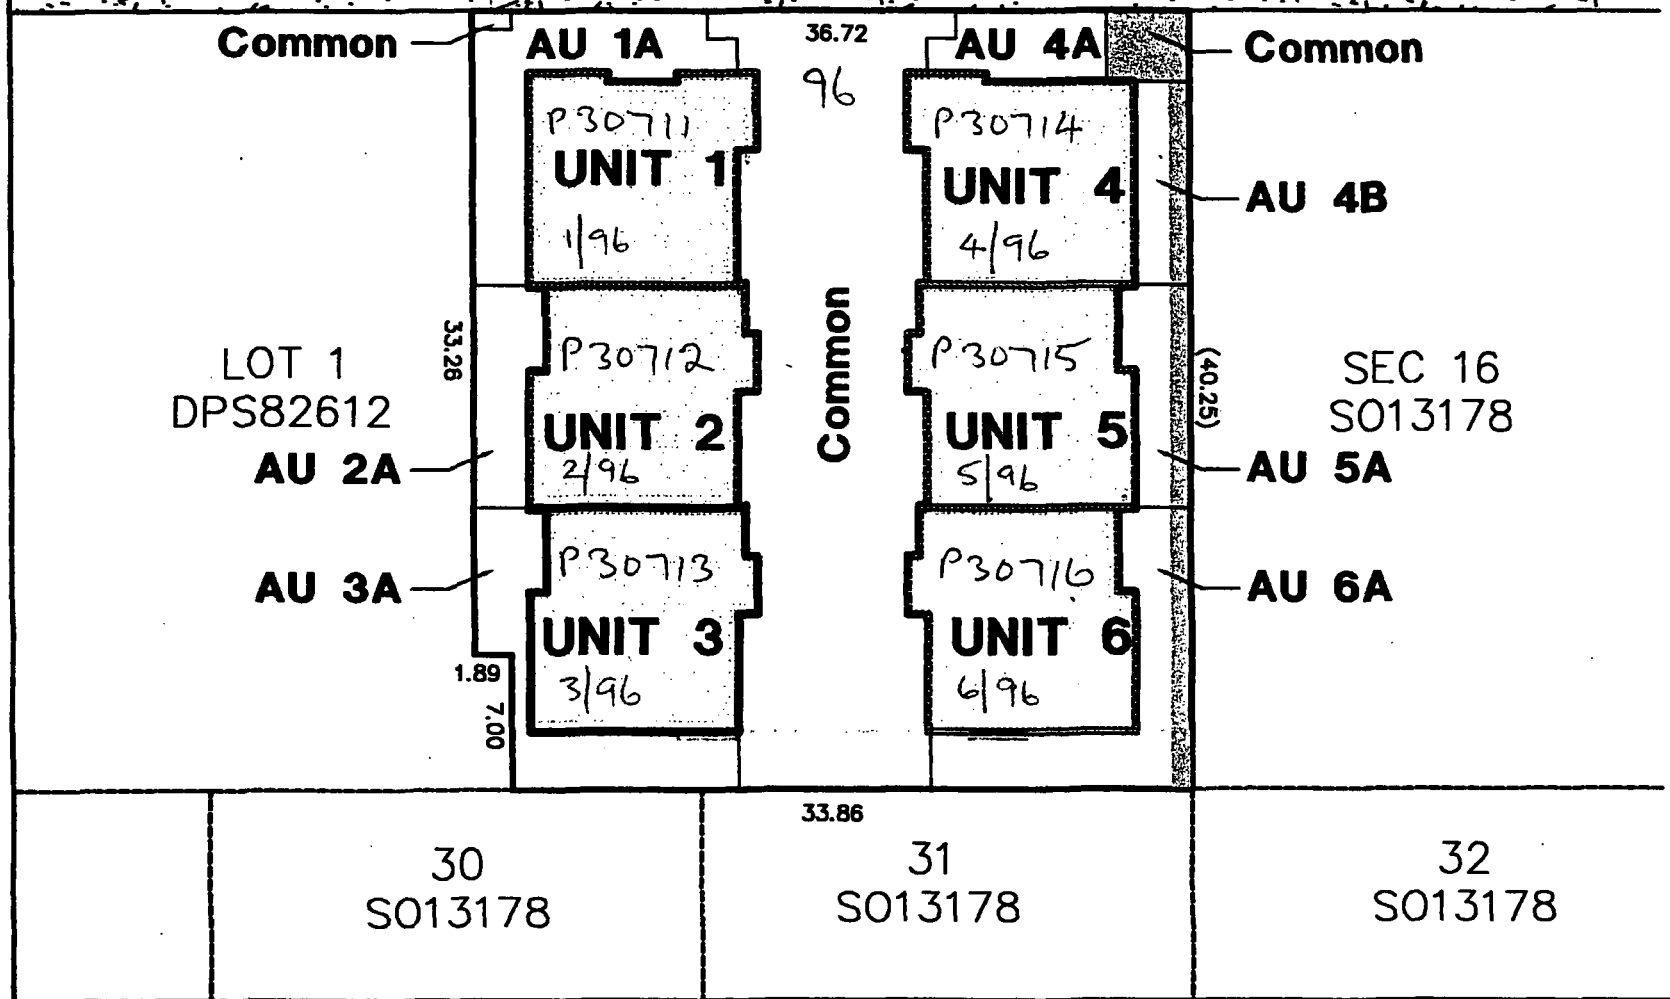

Date: 11-Jul-02

To: Records - Marama

Planning File No: 6302044

Description: Unit Titles of 6 Units, 7 Accessory Units and 2 common areas.

From Planning Administration - Jaine

Property Files 00858

Notice of New Subdivision Parcel

EX

SHOWN PI

Rig Wo Mi

Sa

SHOWN P

Sk

NOTES:

1) Areas a Land Tr

2) SERVICE RECORE

REGISTERED COMPRISED LOCAL AUTI TOTAL ARE

I, Paul Jeffr certify that by me or u with the pr Act 1991.

This plan has been prepared for the purpose of obtaining Resource Management Act 1991 approvals. All areas and measurements are subject to final survey. This plan should not be relied upon for any other purpose without reference to and approval from Canmap Hawley Ltd.

Scale 1:300

3m 0m 3m 6m 9m 12m

Canmap Hawley

Proposed Unit Title Subd of Lot 2 DPS82612

D C HEARD LTD.
96 PUKUATUA STREET
ROTORUA

5531-1

1:300