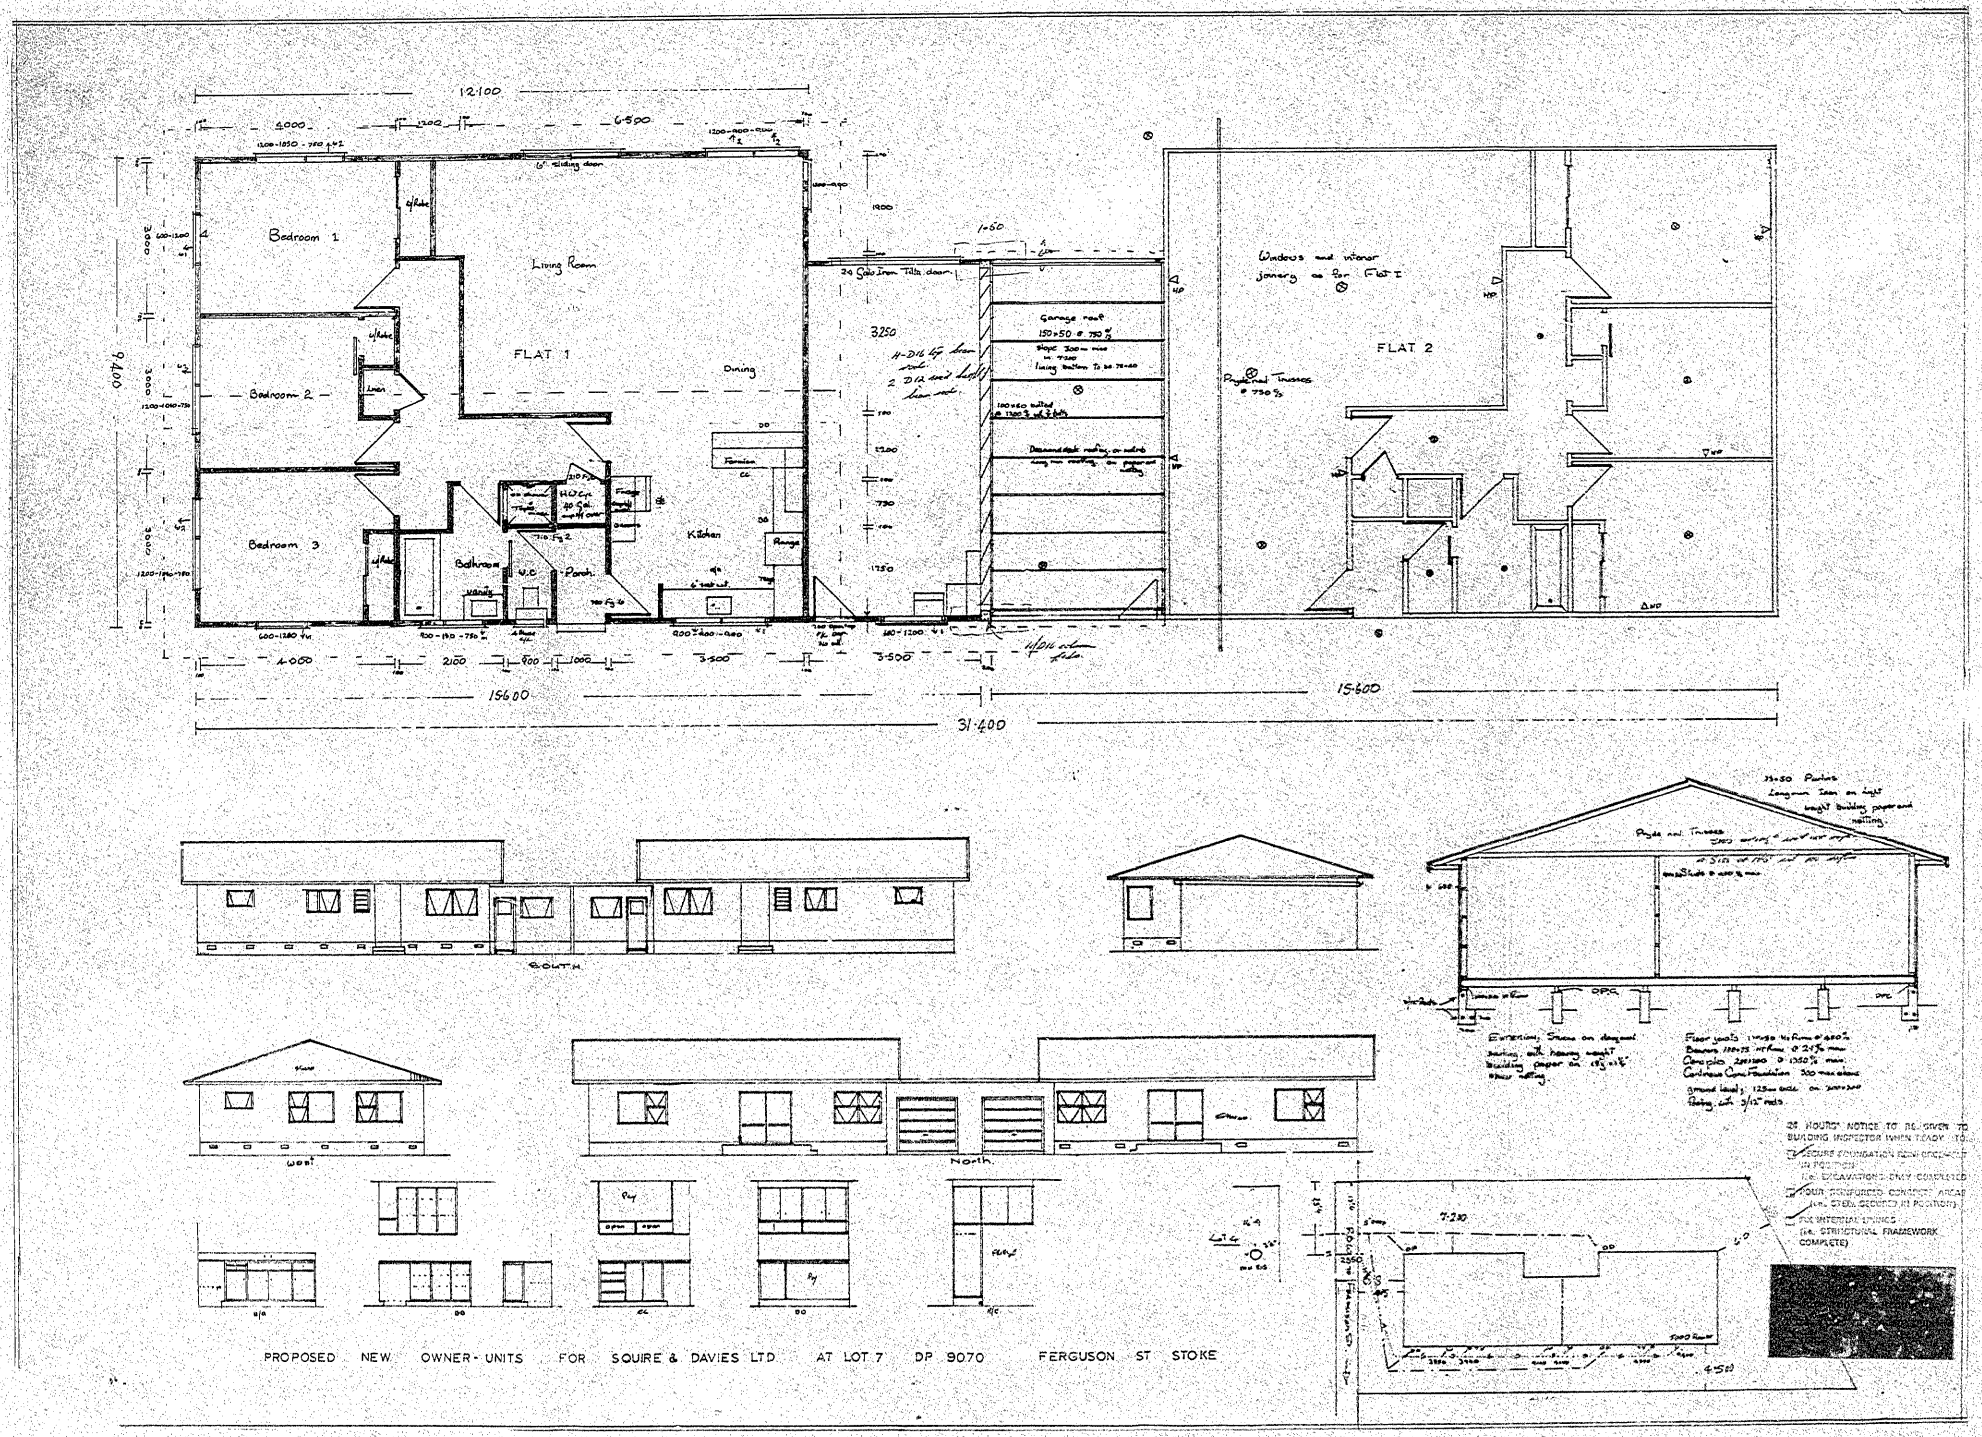
12100
6500
Bedroom 1
Living Room
FLAT 1
Dining
Bedroom 2
Bedroom 3
Bathroom
W.C
Porch
Kitchen
Range
Garage roof
Windows and internal joinery as for Flat 1
FLAT 2
Pyramid Trusses
15600
15600
31400
9400
SOUTH
West
North
PROPOSED NEW OWNER-UNITS FOR SQUIRE & DAVIES LTD AT LOT 7 DP 9070 FERGUSON ST STOKE