E. F. Lloyd
659/801

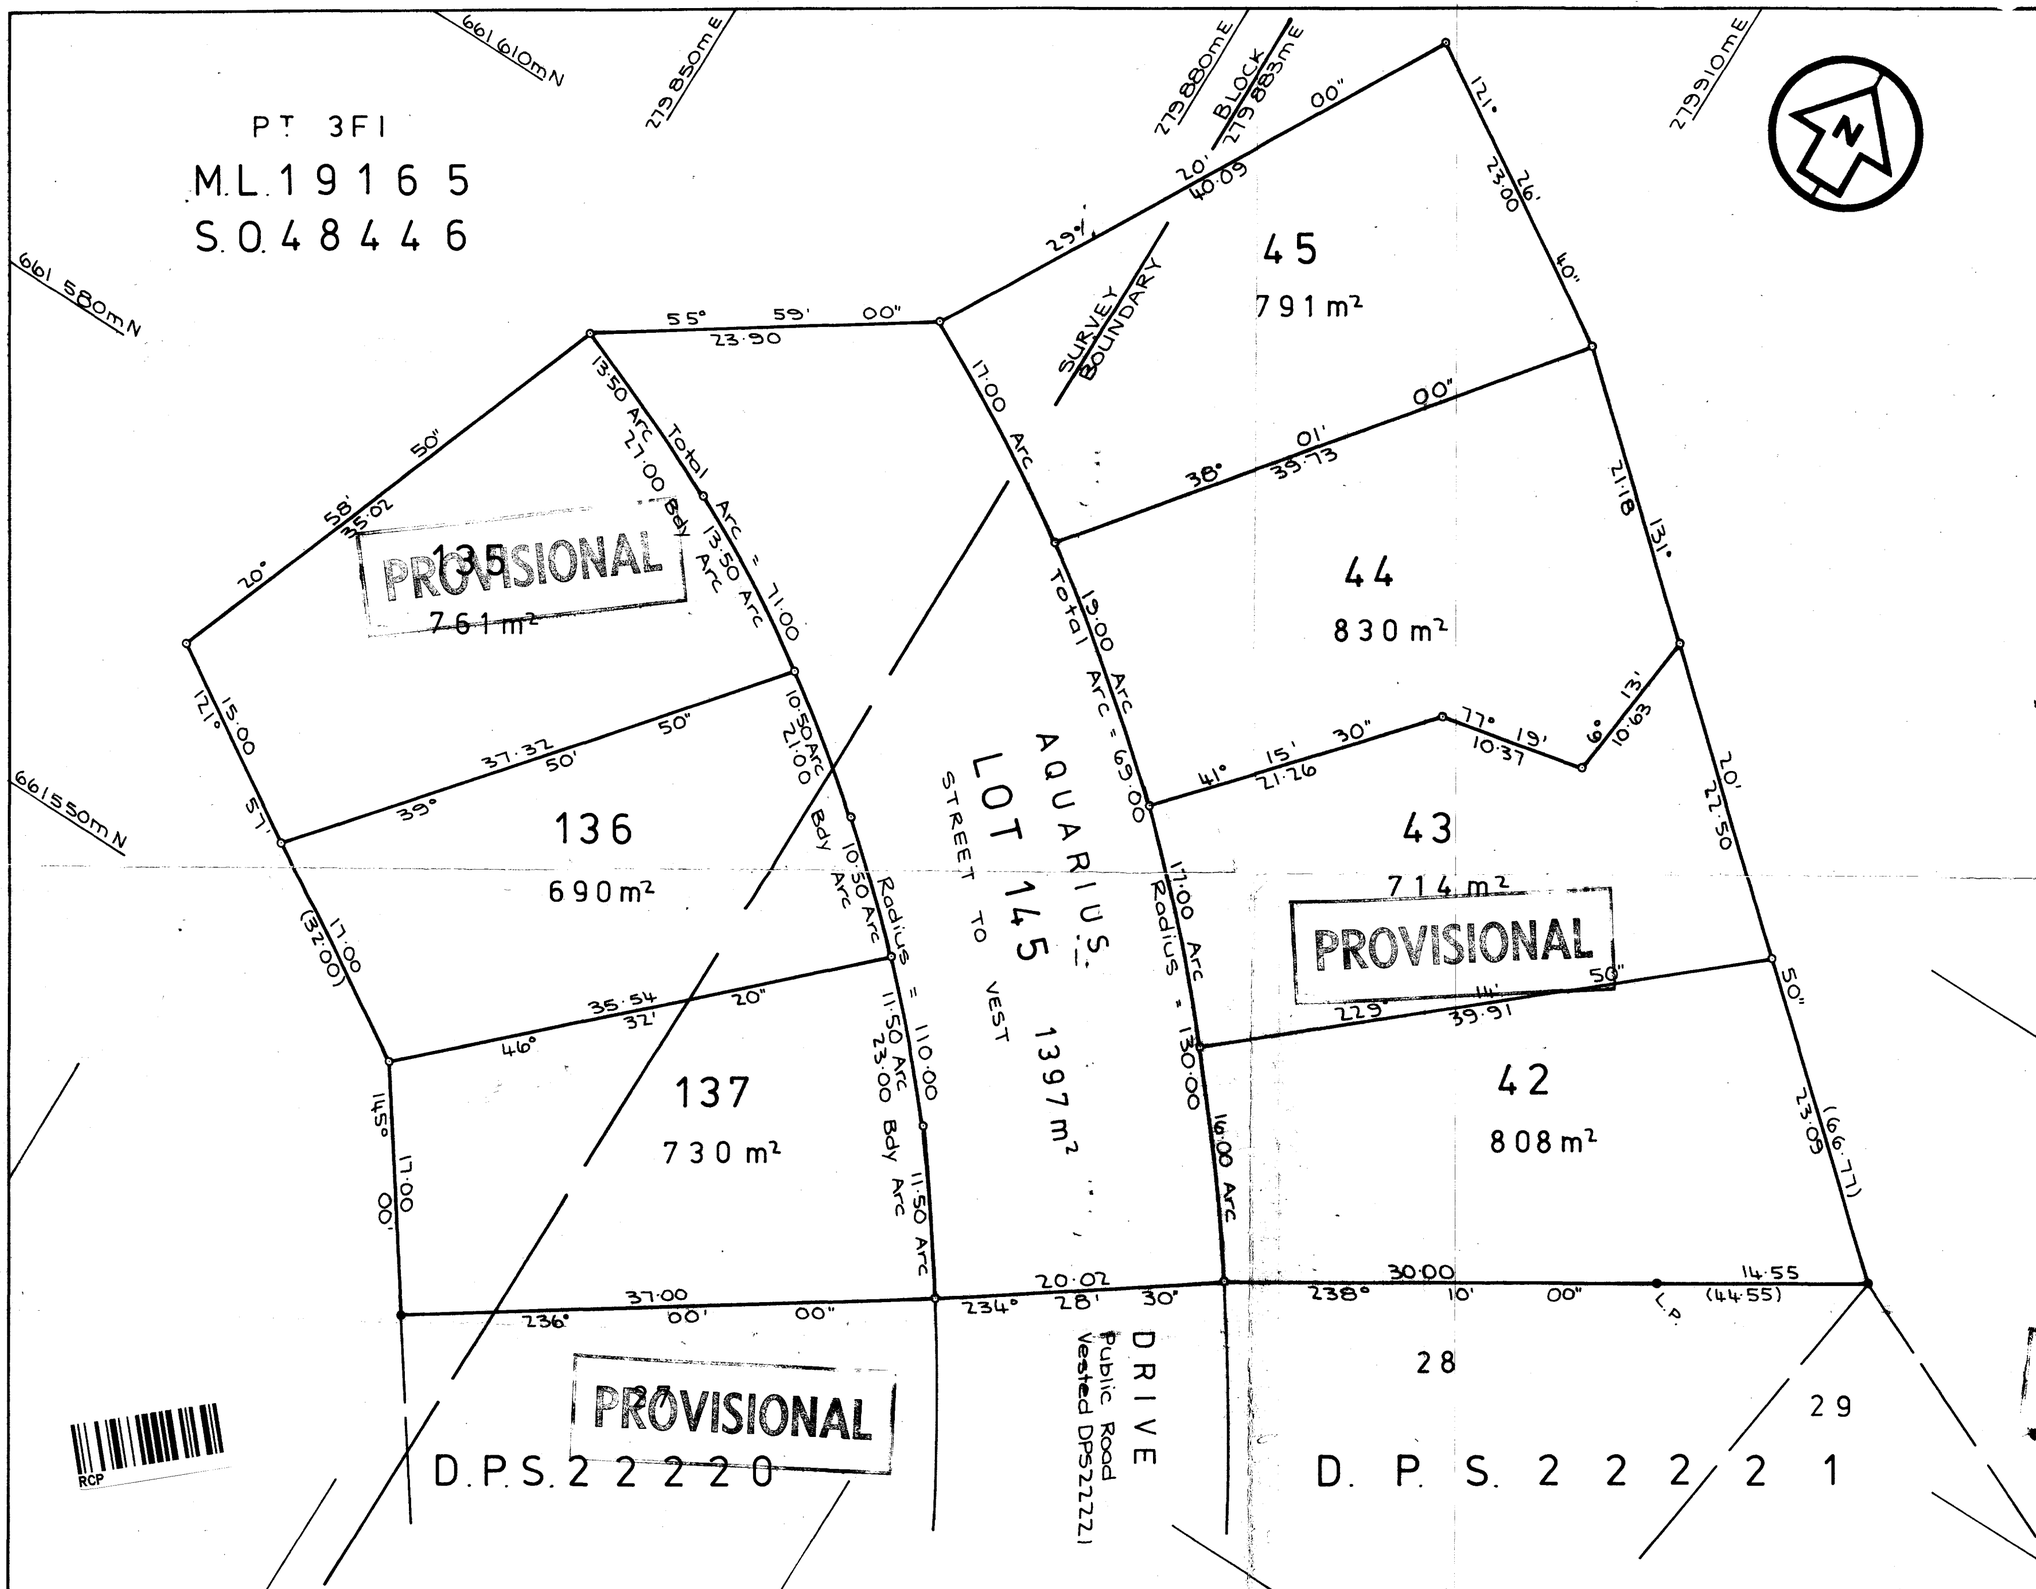

Approvals.
Certified subdivision complies with the operative district scheme and consent given. Date: ___/___/76

Town Clerk

PROVISIONAL

APPROVED
The Common Seal of Gemini Investments Ltd was hereto affixed in the presence of:

Director _____

Secretary _____
REGISTERED OWNERS

Total Area 6721 m²

Comprised in C.T. 19A/391 PT

I, Phillip William Simpson of Rotorua

Registered Surveyor and holder of an annual practising certificate hereby certify that this plan has been made from Surveys executed by me or under my direction; that both plan and Survey are correct and have been made in accordance with the regulations under the Surveyors Act 1966

Dated at Rotorua *this* ____ *day of* ____ *19*76 *Signature* ____

Field Book ____ *p.* ____ *Traverse Book* ____ *p.* ____

Reference Plans DPS22220, DPS22221, ML19165, SO48446

Examined ____ *Correct* ____

PROVISIONAL

Approved as to Survey

/ / Chief Surveyor

Deposited this ____ day of ____ 19

District Land Registrar

File
Received
Instructions

LAND DISTRICT SOUTH AUCKLAND
SURVEY BLK.& DIST. XIII ROTOITI & XVI ROTORUA
NZMS ____ SHEET No. ____

LOTS 42-45, 135-137, & 145 BEING SUBDIVISION OF PT KAWAKA 3FI BLOCK.

LOCAL AUTHORITY ROTORUA CITY
Surveyed by HARRISON & GRIERSON & PARTNERS F.2254
Scale 1:300 Date MAY 1976

Printed by Sterling Imports Ltd, Auckland, New Zealand.
W.S.Boyes, Surveyor-General, Department of Lands and Survey, Wellington
L&S FORM N 93

Document Set ID: 653522
Version: 1, Version Date: 30/03/2009