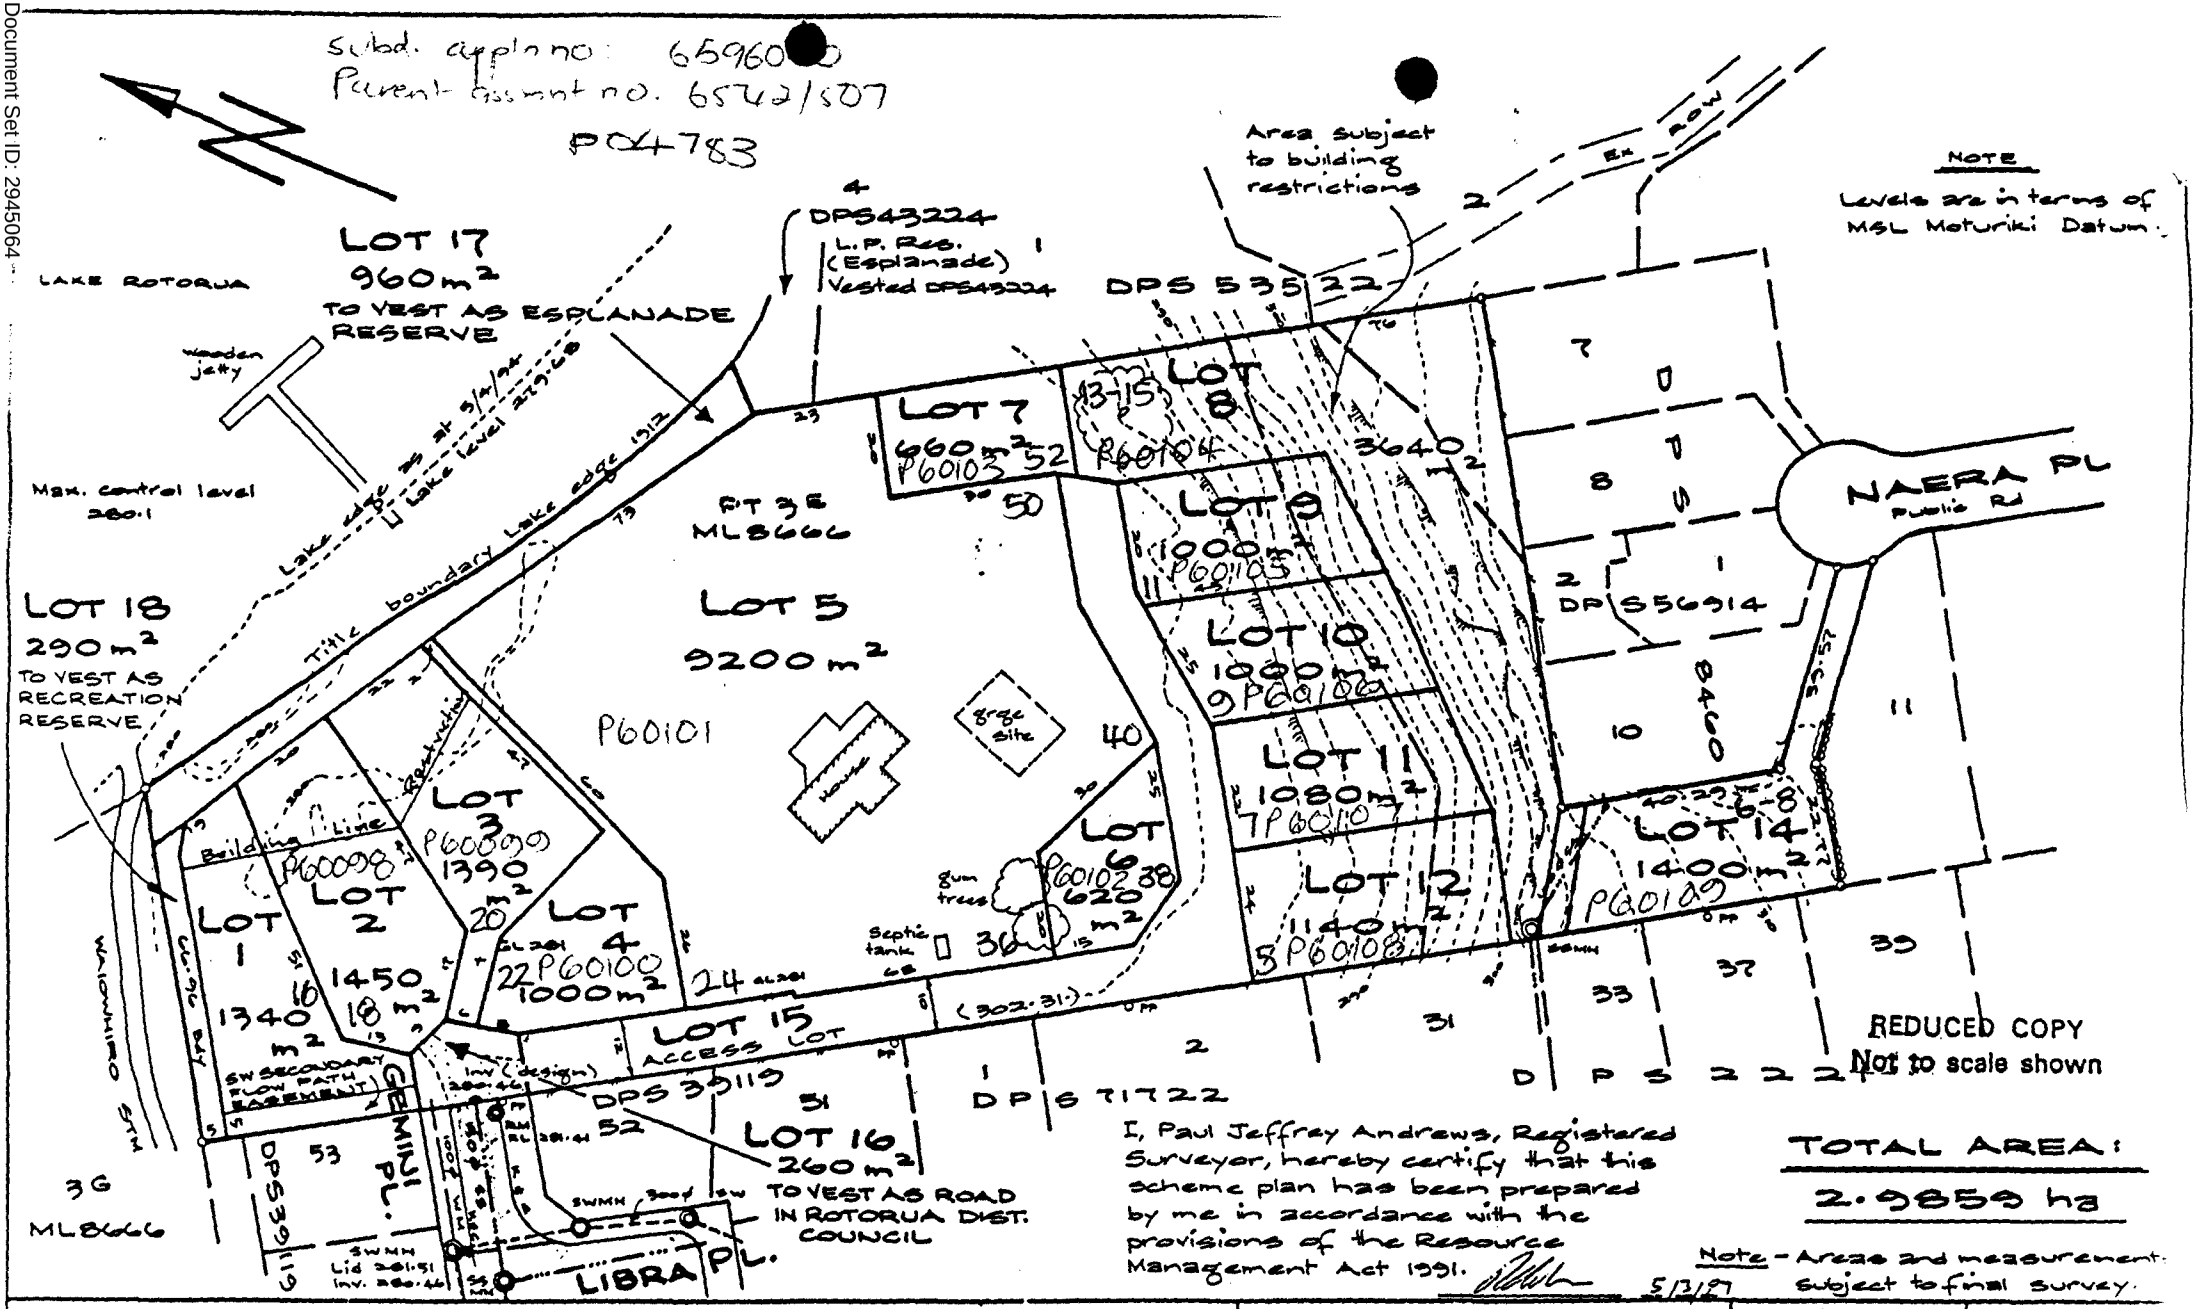

I, Paul Jeffrey Andrews, Registered Surveyor, hereby certify that this scheme plan has been prepared by me in accordance with the provisions of the Resource Management Act 1991.

5/3/97

TOTAL AREA:
2.9859 ha

Note - Areas and measurements subject to final survey.

PROPOSED SUBDIVISION OF PART KAWAHA 3E BLOCK.

PREPARED FOR G. HARPER CT 52A/431 ROTORUA DISTRICT

Phipps Hawkey Ltd.
REGISTERED SURVEYORS
20 Haupapa Street,
P.O. Box 190, Rotorua.
Phone (073) 476-995
Fax (073) 476-991

SCALE	DRAWING No.
1 : 1000	2237
DATE	
MAR, 1997	JF4122

Document Set ID: 2945064
Version: 1, Version Date: 14/07/2009