Selwyn	Consent #: BC061160	Drainlayer: Regn No 15799 Tuffnell Drainage
Date: 1/2/07	Name: Horncastle Homes	
Checked: Ian B	Address: 35 Heathridge Place Lincoln	

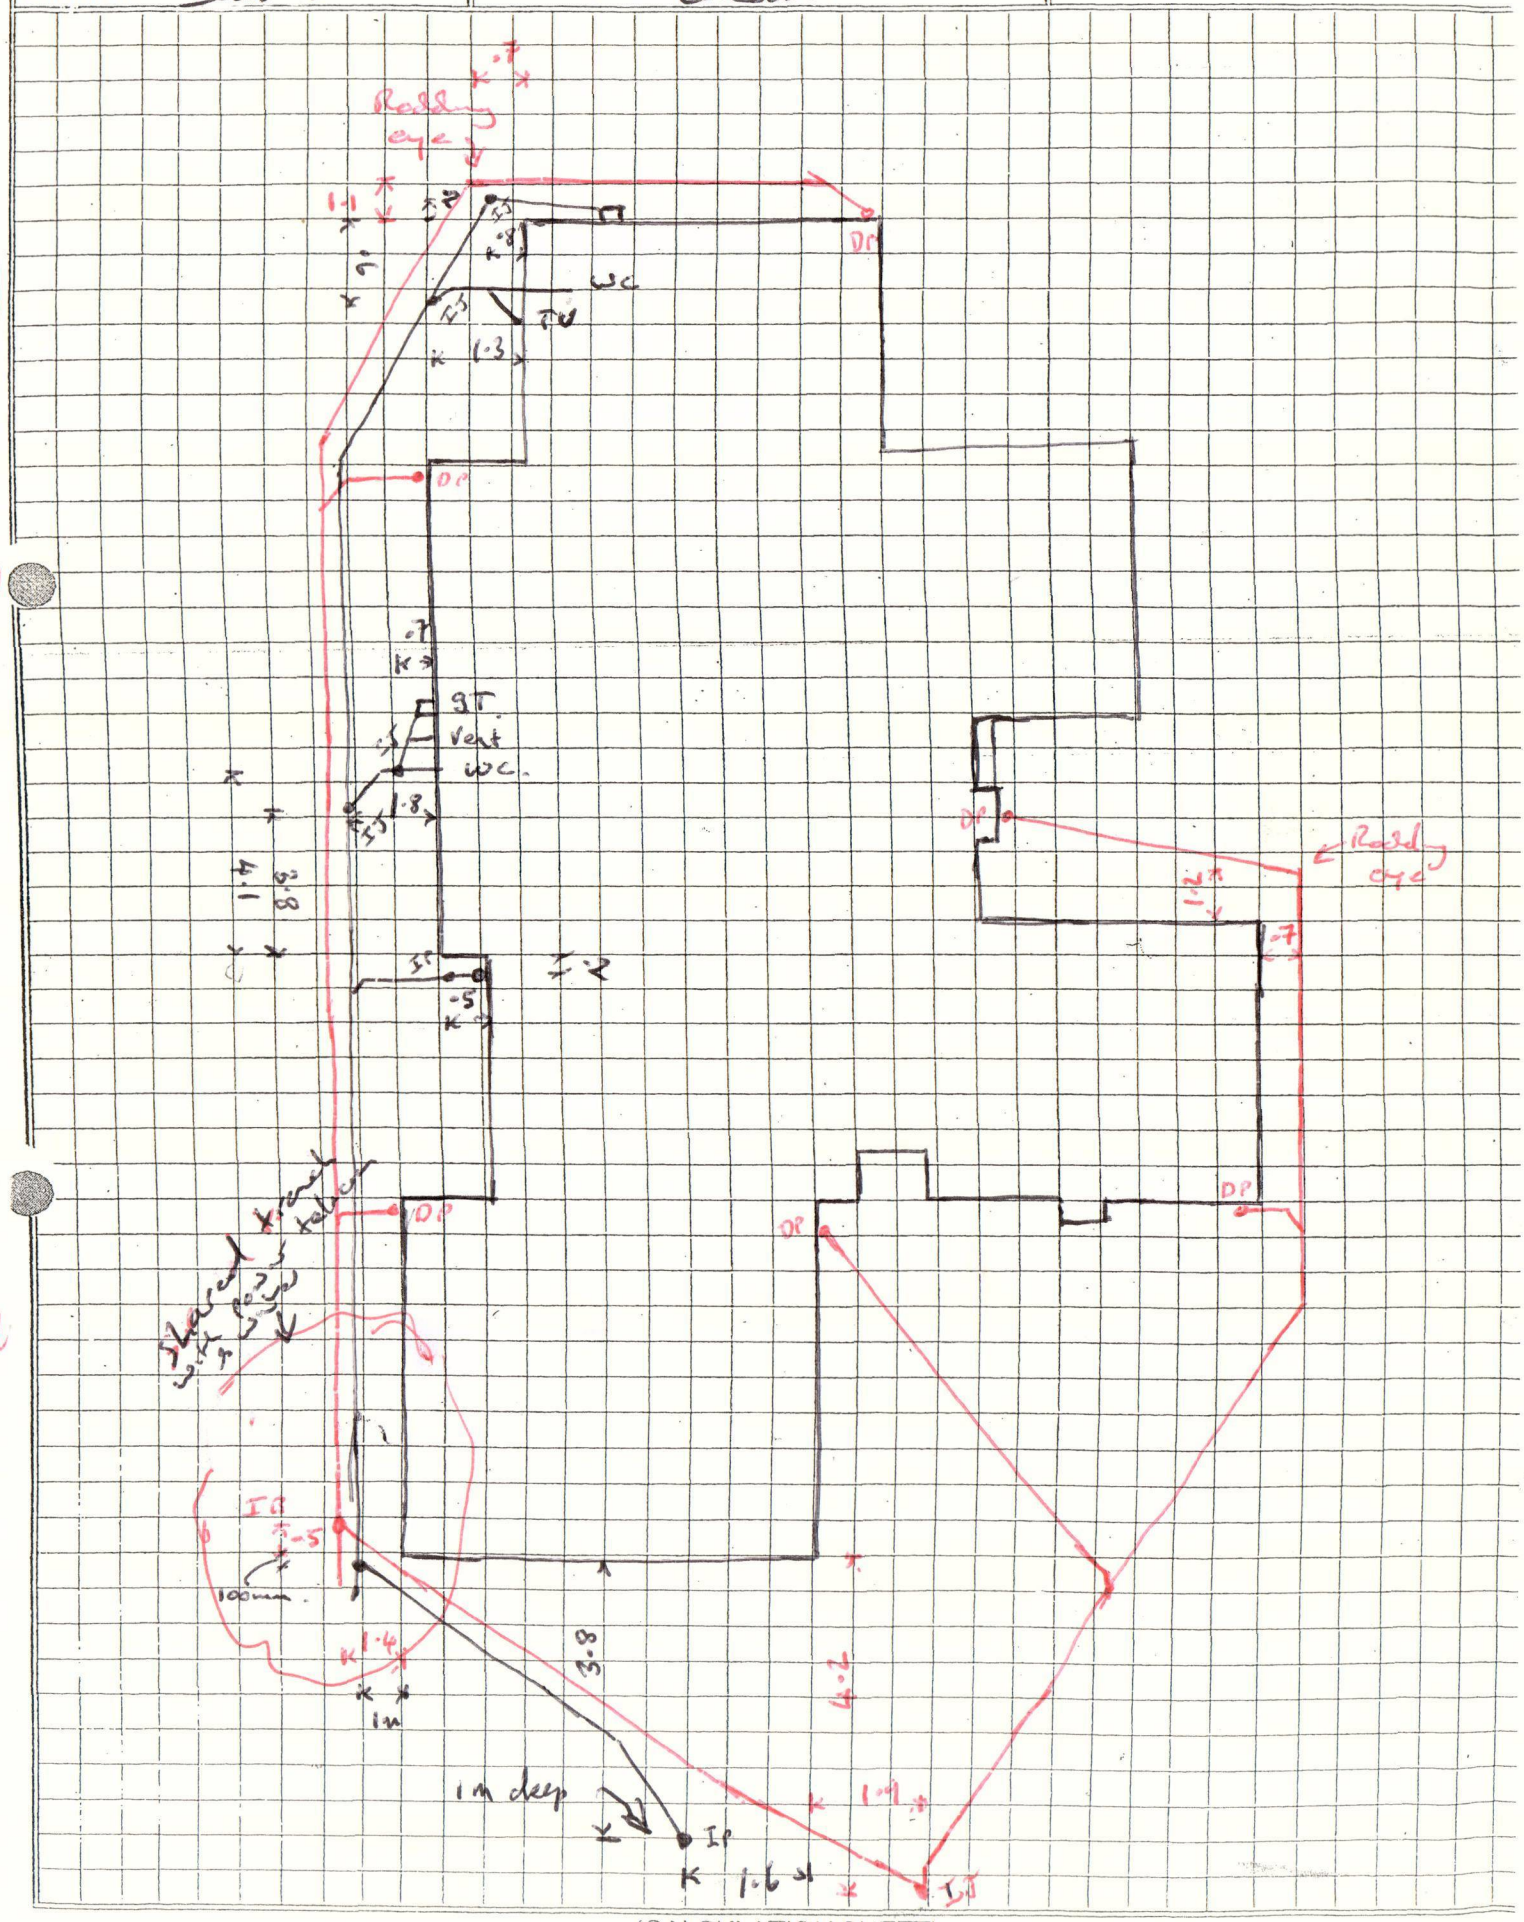

(CALCULATION SHEET)