RECORD OF TITLE
UNDER LAND TRANSFER ACT 2017
FREEHOLD

Guaranteed Search Copy issued under Section 60 of the Land Transfer Act 2017

R.W. Muir
Registrar-General
of Land

Identifier	**WN660/54**
Land Registration District	**Wellington**
Date Issued	24 June 1955

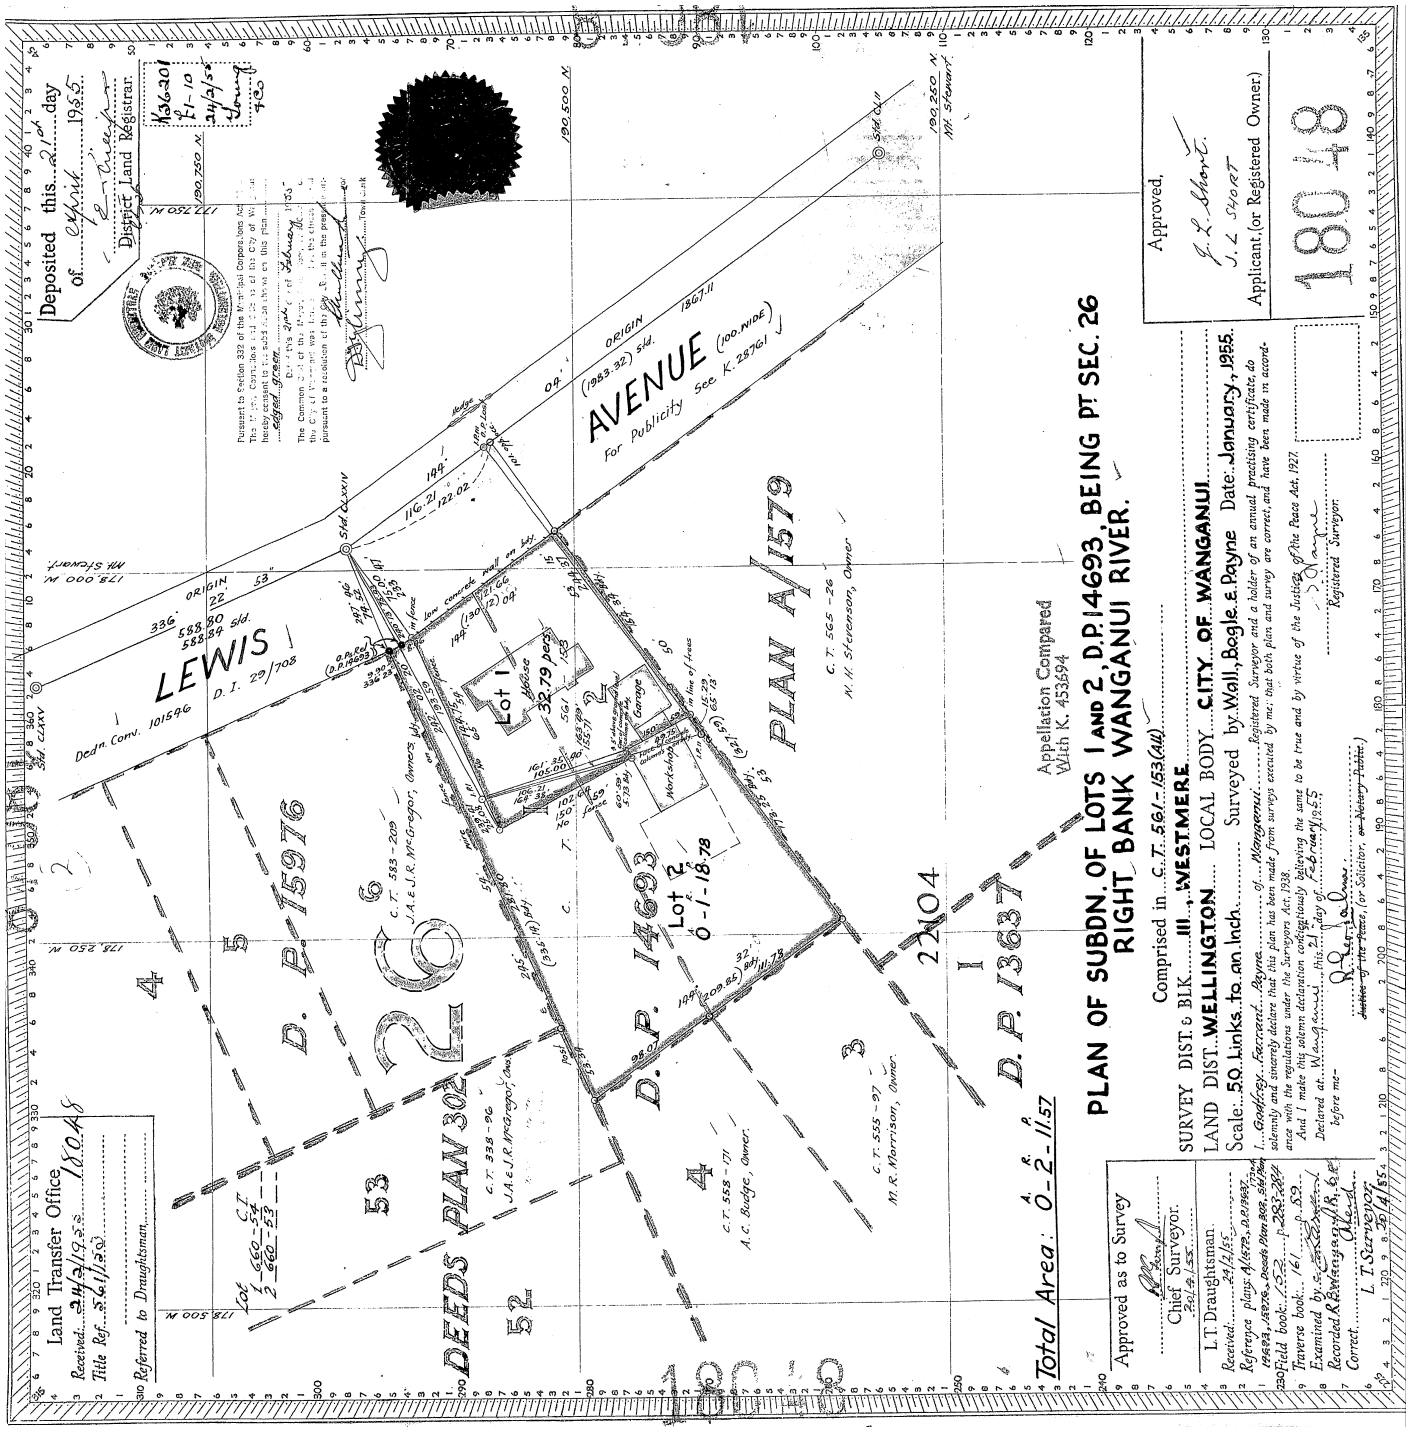
Prior References
WN561/153

Estate	Fee Simple
Area	829 square metres more or less
Legal Description	Lot 1 Deposited Plan 18048
Registered Owners	

Lasa Ulukuta and Losalia Leleifua

Interests

12567950.2 Mortgage to Bank of New Zealand - 30.9.2022 at 3:21 pm


PLAN OF SUBDN. OF LOTS 1 AND 2, D.P.14693, BEING PT SEC. 26
RIGHT BANK WANGANUI RIVER.
Comprised in C.T. 561/153(Aut)
SURVEY DIST. & BLK. III., WESTMERE
LAND DIST. WELLINGTON LOCAL BODY CITY OF WANGANUI
Scale: 50 Links to an Inch. Surveyed by Wall, Bagley & Payne Date: January, 1955.
Total Area: 0-2-11.57
Appellation Compared With K. 453694
Approved as to Survey
Chief Surveyor
L.T. Draughtsman
Land Transfer Office 1804
Received: 24/2/55
Title Ref. 561/153
Referred to Draughtsman
Deposited this 21st day of June 1955
District Land Registrar
Approved,
J. L. Short
Applicant (or Registered Owner)
180 + 18
AVENUE
For Publicity See K. 287/61
ORIGIN 1867/11
(1983-32) sld.
LEWIS
D.I. 229/108
Dedn. Conv. 101596
Lot 1
32.79 perches
Lot 2
0-1-18.78
D.P. 15976
D.P. 14693
D.P. 13637
DEEDS PLAN 302
PLAN A/1579
22.04
Mt. Stewart
Mt. Stewart
Appellation Compared With K. 453694